



Do not scale directly from this drawing. All discrepancies are to be brought to the attention of the Practice.

Copyright reserved by Trevor A Clay RIBA Ltd.

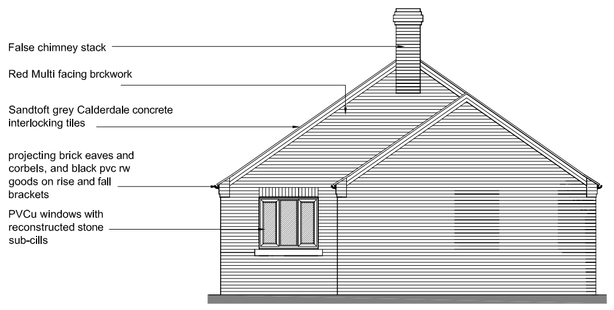


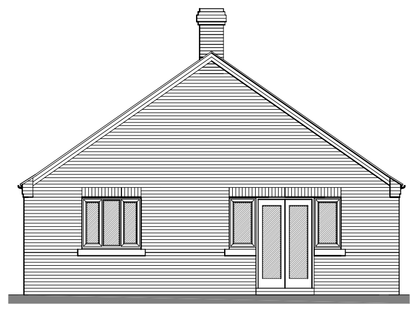

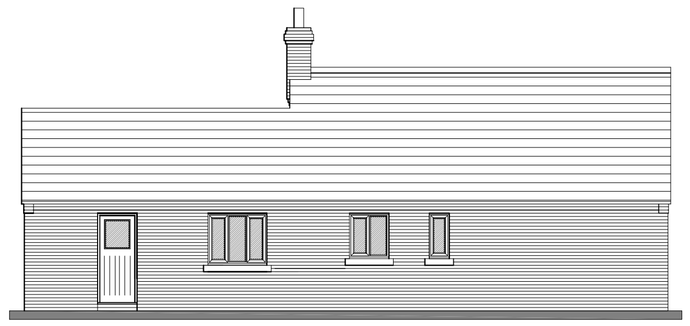


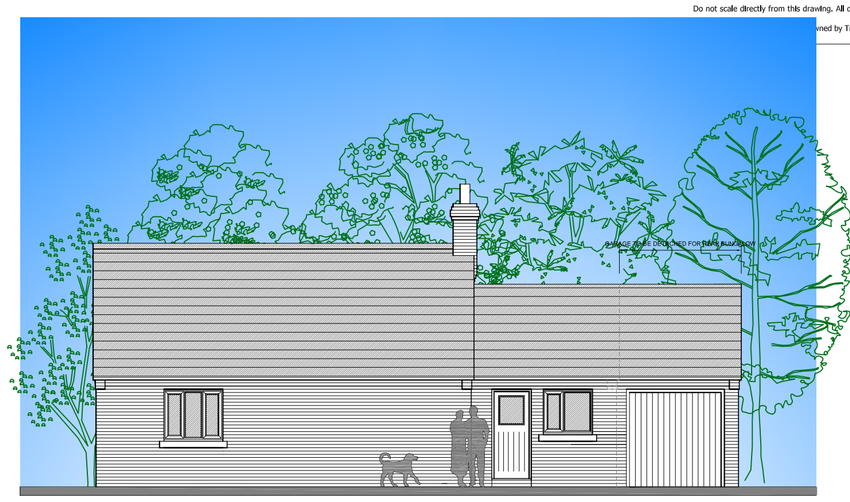

PROPOSED ELEVATIONS

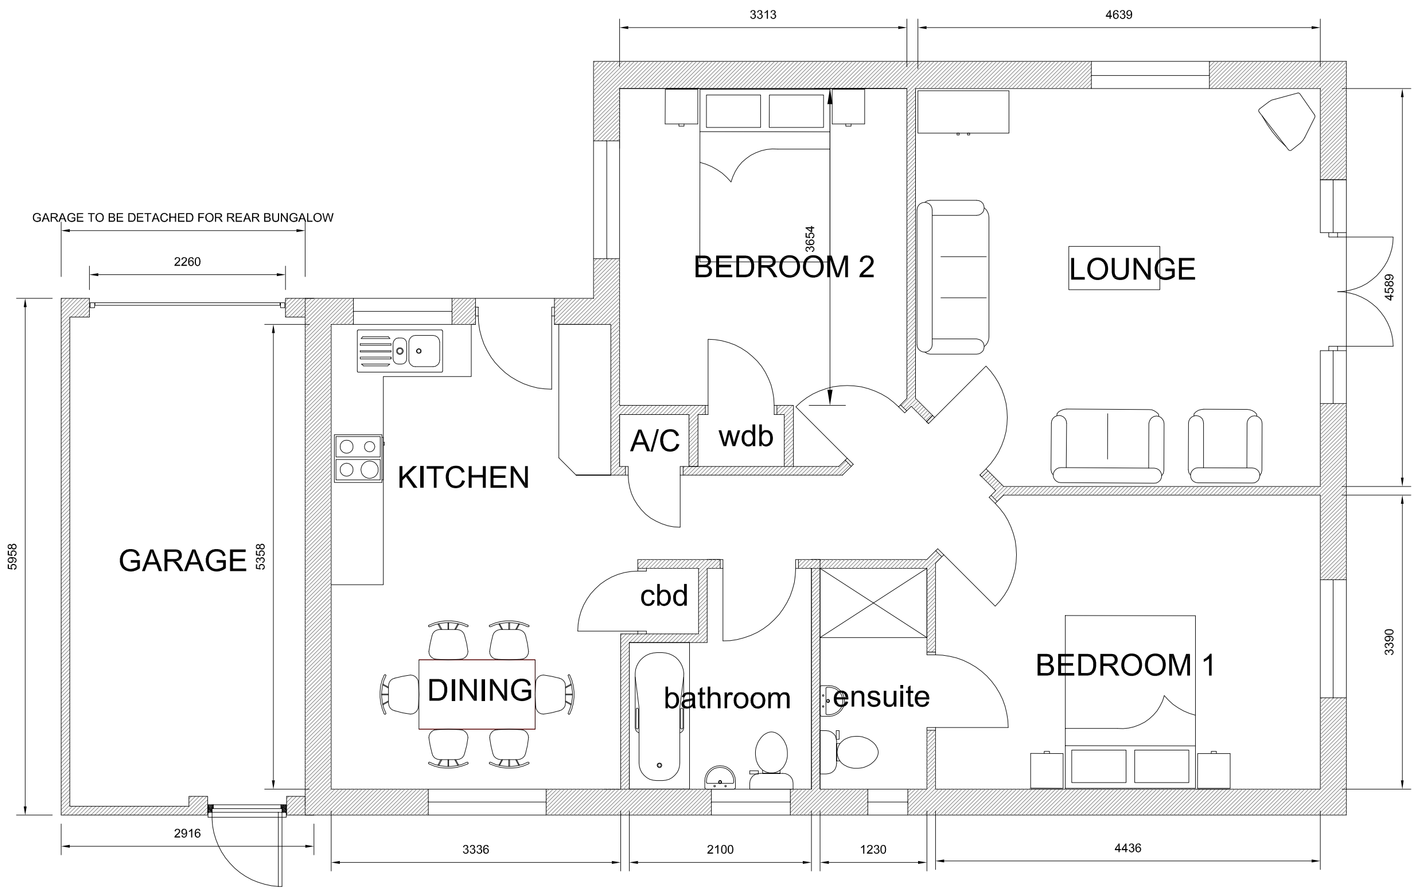


EXISTING GROUND FLOOR

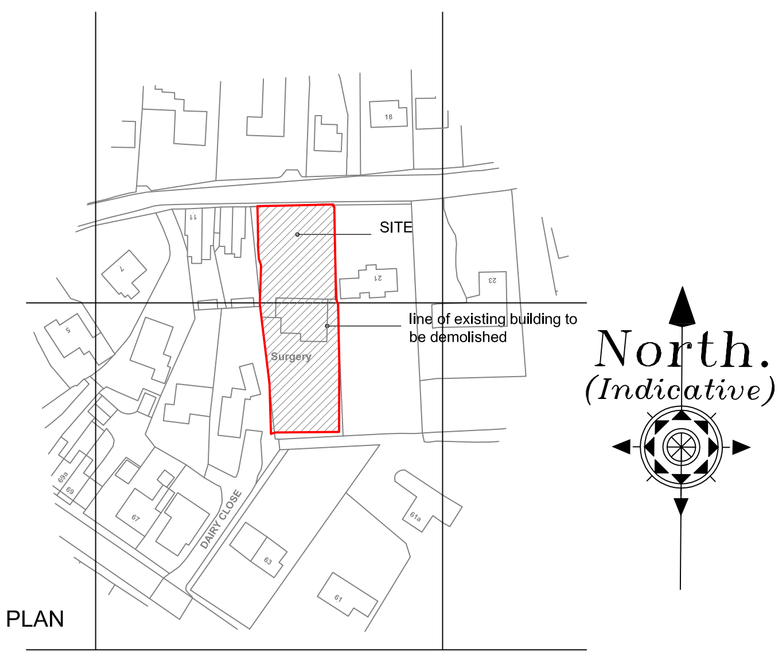

LOCATION PLAN

523900m 524000m

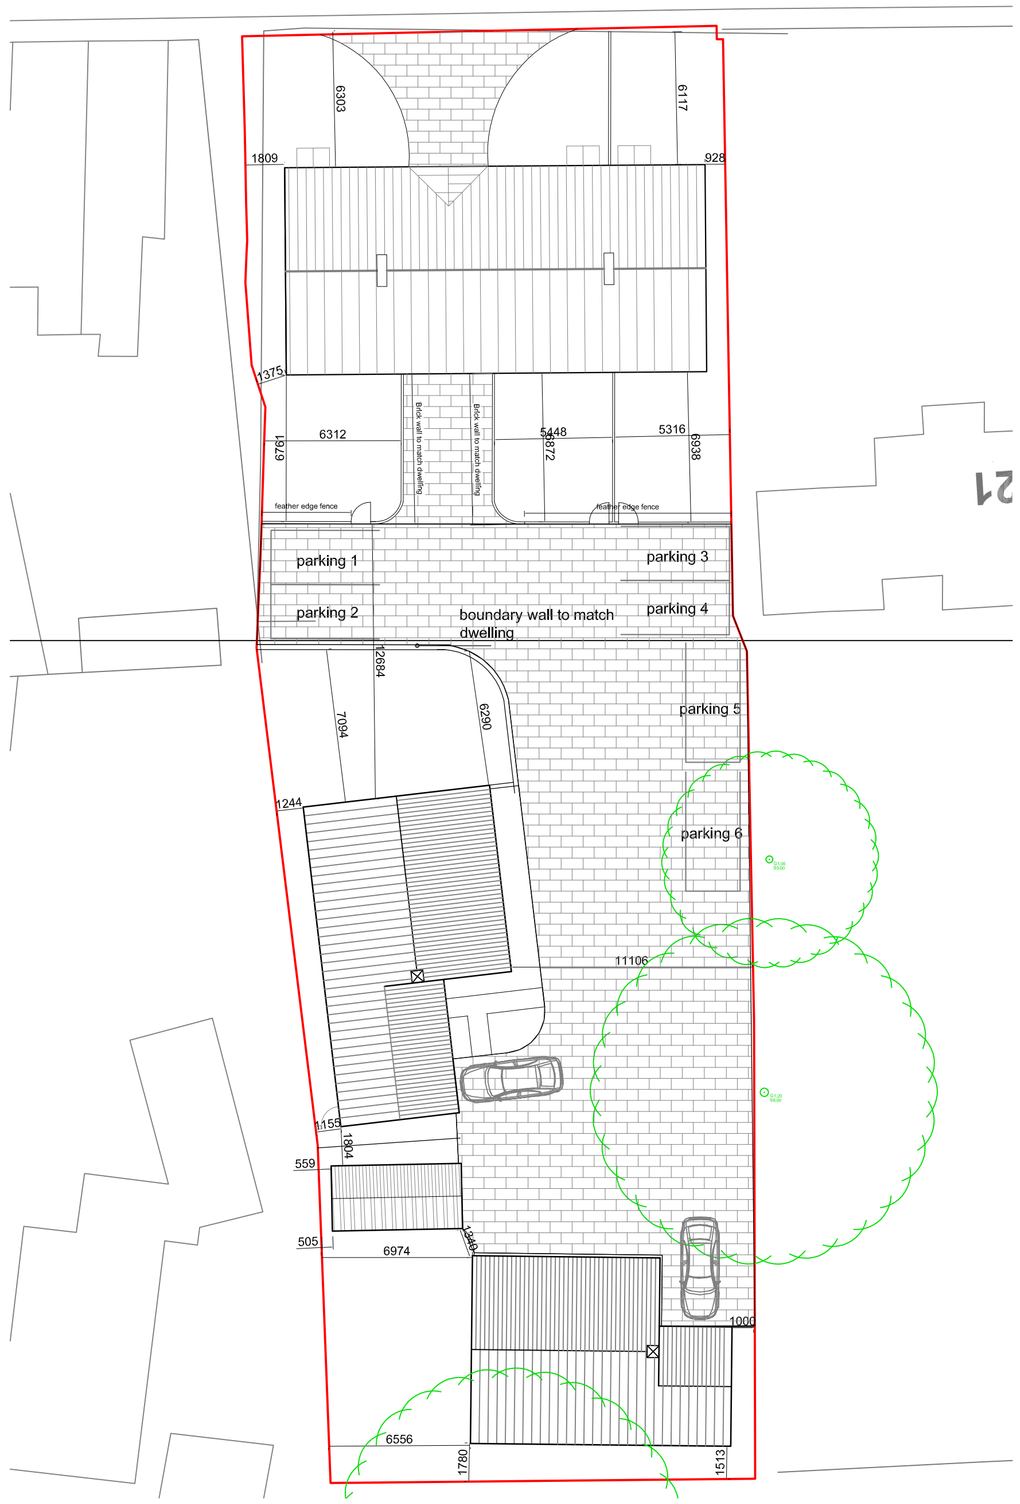

PROPOSED BLOCK PLAN

Revision	Date	Drawn	Description

Client: Mr M Bemment

Project: Residential development, 19 Lowgate, Gosberton

Drawing: Planning (bungalows, block and location plans)

Scale 1:50, 1:100, 1:200 1:1250 @ A1 | Drawn AWM | Checked TAC | Date 08/09/2015

Drawing No. 15/416/PA/004

Trevor A Clay RIBA Ltd, 14 Old Fendlike Road, Weston Hills, Spalding, Lincs. PE126DD
01406 380027 07778 597975 trevor@tacarchitects.co.uk www.tacarchitects.co.uk