
H08-0038-21 WAYSIDE

AMMENDMENTS

CONCRETE PANEL CONSTRUCTION

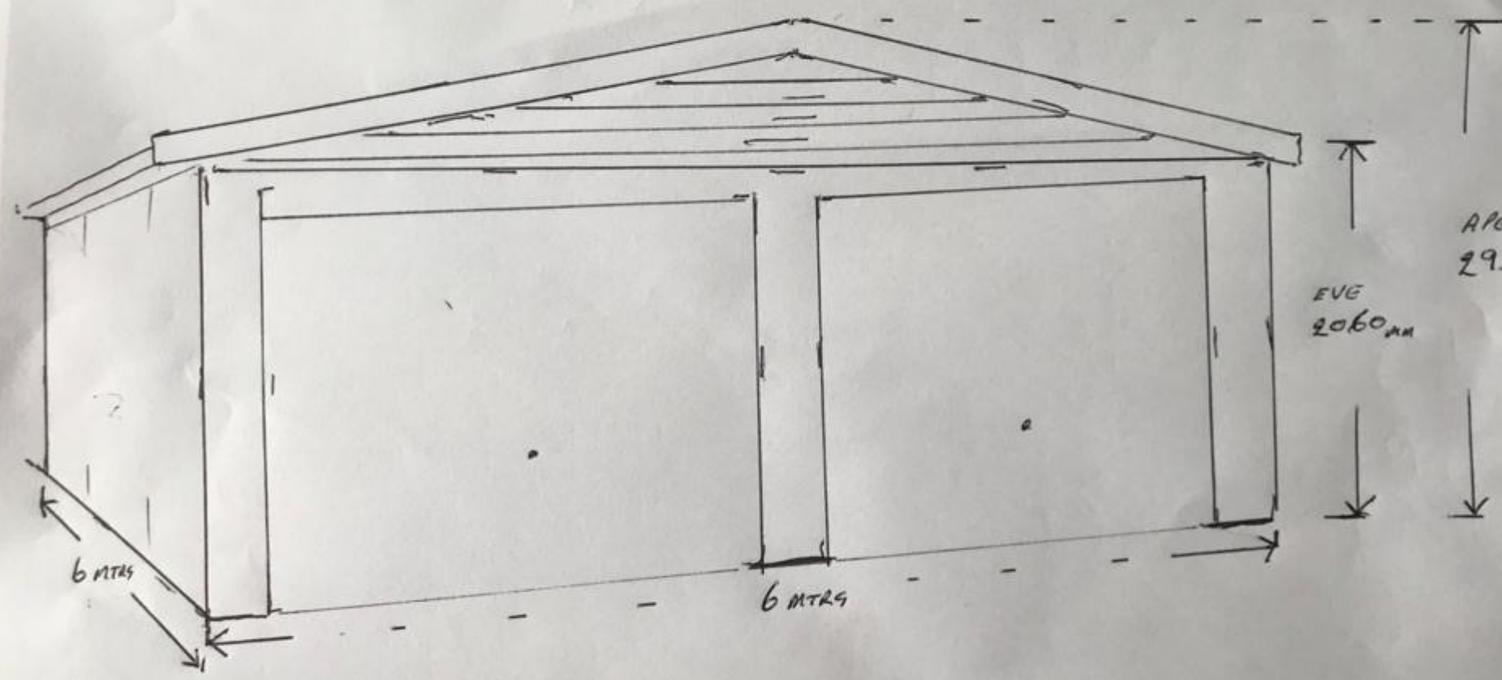

EVE HEIGHT WAS 2500mm

APEX HEIGHT WAS 3029mm

(BASE DIMENTIONS REMAIN THE SAME)

LOCATION REMAINS THE SAME.