
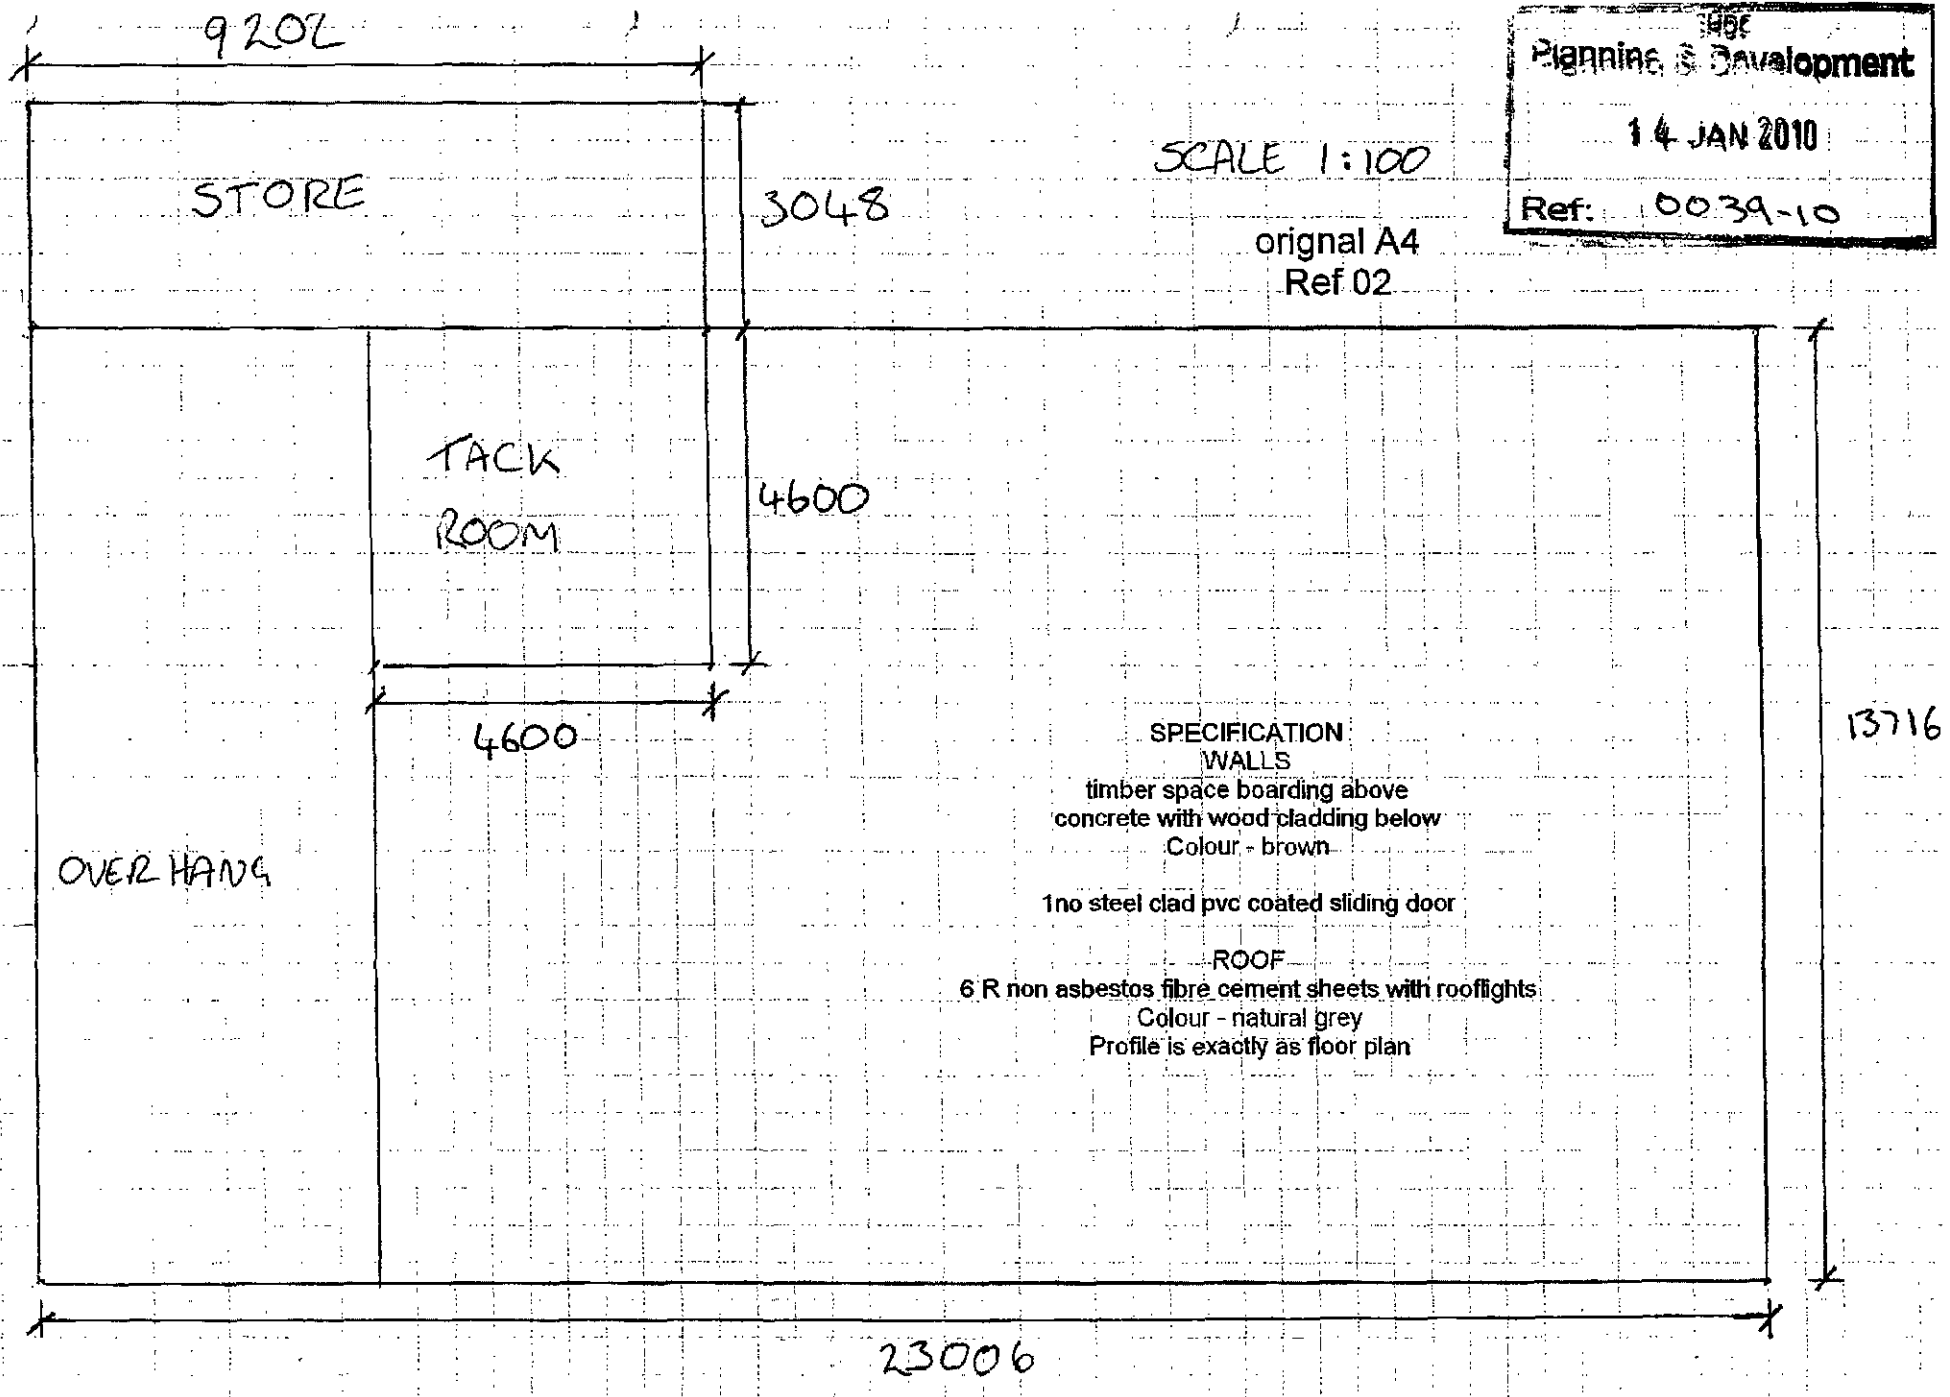
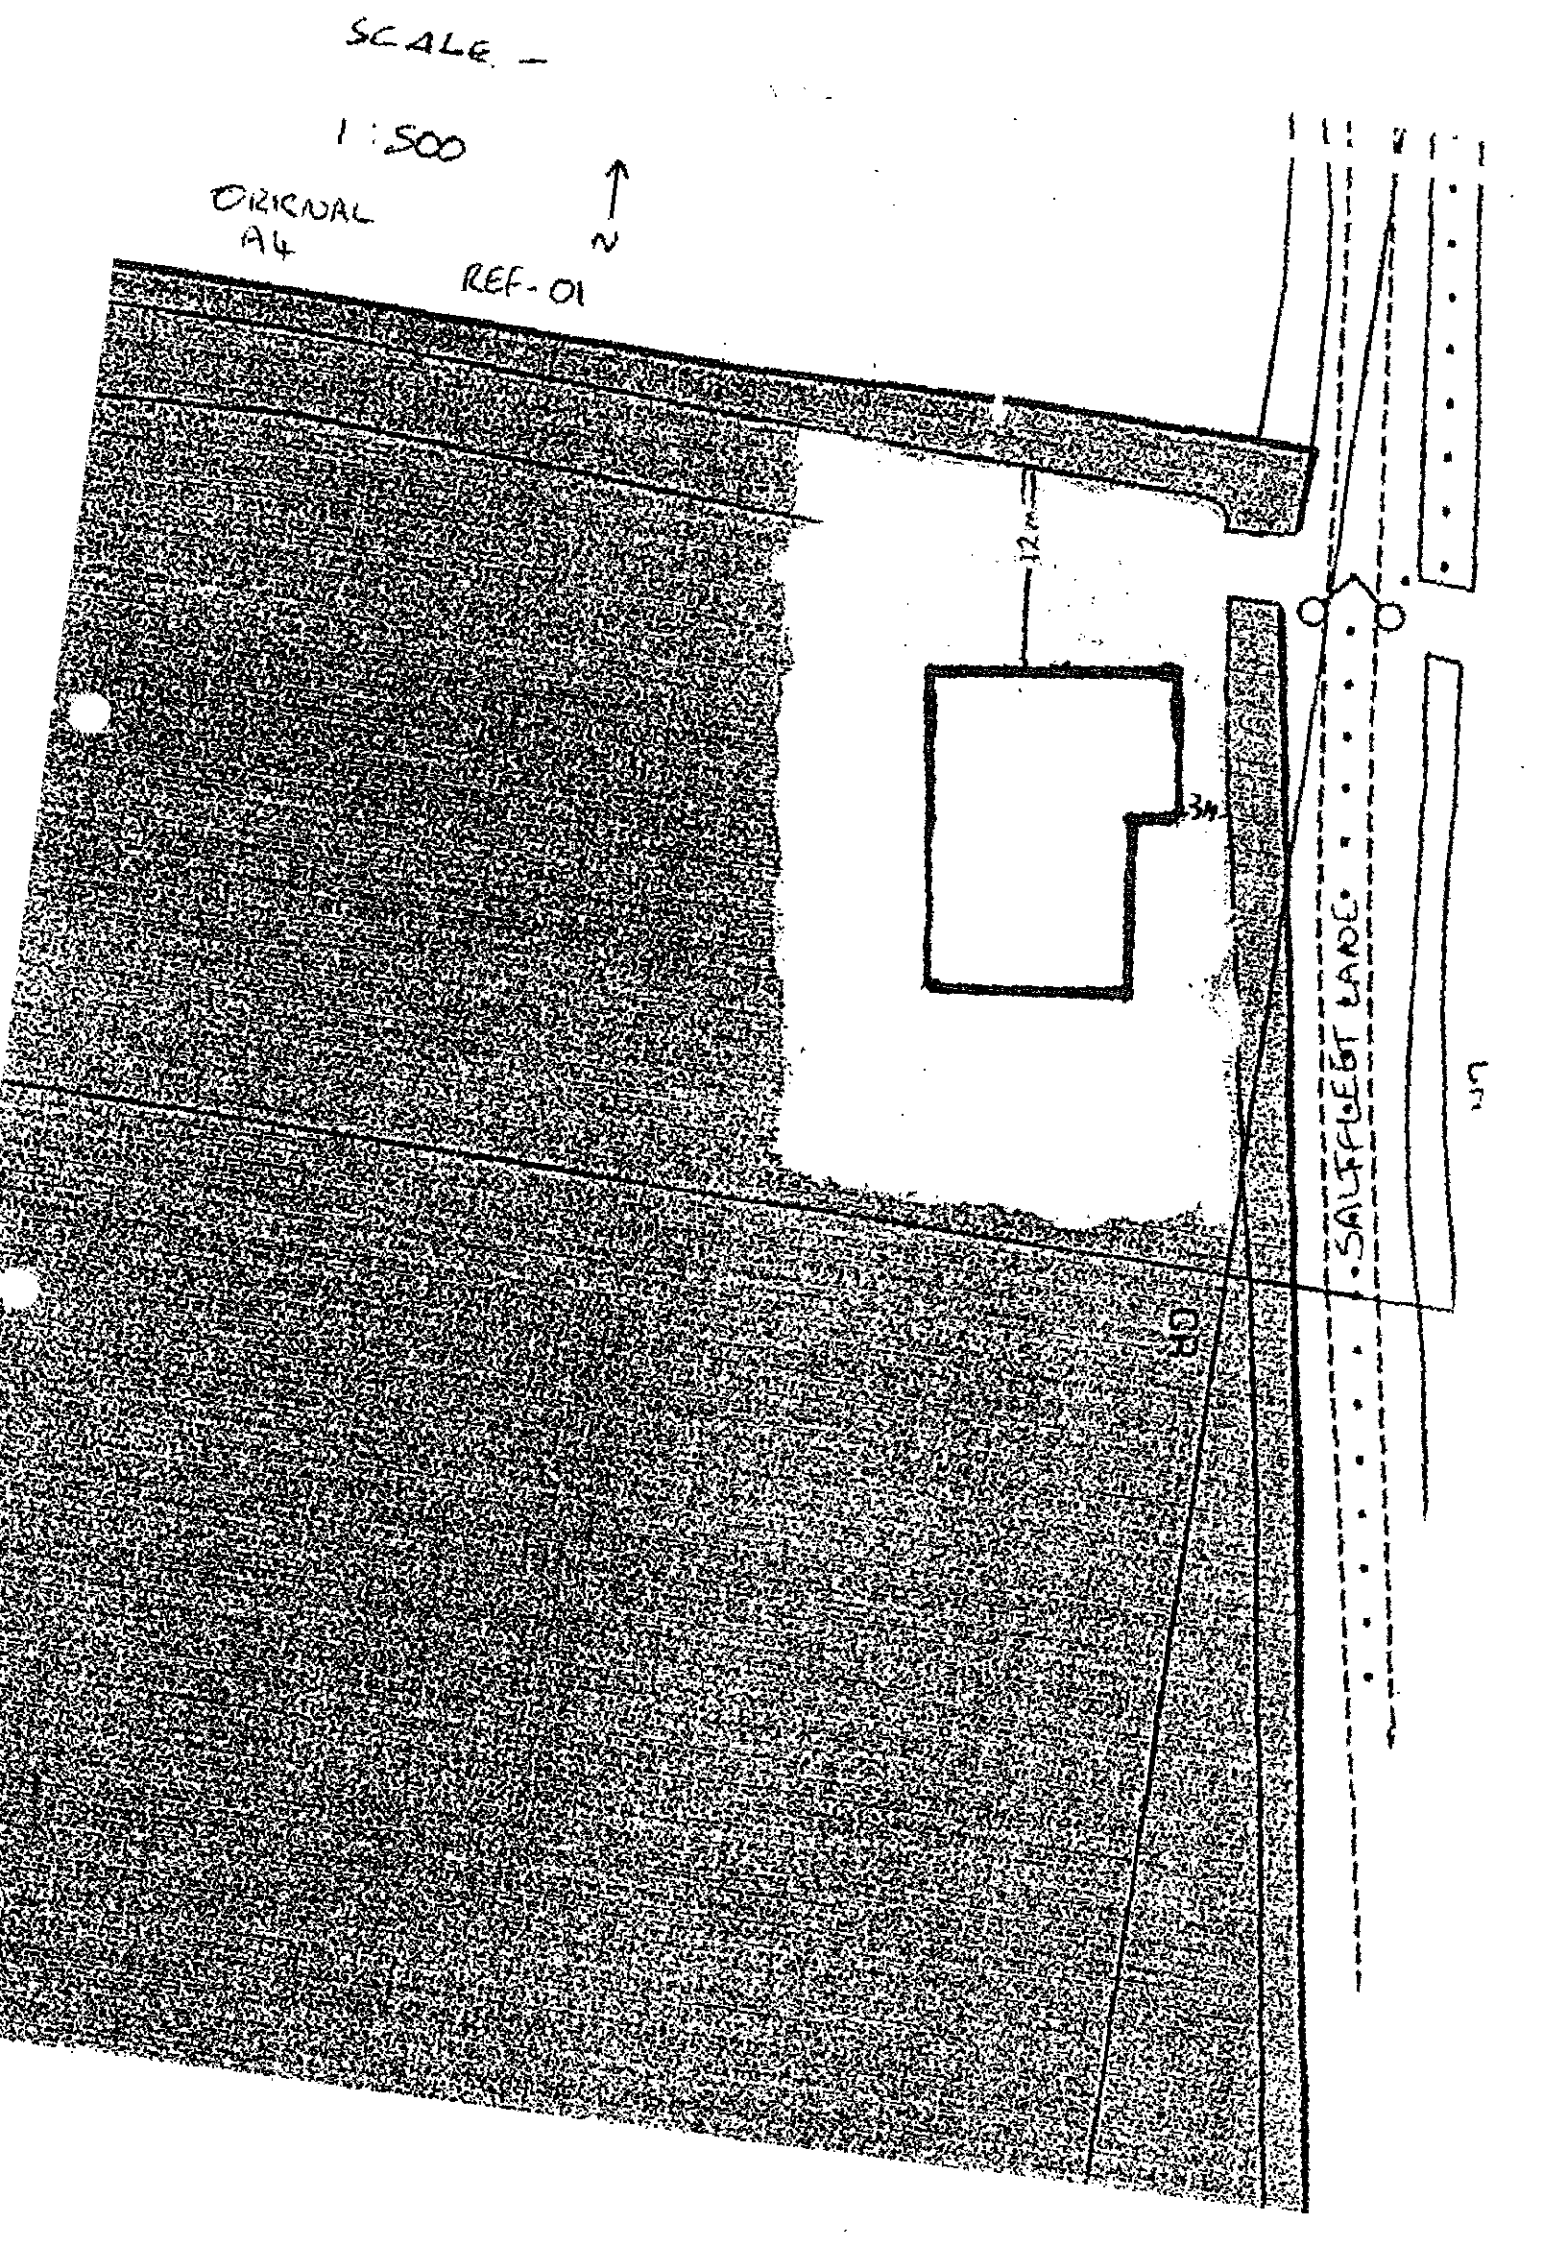


Planning & Development
14 JAN 2010
Ref: 0039-10



SCALE -
1:500
ORIGNAL
A4
REF-01
N
12m
34
SALTFLEET LANE
RD

SHDC
Planning & Development
14 JAN 2010
Ref: 0039-10

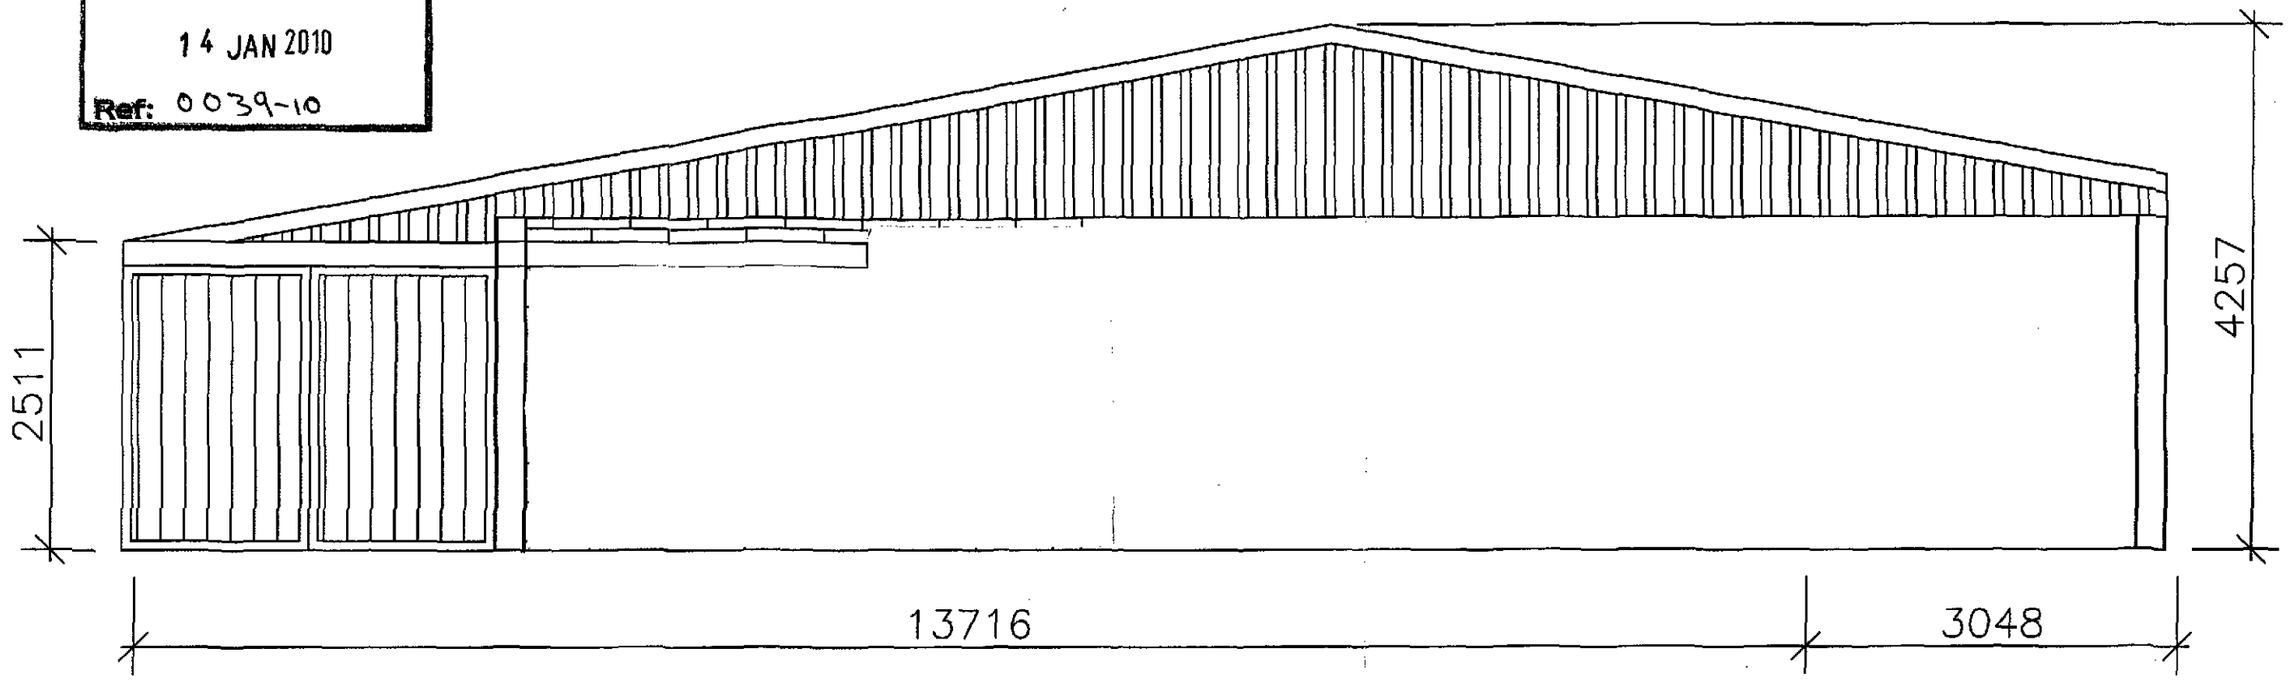

REAR VIEW NORTH

Scale 1:50
Ref 03

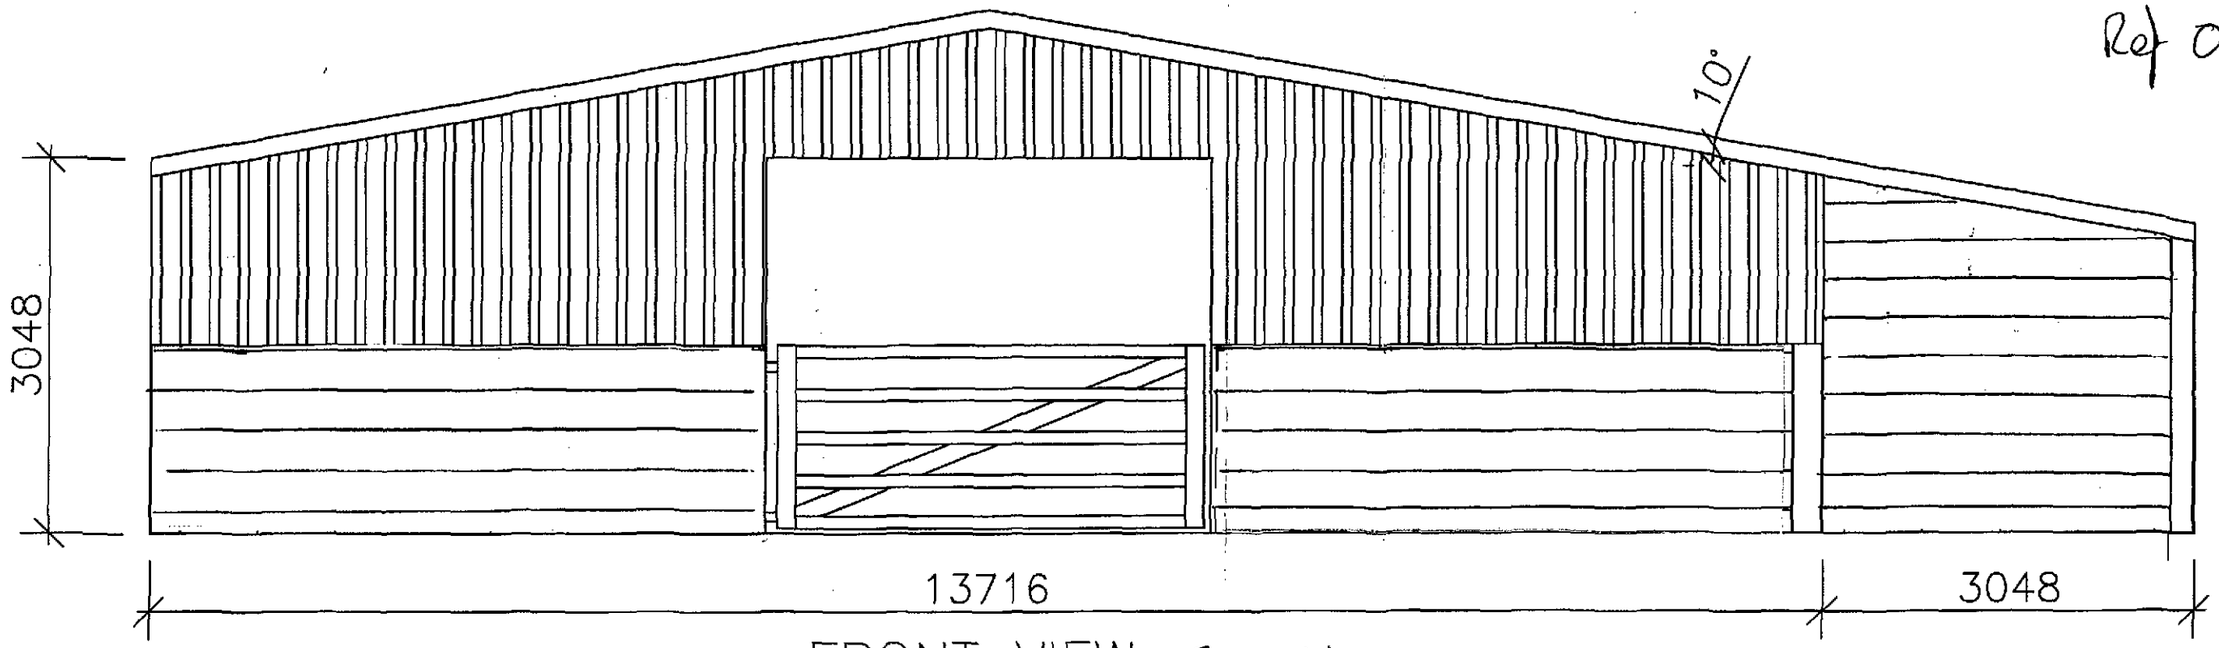


FRONT VIEW SOUTH

1. Caerblink Forestry

Ordnance Survey®

Superplan®

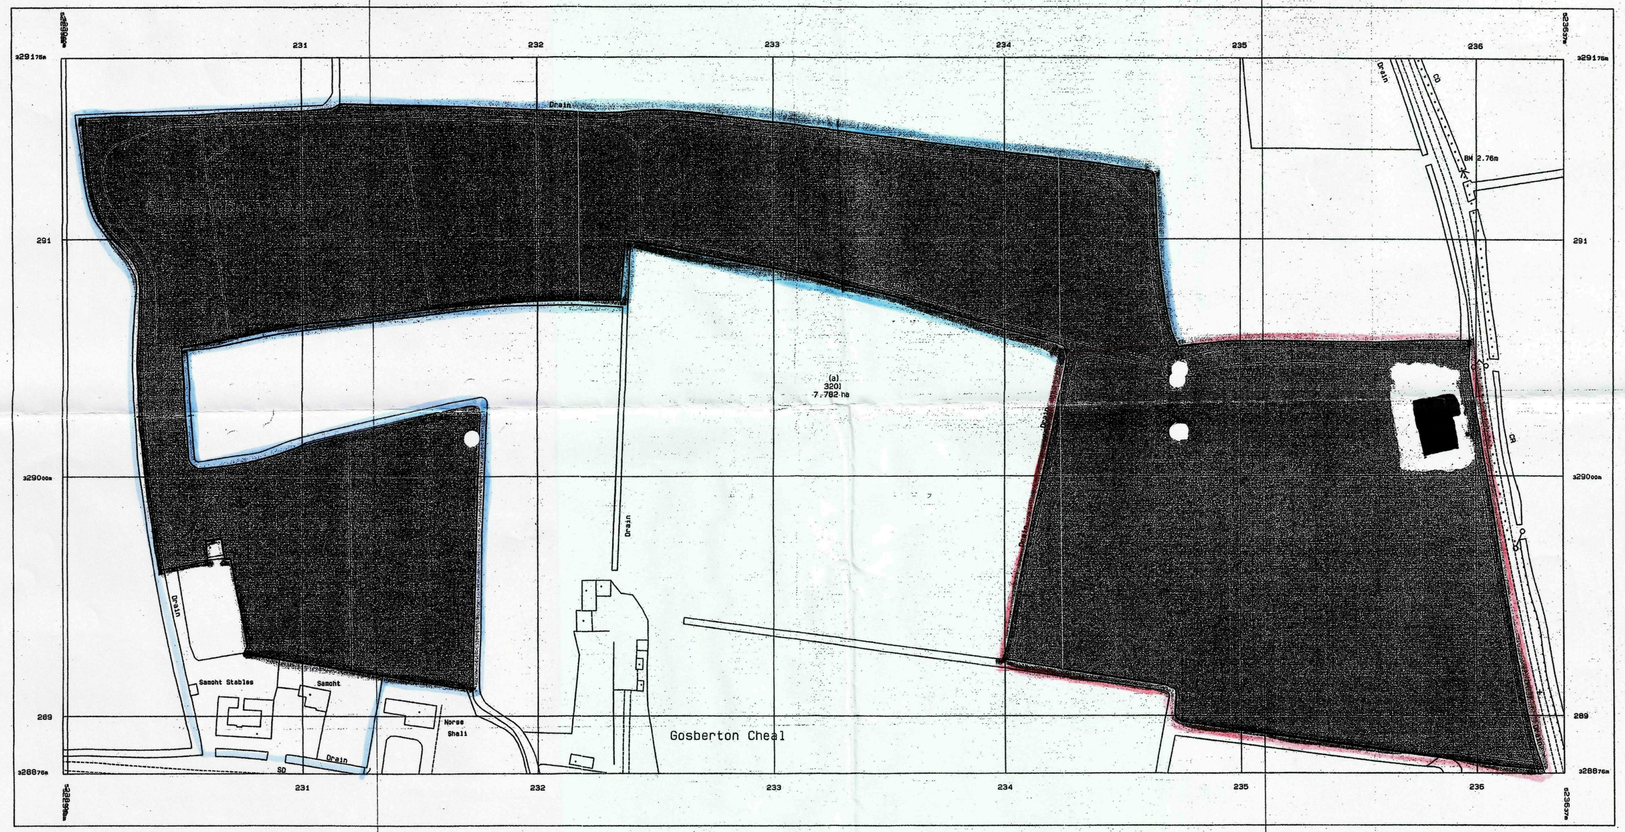

Produced 09 May 2006 from Ordnance Survey digital data and incorporating surveyed revision available at this date. © Crown Copyright 2006.

Reproduction in whole or in part is prohibited without the prior permission of Ordnance Survey.

Ordnance Survey, the OS symbol and Superplan are registered trade marks of Ordnance Survey, the national mapping agency of Great Britain.

This Superplan product does not contain all recorded map information.

The accompanying printout gives details of the measured land parcels shown on this plot.

N

20 0 20 40 60 80 100

Metres

Scale 1: 1250

Ref 004

SHDC
Planning & Development
14 JAN 2010
Ref: 0039-10

Part or all of this Superplan is enlarged from mapping produced at one or more of the following scales: 1:1250, 1:2500 & 1:10000

The depiction of features on land parcels is no evidence or guarantee of ownership.

National Grid sheet reference at centre of this Superplan: TF2329


The representation of a road, track or path is no evidence of a right of way.

Heights are given in metres above Datum.


The alignment of tunnels is approximate.

Centre Coordinates: 523318 329026

Supplied by: Bookmark Scalding Ltd

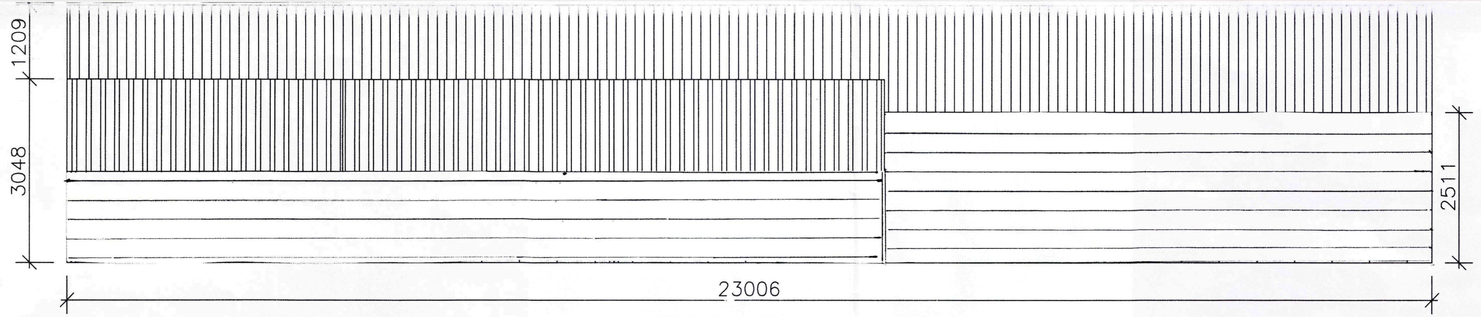

SIDE VIEW

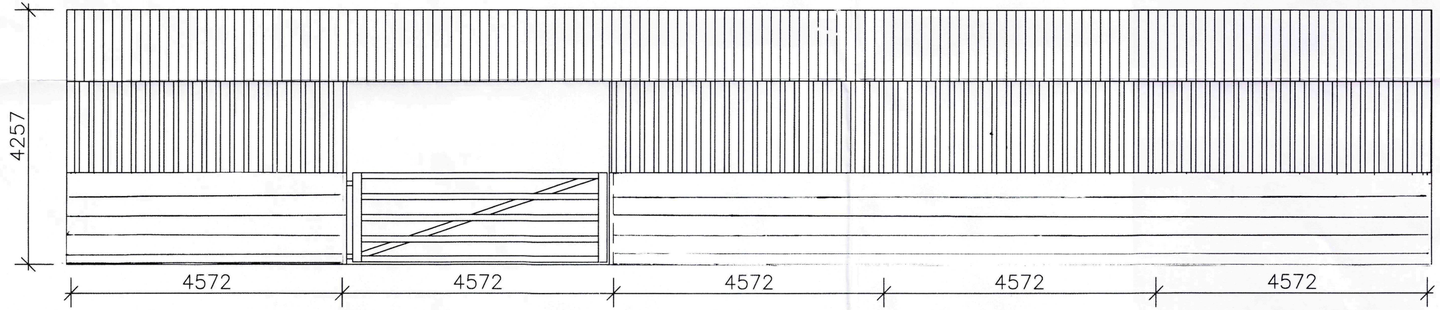

SIDE VIEW

SHDC
Planning & Development
14 JAN 2010
Ref: 0039-10

DATE	AMENDMENT	CHKD	DATE

SR **Robinson Construction**
S. Robinson & Sons (Engineers) Limited
Ascot Drive Industrial Estate Derby, DE24 8NJ, England. Tel (01332) 574711
Fax (01332) 861401
E.Mail :- DO@robinsons.com

ISSUE STATUS **FOR APPROVAL**

DRAWING CONTENTS NEW EQUESTRIAN BUILDING

PAINT SPECIFICATION

CONTRACT TITLE CAROLINE FORRESTER
SAMOHT, CHEAL ROAD, GOSBERTON
SPALDING, LINCOLNSHIRE, PE11 4JF

	INITIALS	DATE	SCALE 1:50 at A1		
DRAWN BY	MWR	13/01/09	DRAWING No A9005–001	REV. B	SHEET A1
CHKD.BY					