

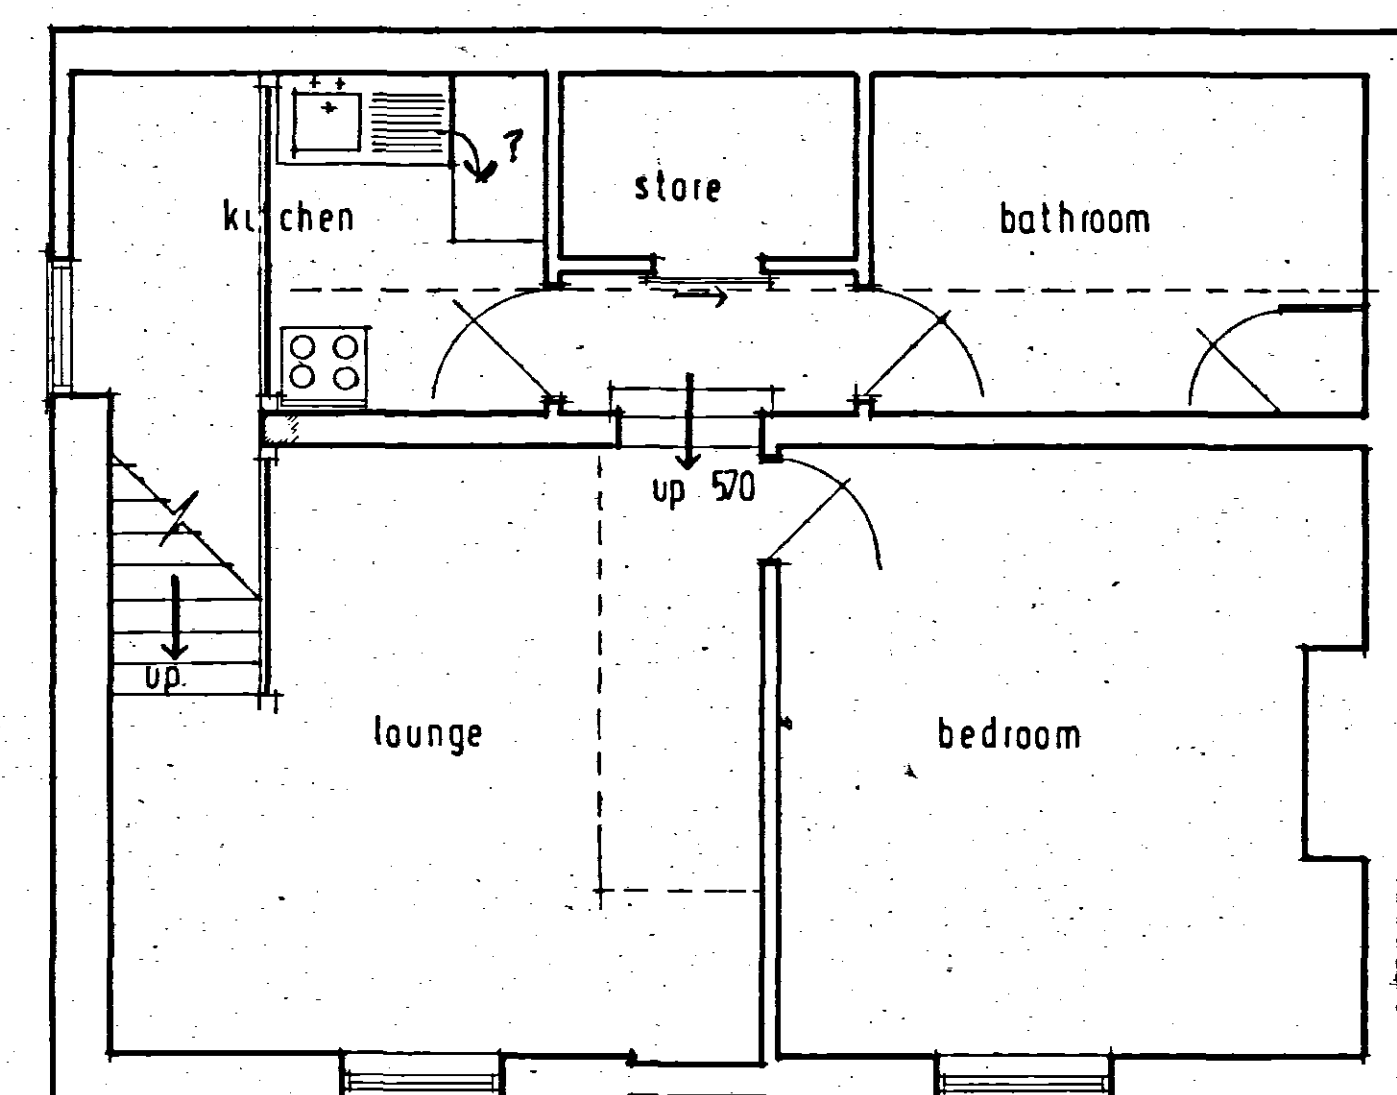
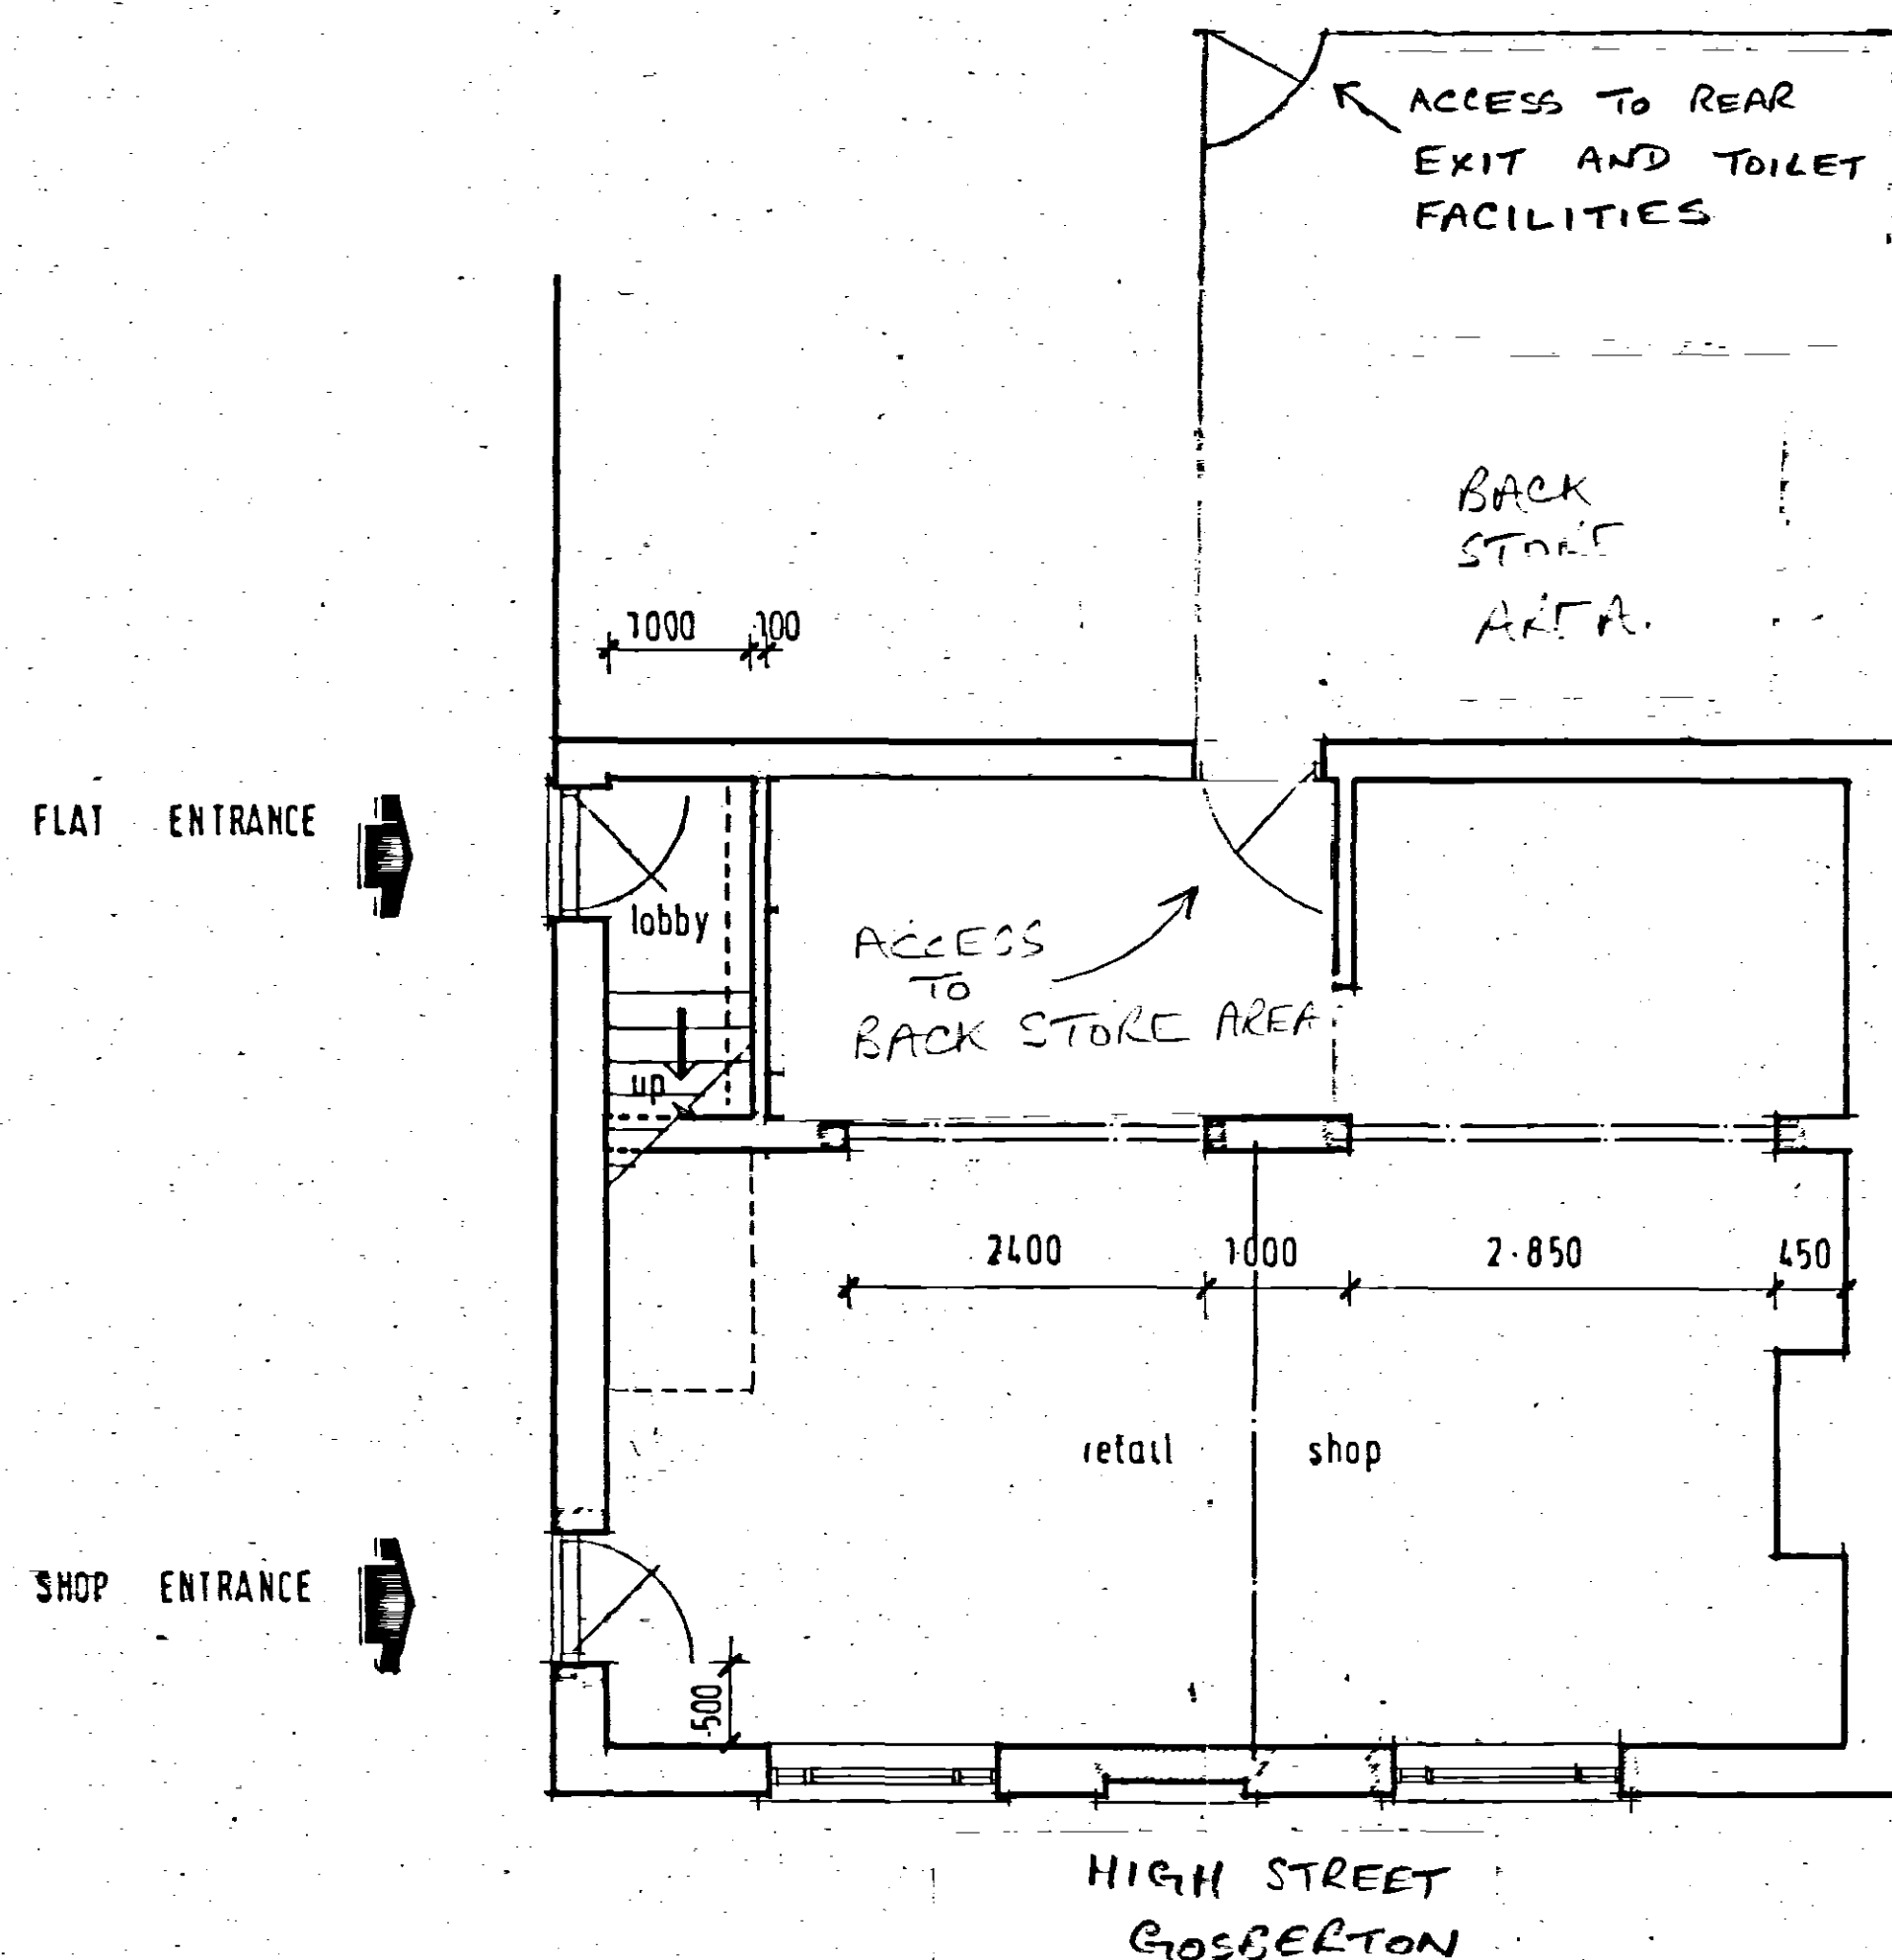


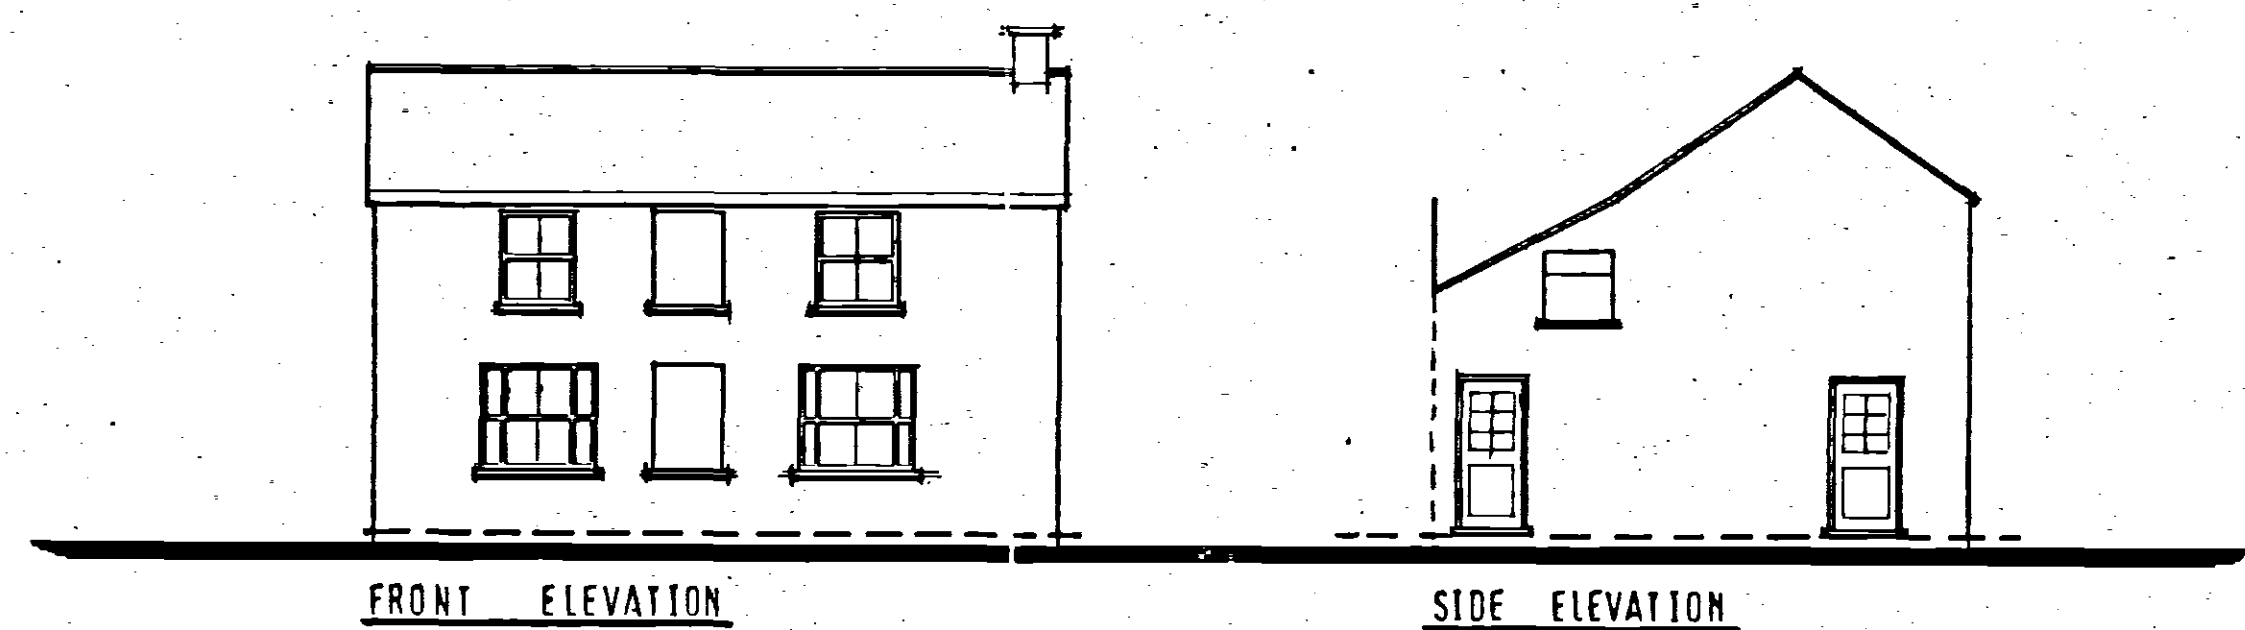

SHDC
Planning & Developm. Unit
17 JAN 2005
Ref: 0040/05

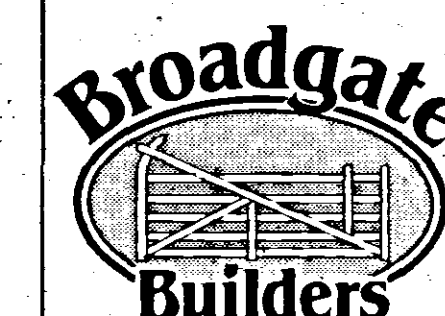

Broadgate Builders (Spalding) Limited
Broadgate House, Weston Hills, Spalding, Lincolnshire, PE12 6DB.
Telephone : Holbeach (0406) 380381 & 380532.

TITLE
Proposed alteration and change of use of
ground floor from domestic to shop at
HIGH STREET GOSBERTON Lincs
for
BROWN VICTOR (GOSBERTON) LTD

DATE FEBRUARY, 1986 DRAWN M. CHARLTON
DRWG. No. 86025-1. SCALE 1:50, 1:100.

REVISIONS
DETERMINED
PLAN

THIS DRAWING MUST NOT BE REPRODUCED WITHOUT PERMISSION FROM BROADGATE BUILDERS (SPALDING) LTD.