




NORTH EAST ELEVATION. SECTION A~A. NORTH WEST ELEVATION. SOUTH EAST ELEVATION

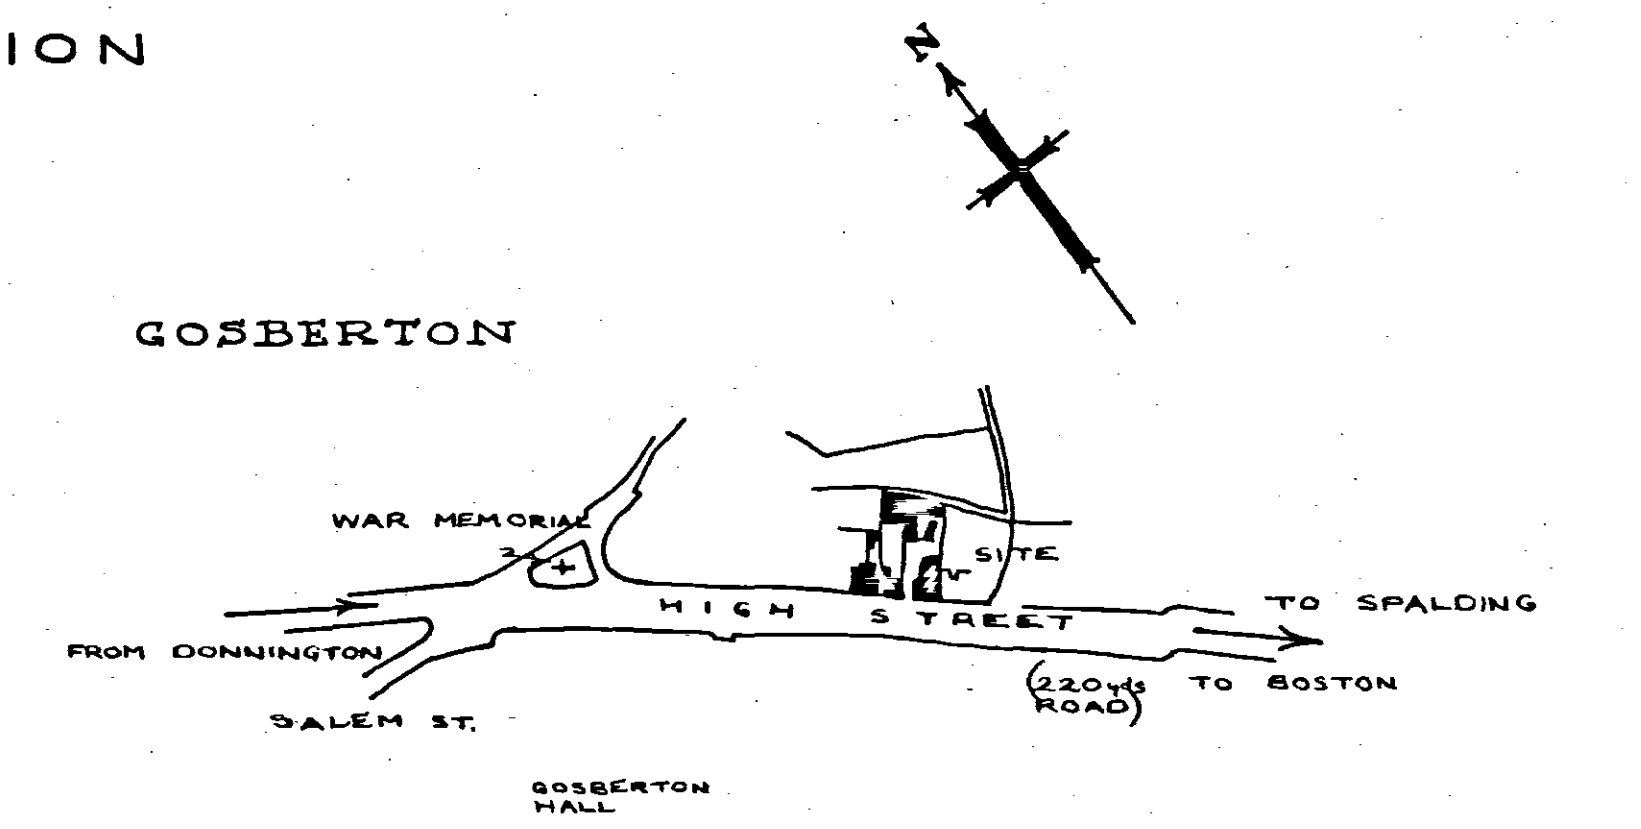


LOCATION PLAN SCALE 1/2500th

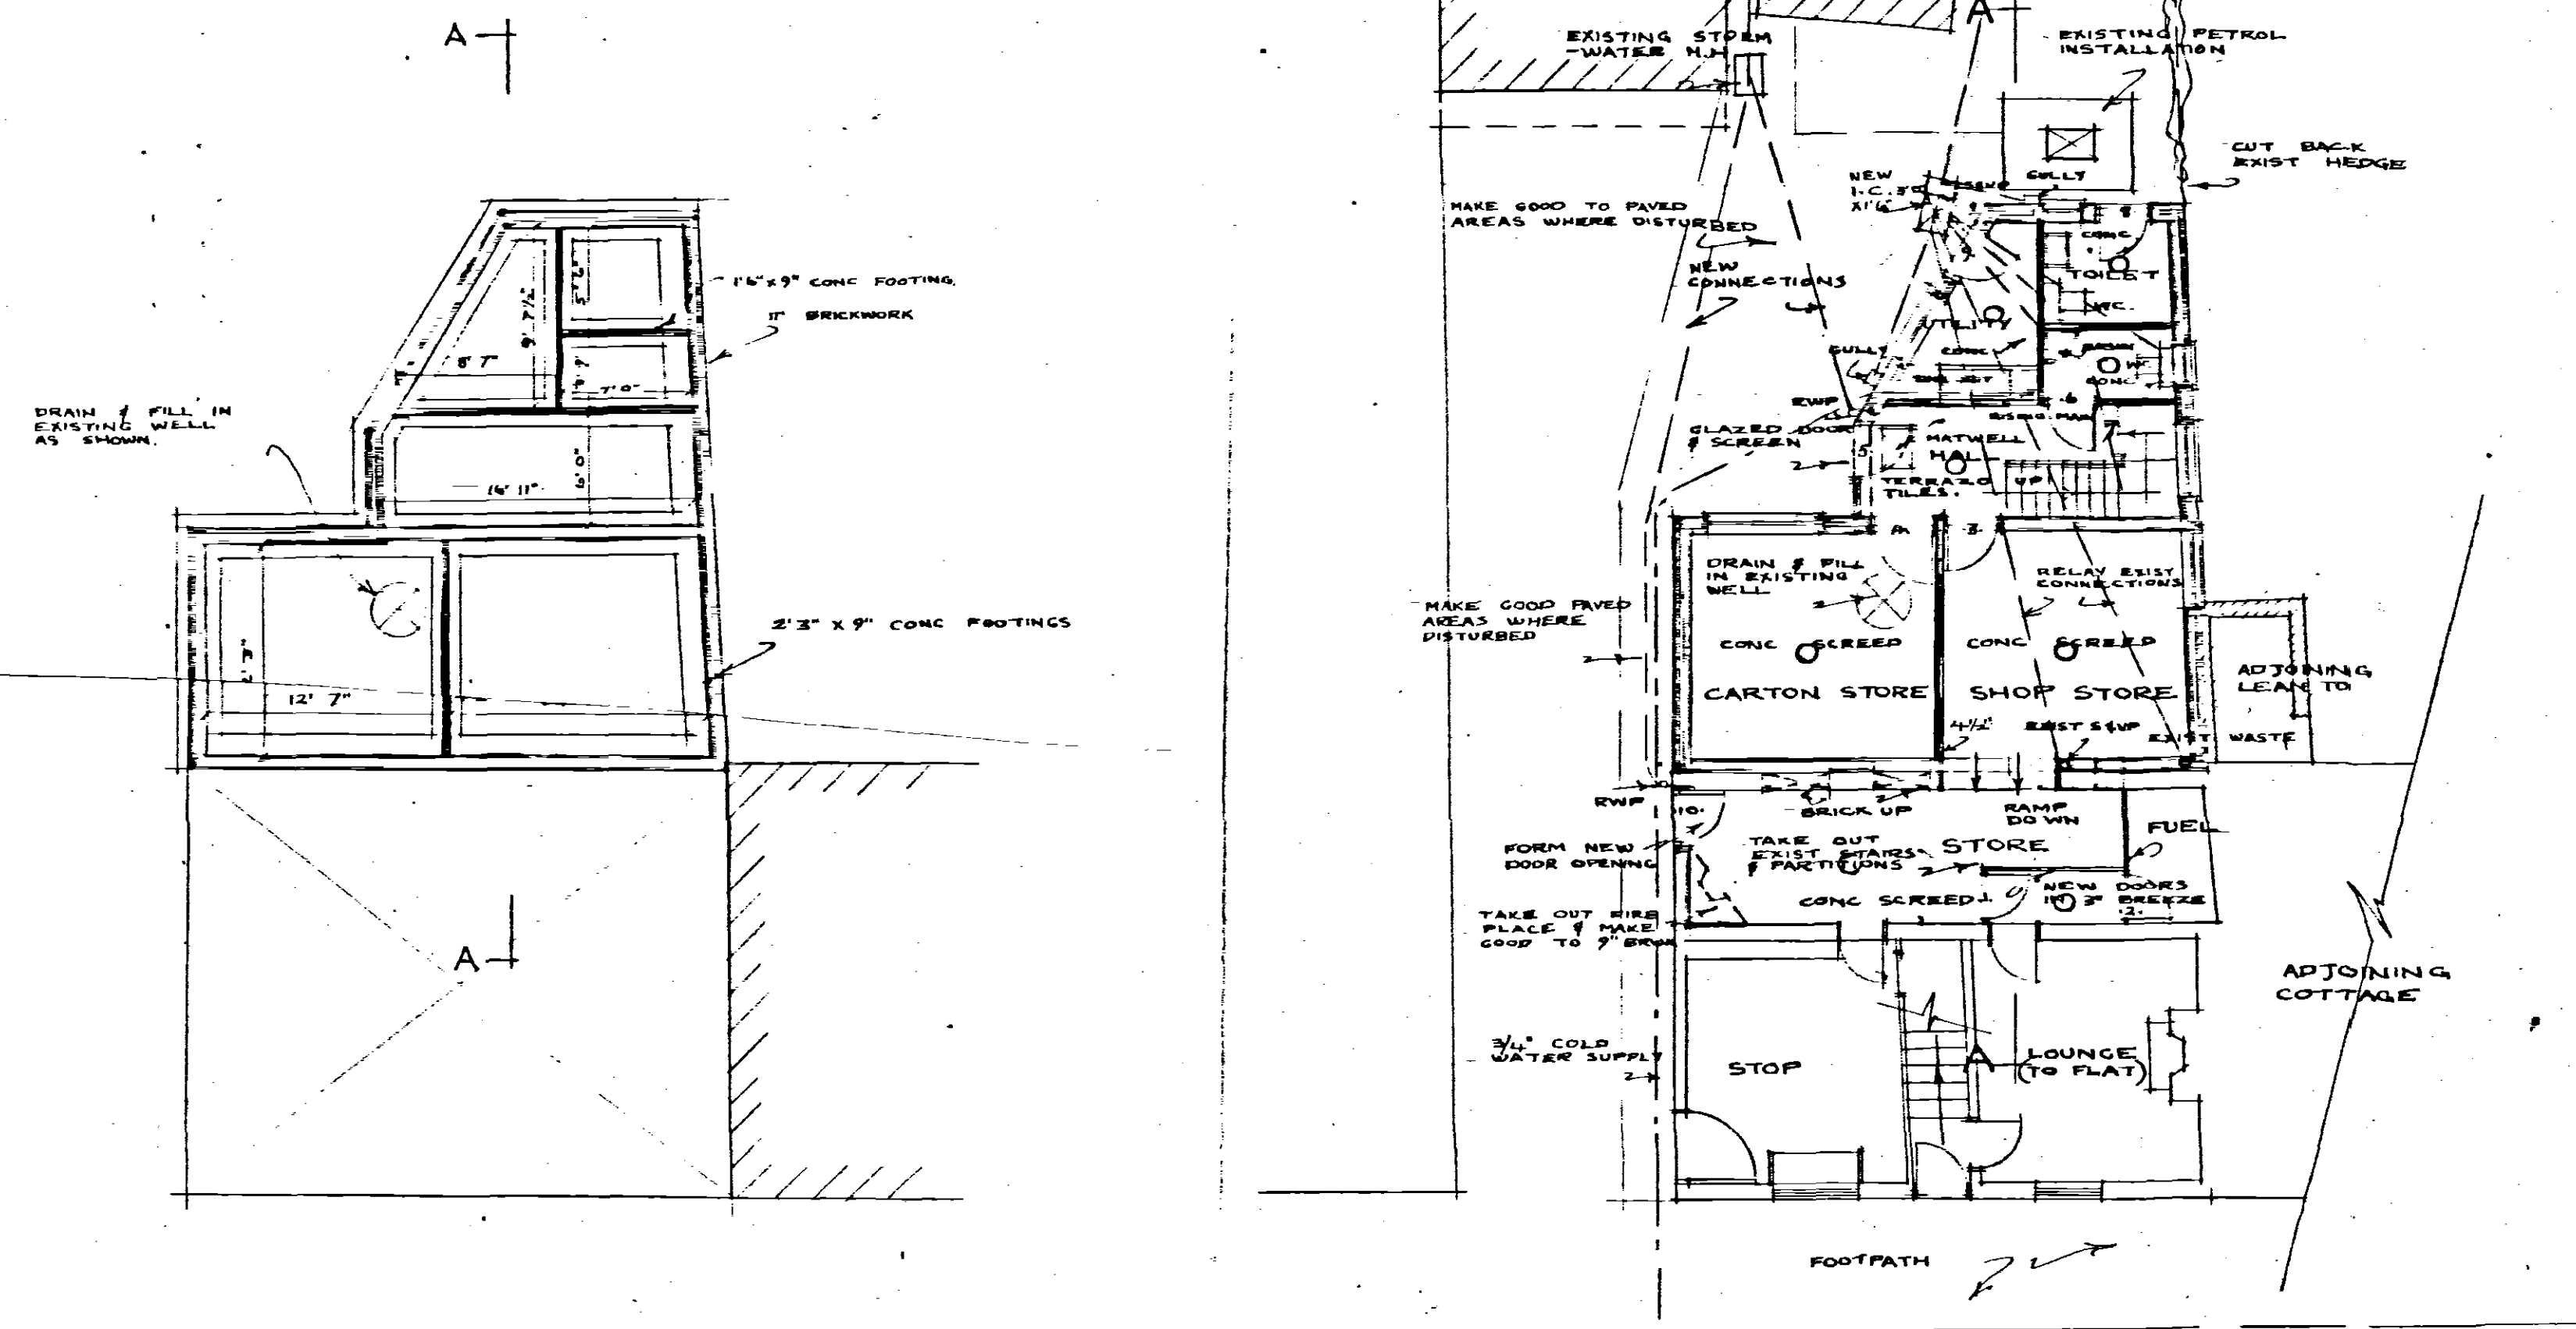

FOUNDATION PLAN GROUND FLOOR PLAN

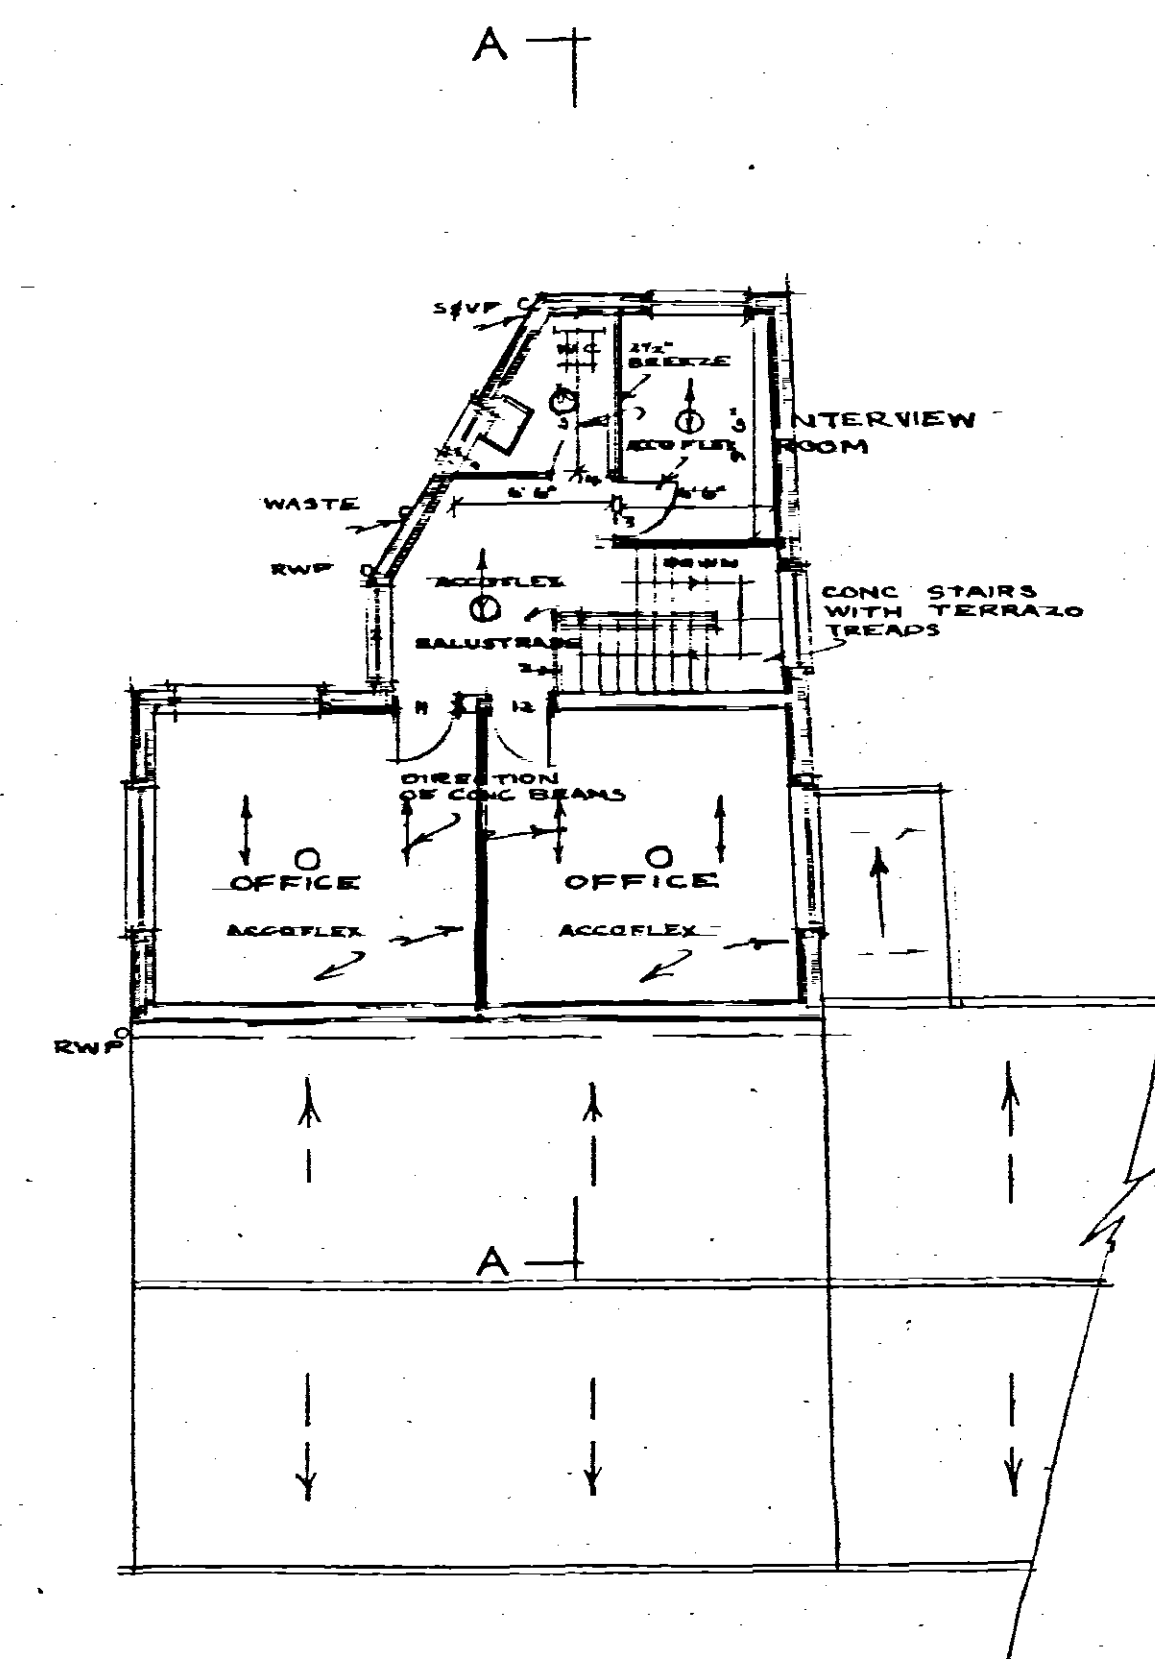

FIRST FLOOR PLAN.

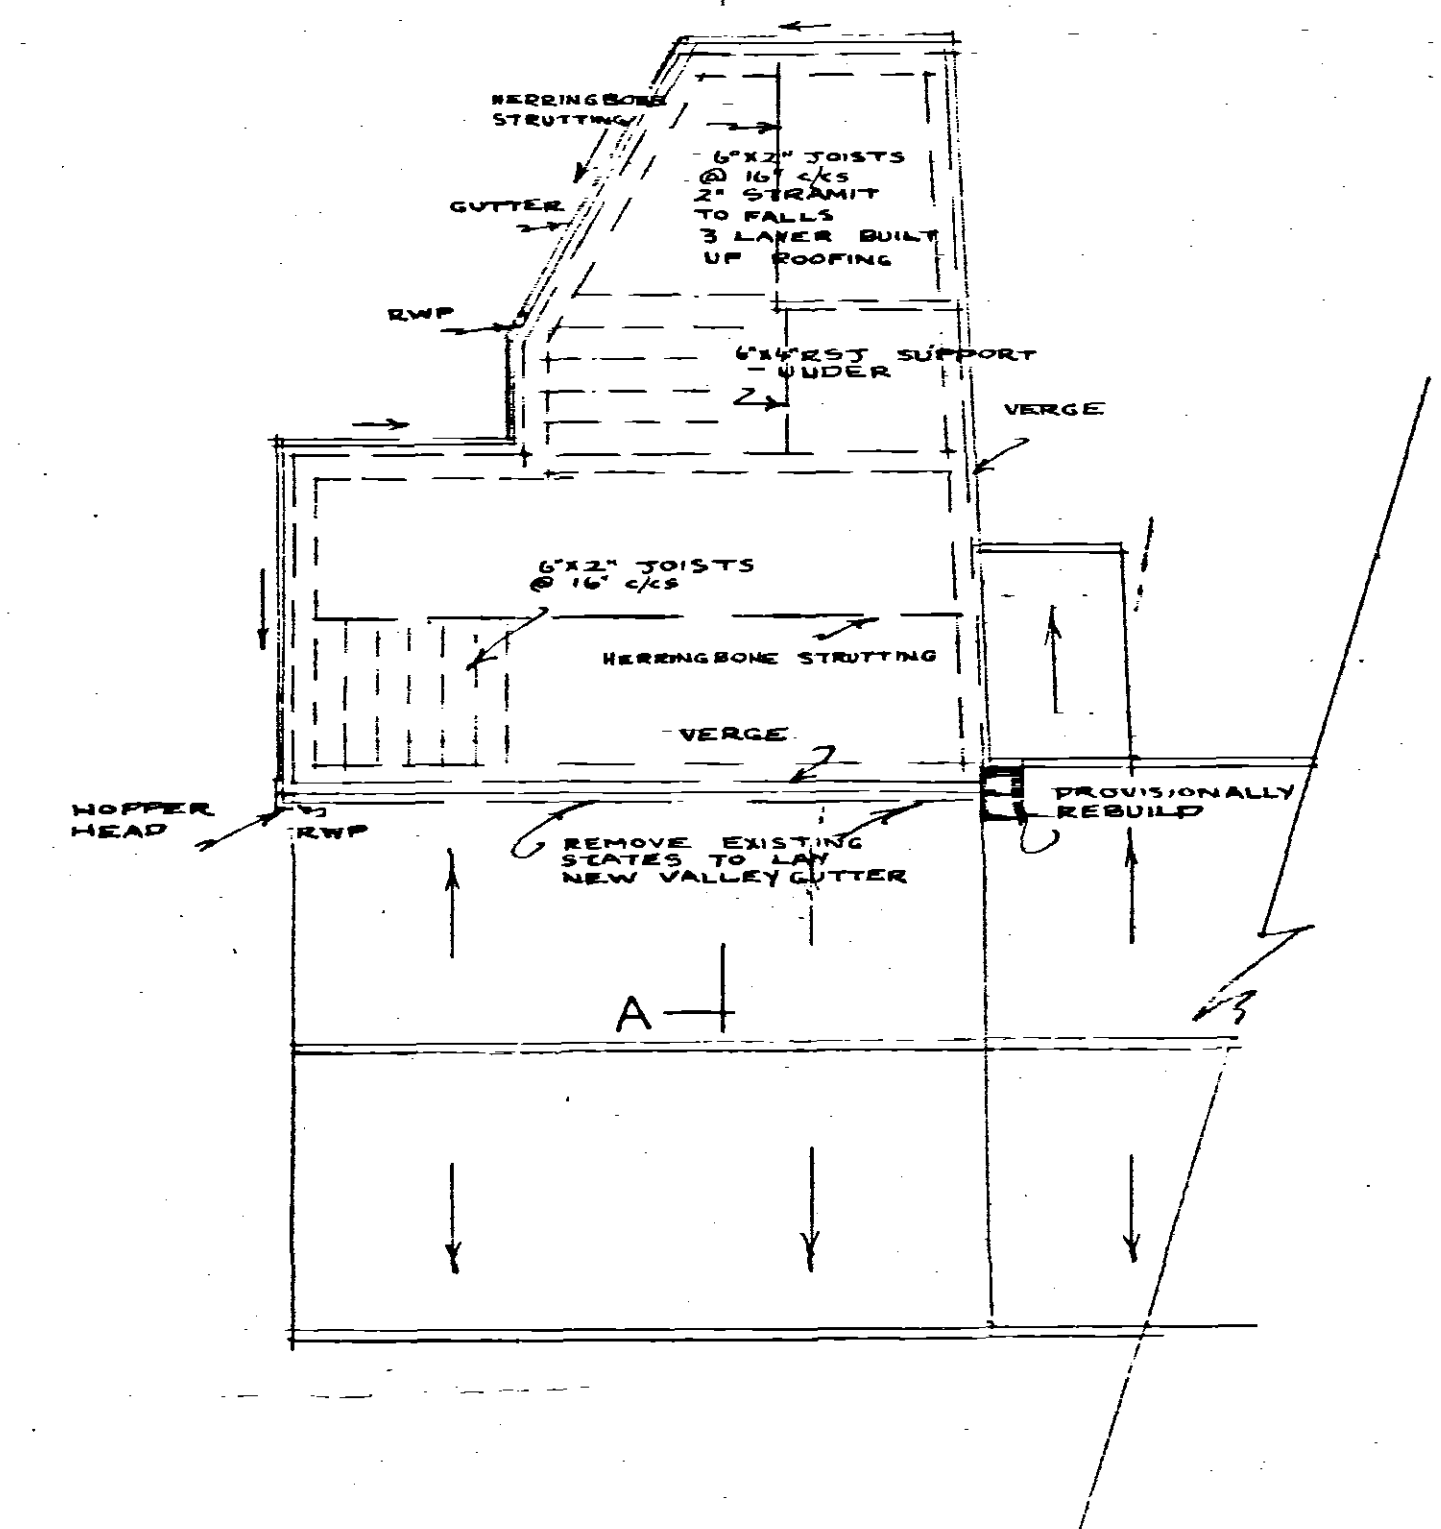

ROOF PLAN.

Planning & Development
17 JAN 2005
Ref: 0040105

PROPOSED ALTERATIONS & EXTENSIONS TO EGG ~ PACKING STATION
AT GOSBERTON Lincs, FOR VICTOR BROWN (GOSBERTON) LTD.
SCALE ~ 1" EQUALS 8' 0" S/5003/4/B.

DETERMINED
PLAN

RUDDLE & WILKINSON F/L/ARIBA
CHARTERED ARCHITECTS.
32, HALL PLACE, SPALDING.
R. STANLEY, A.R.I.B.A.
D.W.P. 4.9.59.