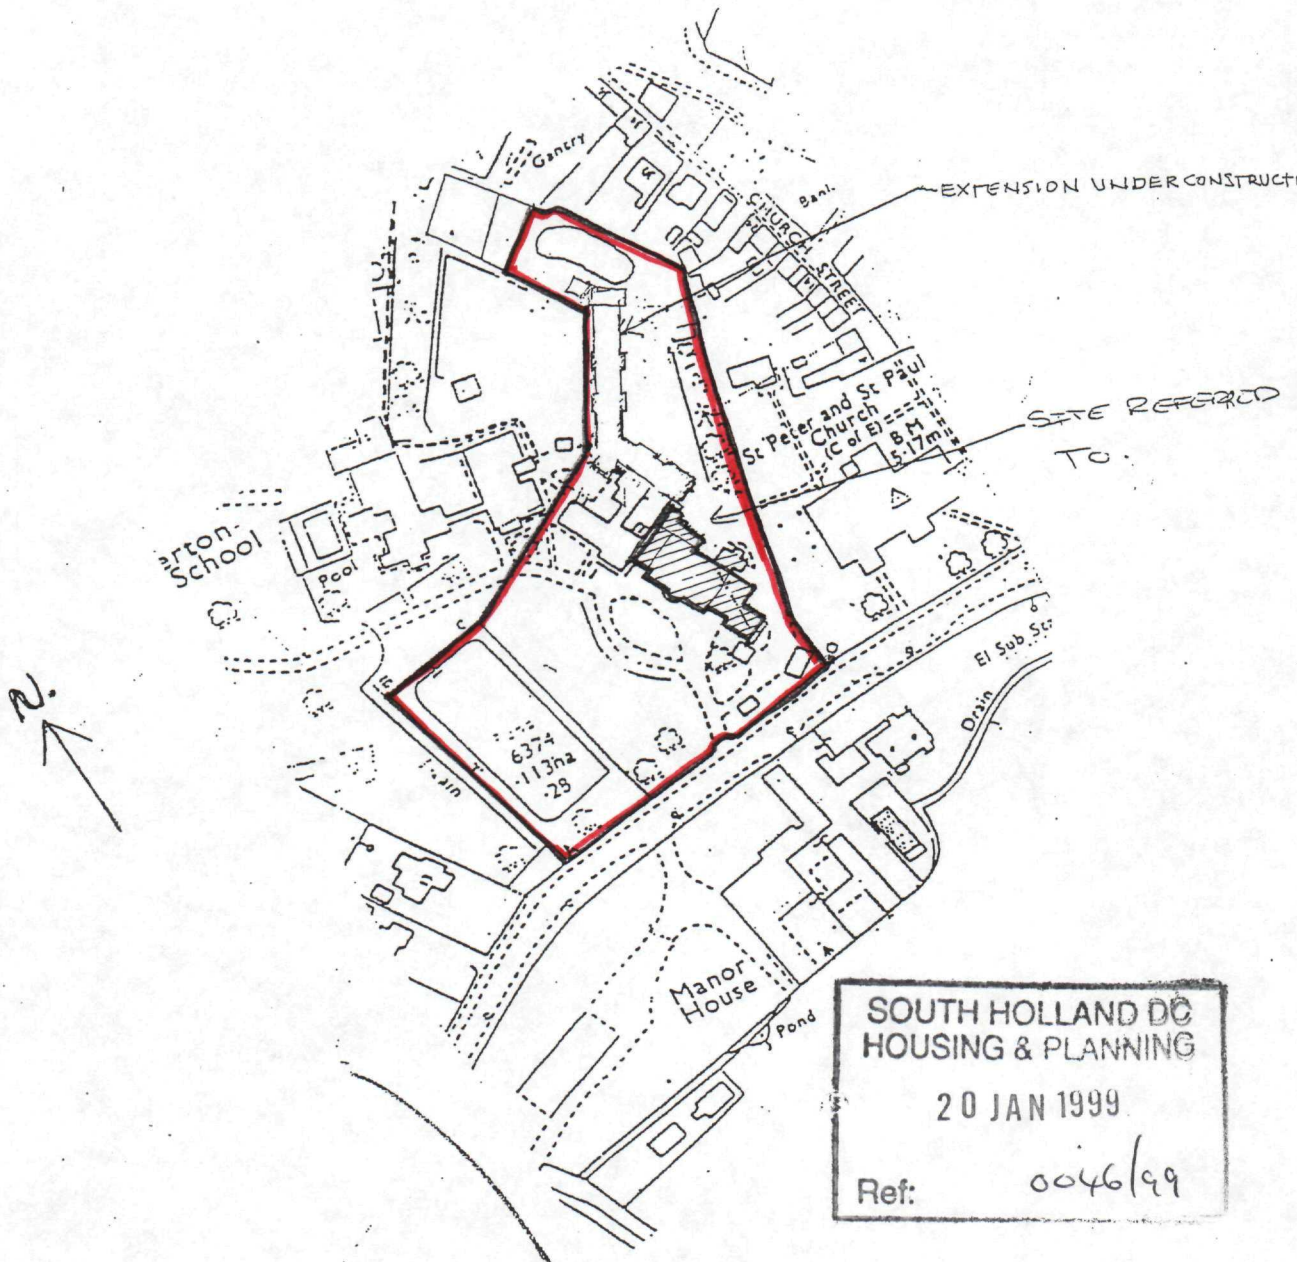


SOUTH HOLLAND DC
HOUSING & PLANNING
20 JAN 1999
Ref: 0046/99

Meldrum, Lee & Gillatt
Licence No. AR221538
Dated 01/01/96

Reproduced from the Ordnance Survey's 1:2500 map of Gosberton with the permission of the Controller of Her Majesty's Stationery Office. (c) Crown Copyright

Meldrum Lee & Gillatt
Architects, Quantity Surveyors
Management & Cost Consultants

PROPOSED ALTERATIONS AT GOSBERTON HOUSE, GOSBERTON, SPALDING LINCS
LOCATION PLAN

Date 12/5/98
Drawn by AS
No. 13505-38
Scale 1:2500
Checked by BGH