
EXISTING CHIMNEY BREAST REMOVED UP TO 2400mm HIGH ABOVE FLOOR LEVEL WITH WALL MADE GOOD AND STEEL SUPPORT BRACKETS AND LINTOLS BUILT IN.

WALLS BATTENED OUT AND LINED WITH PLYWOOD AND IMPERVIOUS WALL LINING.

FLOOR TO HAVE PLYWOOD LAID TO FALLS WITH NON SLIP FLOOR FINISH WITH WELDED JOINTS AND UPSTAND TO PERIMETER.

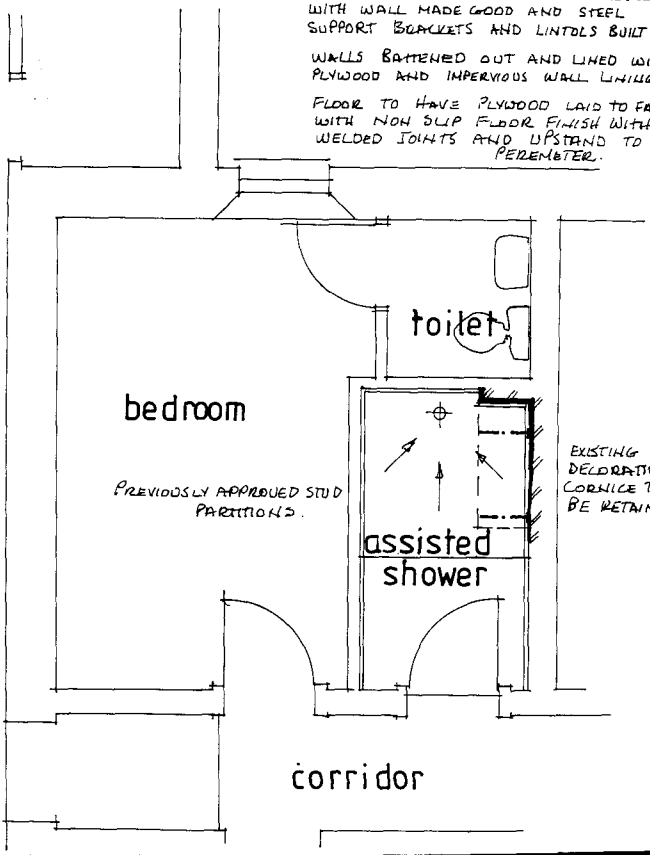

00466/99

PARTIAL REMOVAL OF CHIMNEY BREAST


INTERNAL ALTERATIONS GOSBERTON HOUSE GOSBERTON

Meldrum Lee & Gillatt
Architects and Quantity Surveyors

DATE	SCALE	NO.
1/99	1 : 20	13505 107

UDO G 2217

EXISTING PLAN

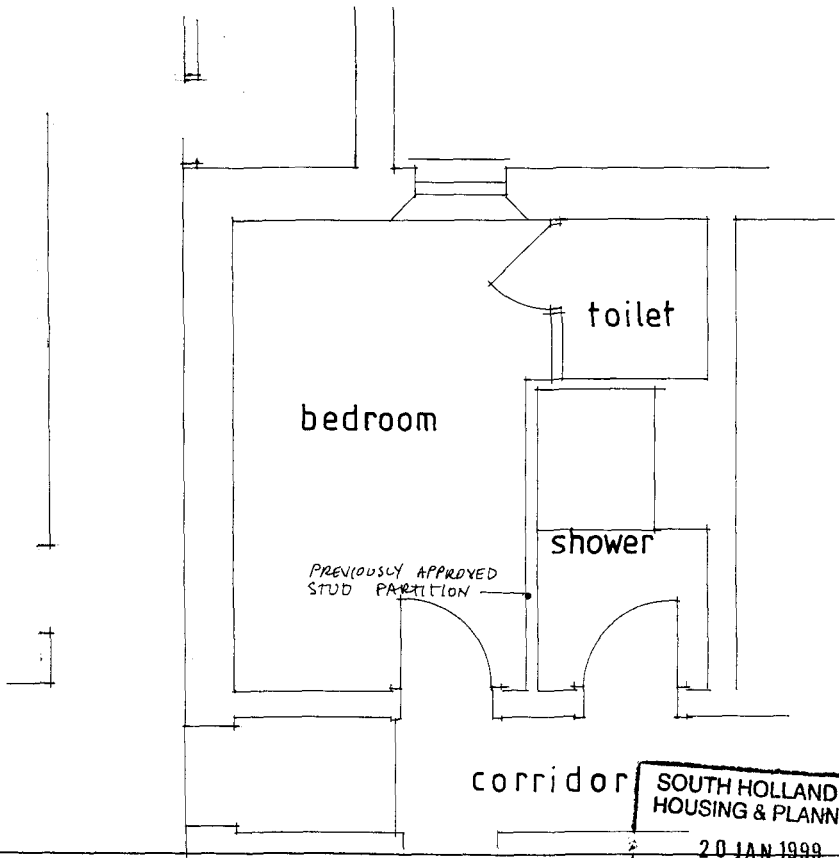


SOUTH HOLLAND DC
HOUSING & PLANNING
20 JAN 1999
Ref: 0046/99

MLG **Meldrum Lee & Gillatt**
Architects, Quantity Surveyors
Management & Cost Consultants

INTERNAL ALTERATIONS
GOSBERTON HOUSE GOSBERTON

Date JAN1999
Scale 1 20
Drawn by BEH
Checked by As
No. 13505 106

AM ADMEL 721

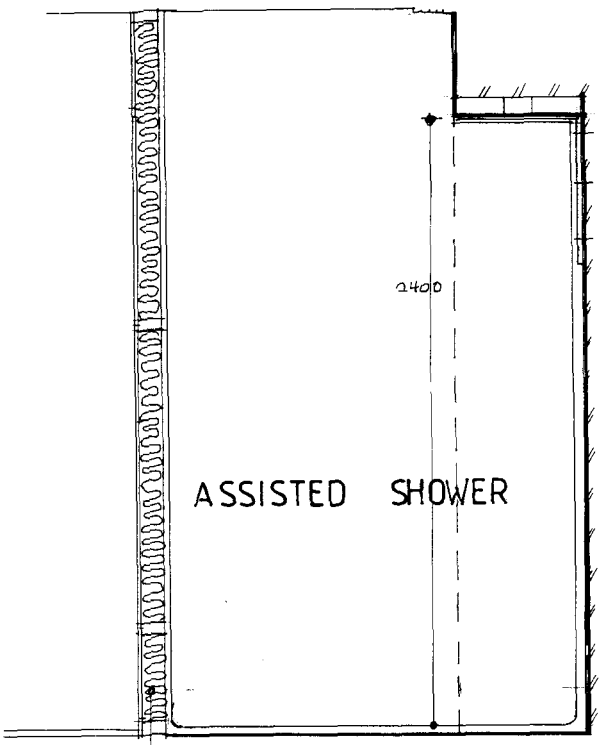

+ PREVIOUSLY APPROVED STUD PARTITION.

SECTION A A

EXISTING DECORATIVE CORNICE RETAINED

EXISTING CHIMNEY BREAST REMOVED UP TO 2400mm HIGH ABOVE FLOOR LEVEL WITH WALL MADE GOOD AND STEEL SUPPORT BRACKETS AND LINTOLS BUILT IN.

WALLS BATTENED OUT AND LINED WITH PLYWOOD AND IMPERVIOUS WALL LINING

FLOOR TO HAVE PLYWOOD LAID TO FALLS WITH NON-SLIP FINISH WITH WELDED JOINTS AND UPSTAND TO PERIMETER


SOUTH HOLLAND DC
HOUSING & PLANNING
20 JAN 1999
Ref: 0046/99

Meldrum Lee & Gillatt
Architects, Quantity Surveyors
Management & Cost Consultants

INTERNAL ALTERATIONS
GOSBERTON HOUSE GOSBERTON

Date JAN 1999
Scale 1 20
Drawn by BGH.
Checked by AS
No. 13505108

AM ADMEL 721

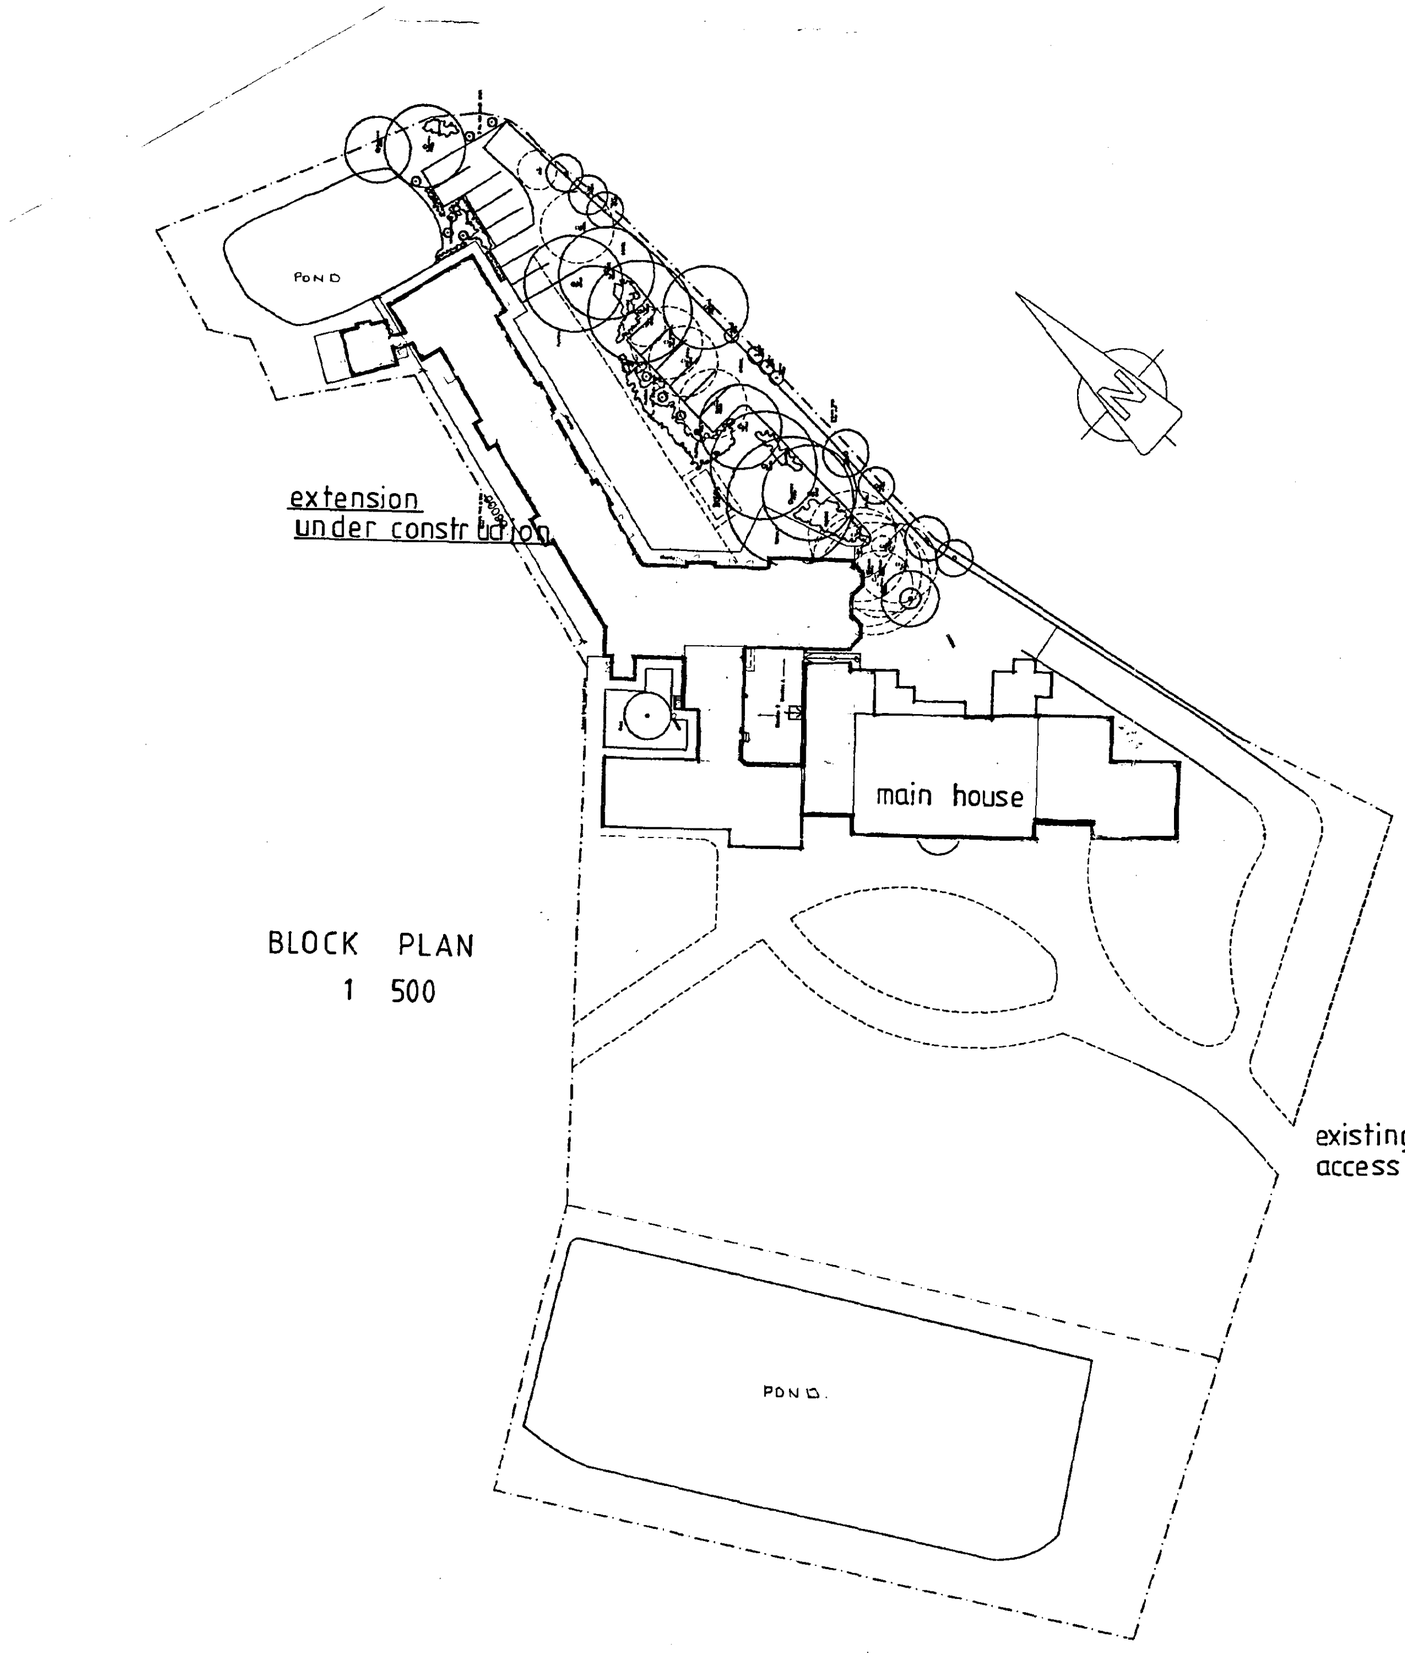

BLOCK PLAN
1 500

ALTERATIONS
GOSBERTON HOUSE
GOSBERTON
SPALDING
LINCS

MILL LODGE HOMES LTD

BLOCK PLAN

SOUTH HOLLAND DC
HOUSING & PLANNING
20 JAN 1999
Ref: 0046/99


DETERMINED PLAN

Meldrum Lee & Gillatt
Architects, Quantity Surveyors
Management & Cost Consultants


Issuing Office:
Boston (01205) 364795
Skegness (01754) 767066
Grantham (01476) 590129

Date: OCT 1998
Drawn by: PJL
Scale: 1 : 500
Checked by:
Drawing No.: 13505-104
Revision:


Do not scale. The Contractor is to check all dimensions on site and report any discrepancy to the Architect.

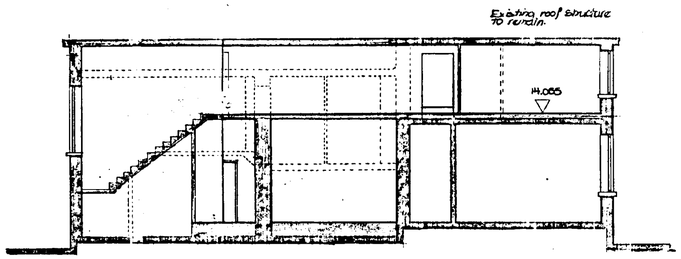

SECTION A-A

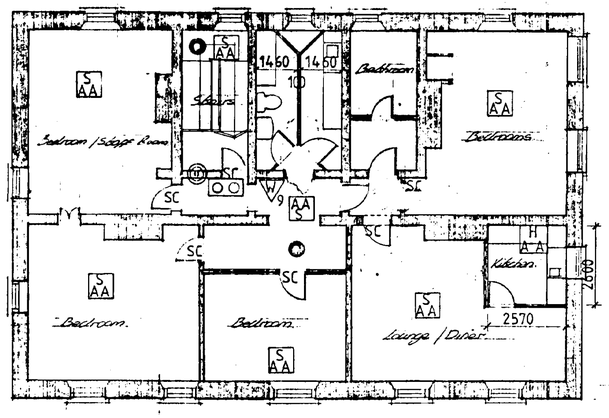

SECOND FLOOR PLAN (no change proposed)

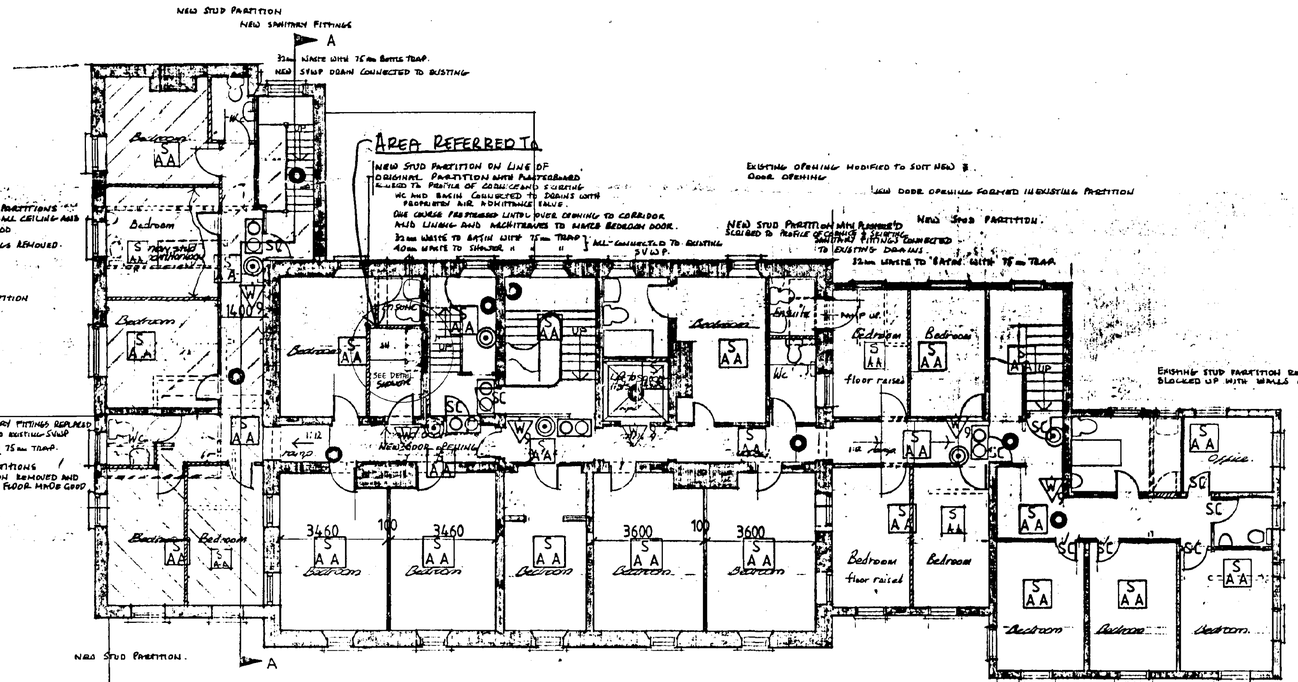

FIRST FLOOR PLAN

north

SOUTH HOLLAND DC
HOUSING & PLANNING
20 JAN 1999
Ref: 0046/99

DETERMINED PLAN

D NOTES ADDED FOR B REGS 12/98 BSH
C CHIMNEY BREAST RETAINED to LIVING ROOM 11/98 BSH
B. NOTES ADDED FOR LB APPLICATION. 7/98 BSH.
REV A - U.C's & SUMMERS ALTERED - 01/08/97 AS

PROPOSED ALTERATIONS
GOSBERTON HOUSE
GOSBERTON
SPALDING
LINCS

MILL LODGE HOMES

FIRST & SECOND FLOOR PLANS AS PROPOSED

Meldrum Lee & Gillatt
Architects, Quantity Surveyors
Management & Cost Consultants

Issuing Office:
Boston 01205 364795
Skegness 01754 767066
Grantham 01476 590129

Date 14/10/97
Drawn by AS
Scale 1:100
Checked by BSH
Drawing No. 13505-100
Revision D.

Do not scale. The Contractor is to check all dimensions on site and report any discrepancy to the Architect.