
SITE LAYOUT

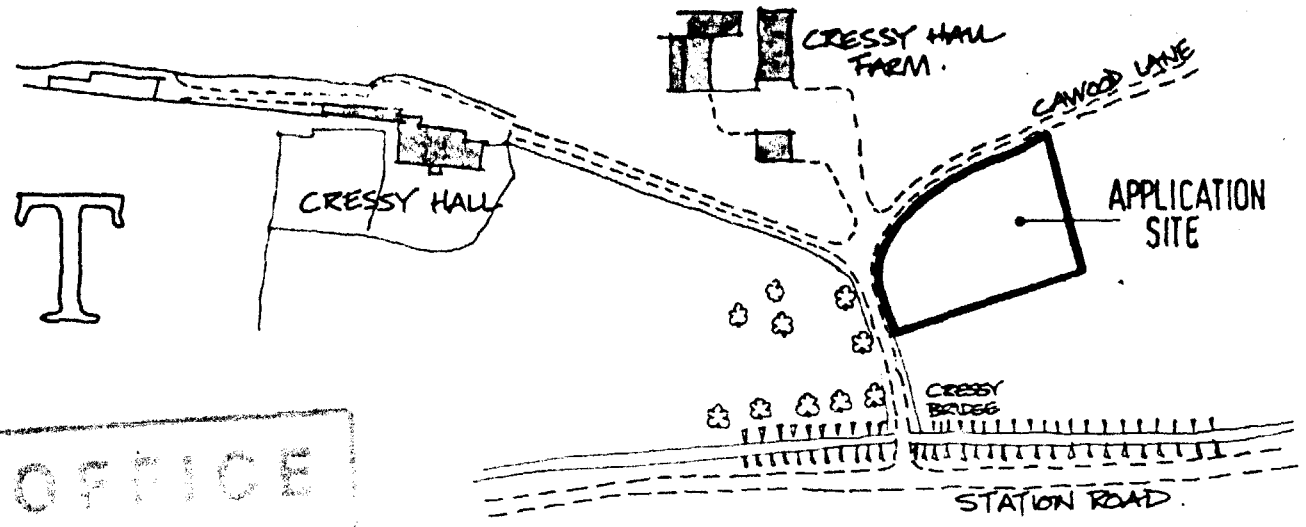


LOCATION PLAN
1:2500

OFFICE COPY

visibility splays at access

IN ACCORDANCE WITH CONDITION 9 OF H08/673/95
SPLAYS TO BE MAINTAINED CLEAR OF OBSTRUCTIONS
IN EXCESS OF 0·6m IN HEIGHT.
HEDGEROW SET BEHIND THIS LINE

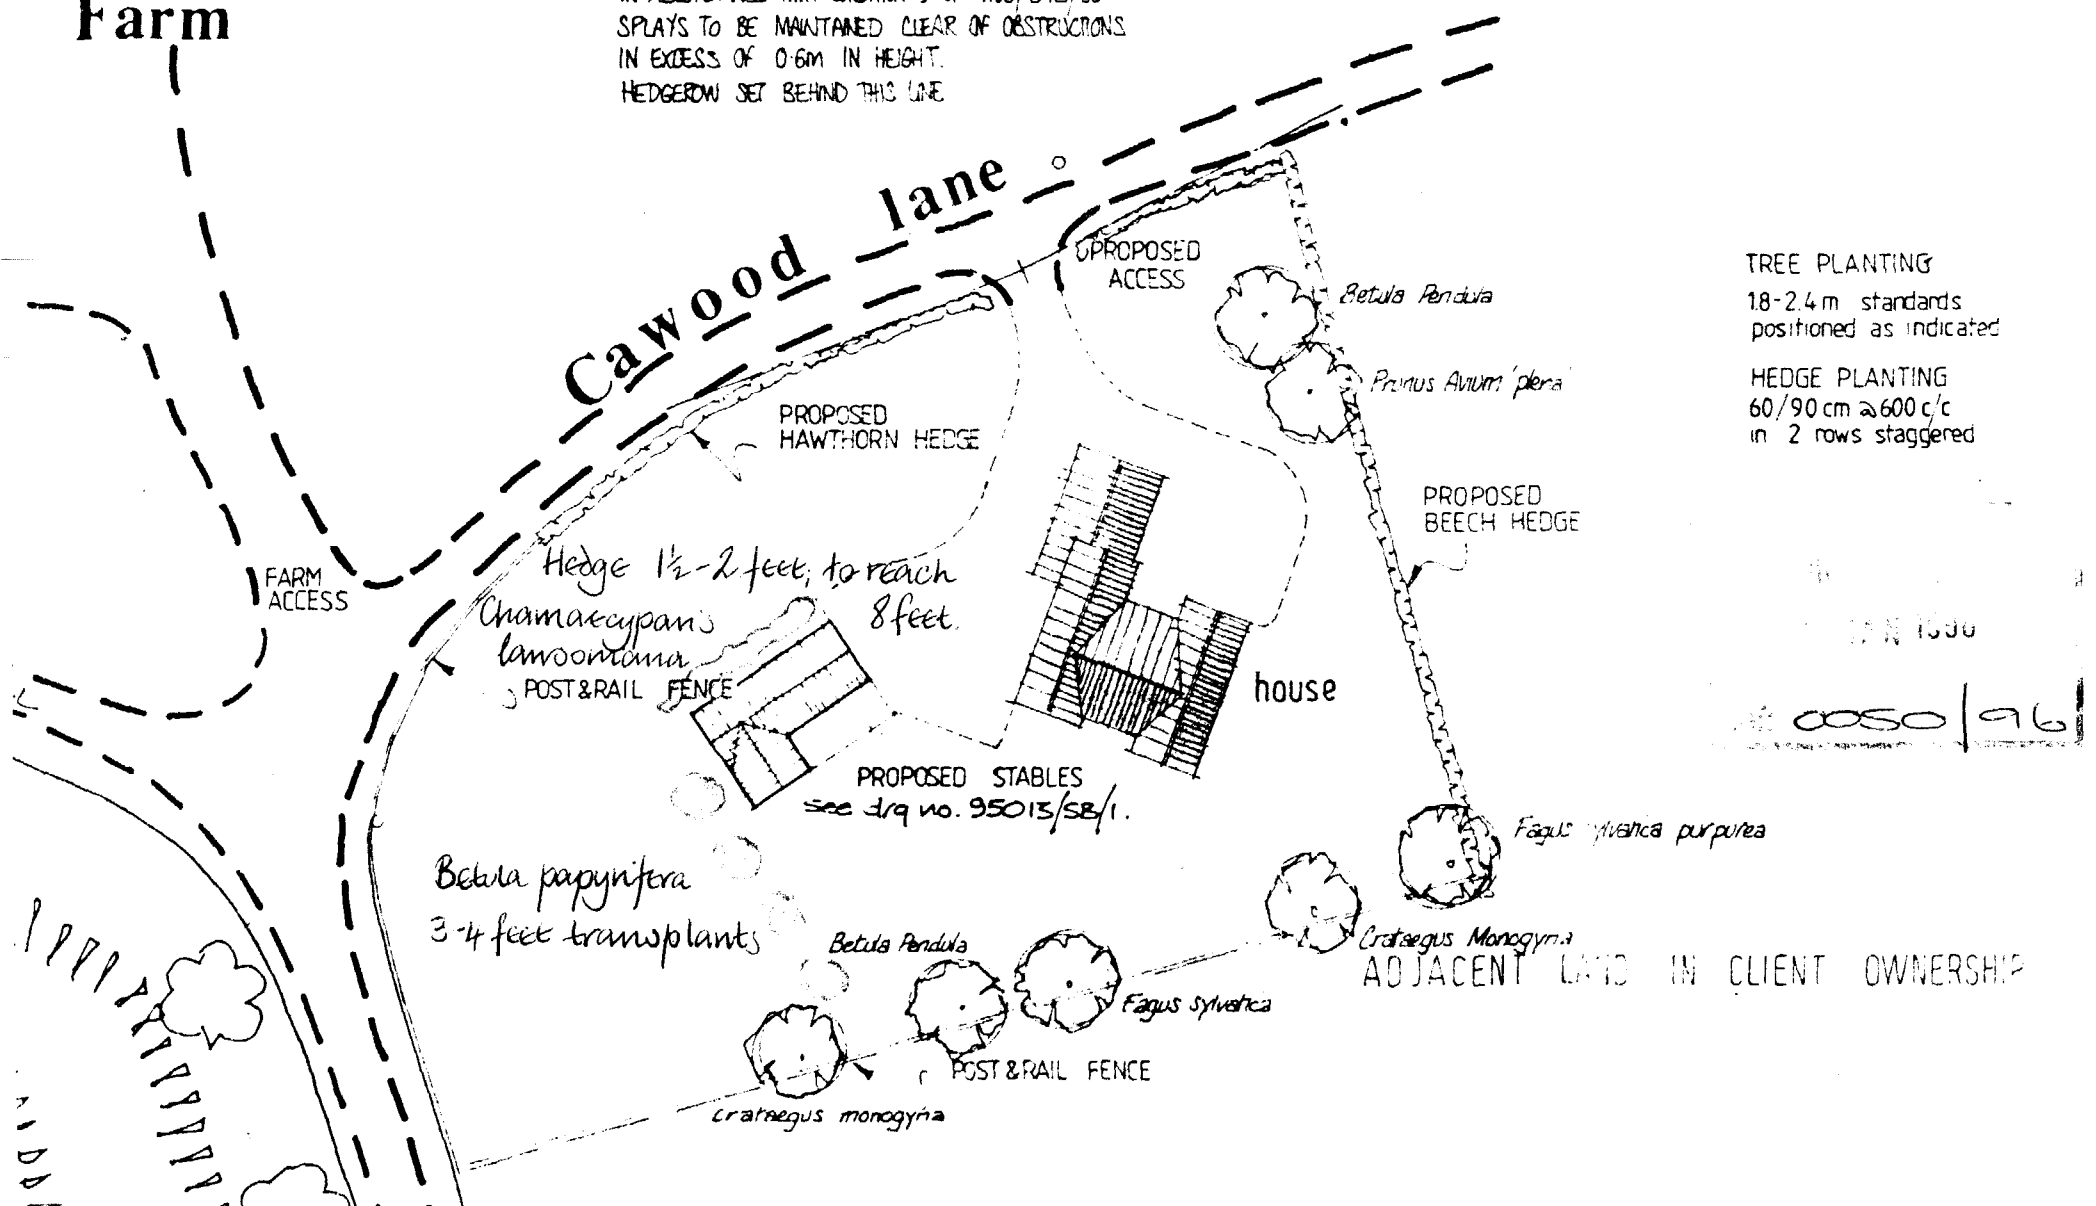

TREE PLANTING
1.8-2.4 m standards
positioned as indicated

HEDGE PLANTING
60/90 cm @ 600 c/c
in 2 rows staggered

0050/96

MR. & MRS T. SMITH,
ORWELL HOUSE, CAWOOD LANE, GOSBERTON.

Planning Permission Ref:- H08/1052/95
15th December, 1995

PROPOSED LANDSCAPING SCHEME
In accordance with condition 2

Broadgate Builders

Broadgate Builders (Spalding) Limited

Broadgate House, Weston Hills, Spalding, Lincolnshire, PE12 6DB.

Telephone: Holbeach (0406) 380532

TITLE
Proposed agricultural dwelling
CAWOOD LANE