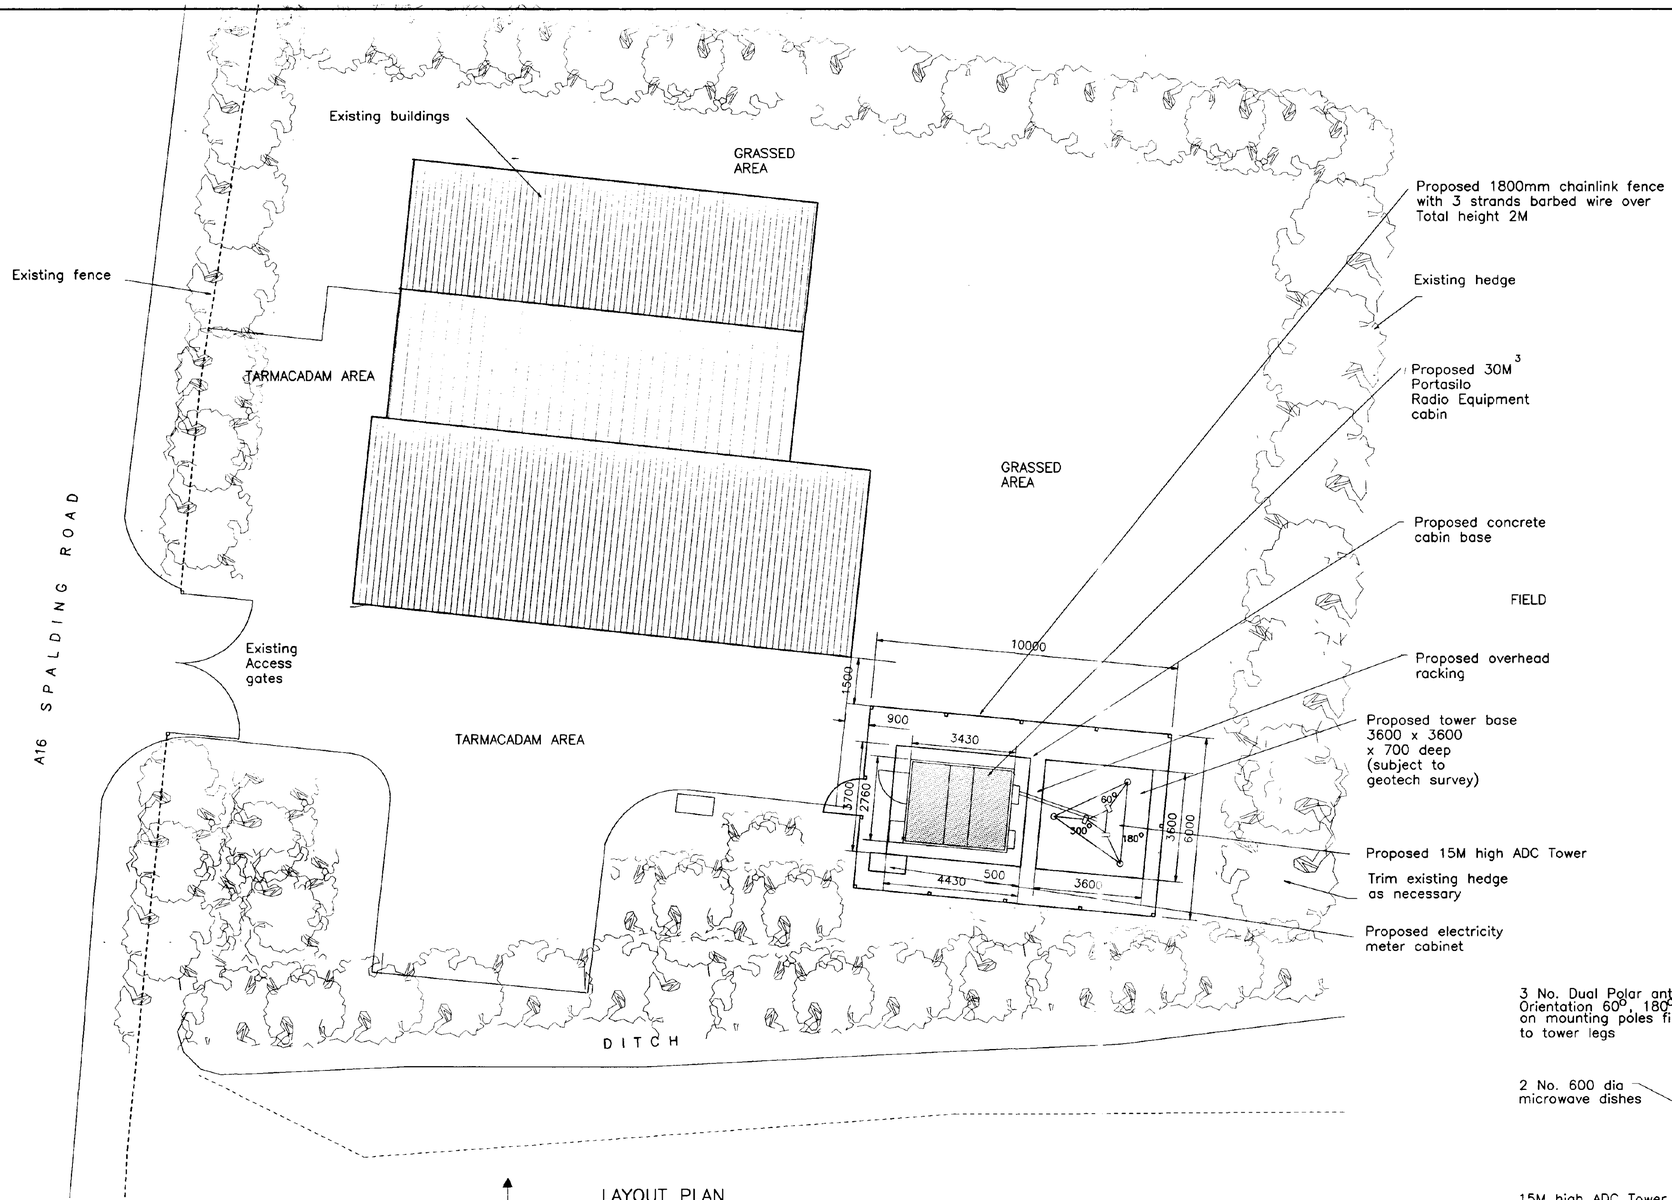

LAYOUT PLAN
SCALE 1:100

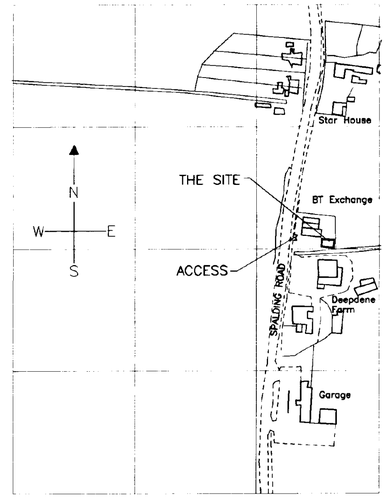

LOCATION PLAN
SCALE 1:2500
OS REF Tf 249,300
CROWN COPYRIGHT RESERVED

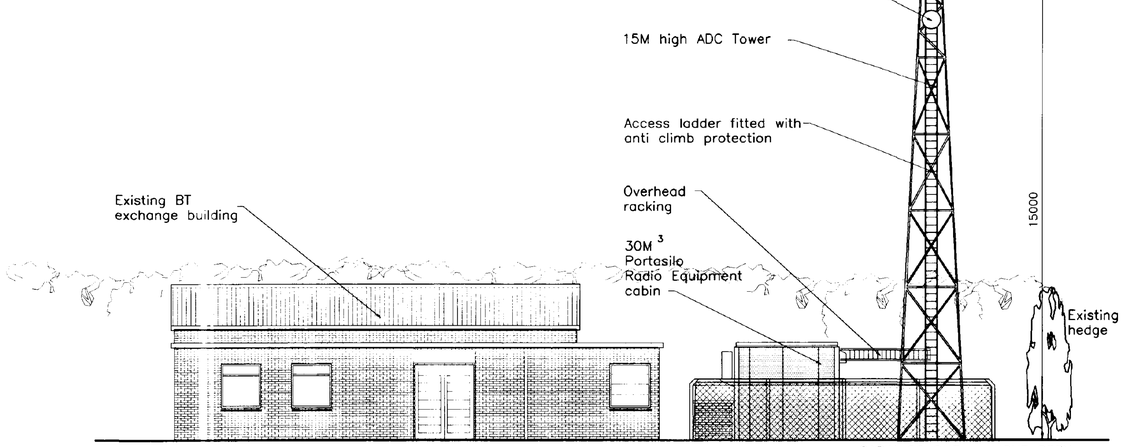

SOUTH ELEVATION
SCALE 1:100

CABIN COLOUR – LIGHT GREY
MATERIAL – STEEL
SIZE – 3430 X 2760 X 3165 HIGH

DETERMINED PLAN
17 JAN 1996
T/APP/00055/96

H			
G			
F			
E			
D			
C			
B			
A	METER CABINET POSITION	MRB	4-1-96
	REVISIONS	CHK	DATE

SMITH-WOOLLEY

32 STATION ROAD
CAMBRIDGE
CB1 2JH
TEL : (01223) 352566
FAX : (01223) 460885

OFFICES AT
COLLINGHAM (NOTTS) • NORWICH
SHREWSBURY • WOODSTOCK (OXON)

CLIENT/SITE
BTCR LTD, CELL NO.2431 GOSBERTON
THE BT EXCHANGE,SPALDING ROAD
GOSBERTON,SPALDING,LINCS

DETAILS
PROPOSED TOWER AND EQUIPMENT CABIN

FILE NUMBER	CODE NUMBER	DRG.No.
95480		2431-1A

Scale: AS SHOWN

DRAWN	CHECKED	APPROVED	DATE
CMA	DCB	DCB	7-11-95

©SMITH-WOOLLEY 1995