

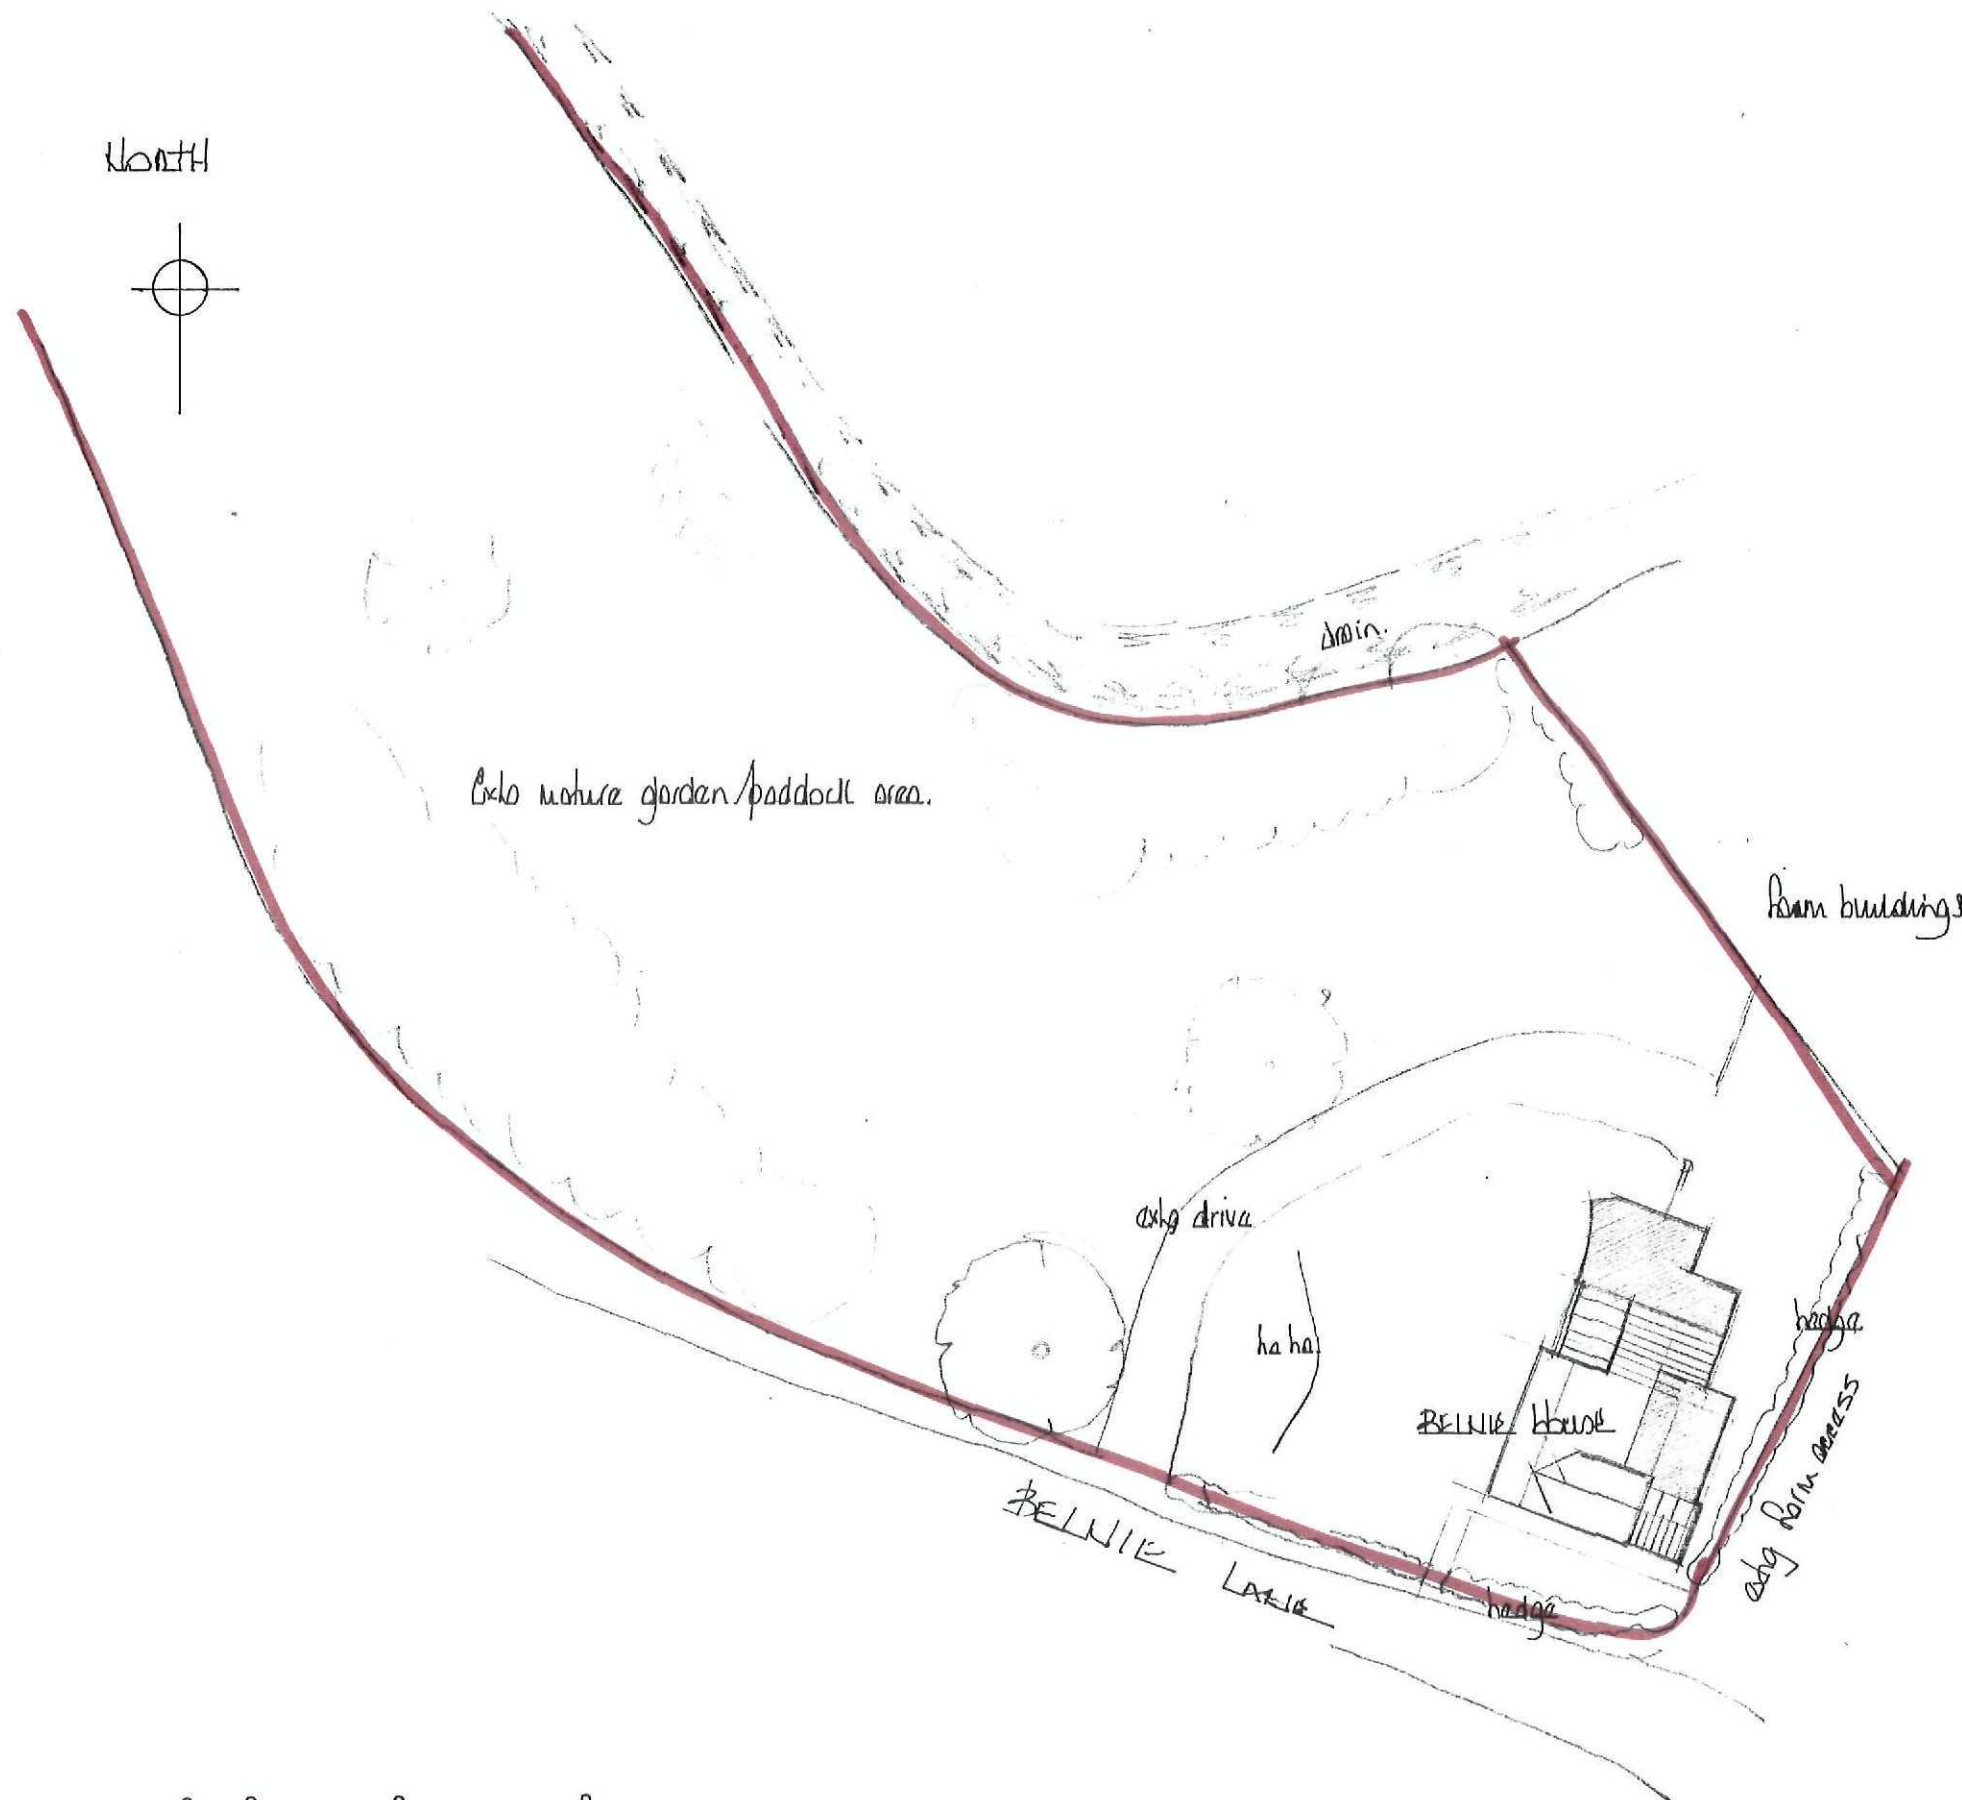


North

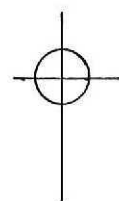

block plan

approx 1:500

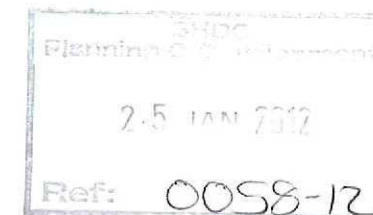

EAST MIDLANDS DESIGN ASSOC.

Architectural Consultants

Willow Lodge
Horseshoe Road
Spalding
Lincs
PE11 3JA

Tel/fax :- 01775 767968
E-mail :- willowlodge@talktalk.net
Mobile phone :- 07710815044

Client

MR B & MRS A LAMB

Project

EXTENSION & ALTERATIONS TO
BELWIE HOUSE
BELWIE LAKE
HEDGE

Drawing

Block Plan.

Scale

1:500 approx

Date

JAN 2012

Drawn

DL

Dwg No.

REV

10/29/04