


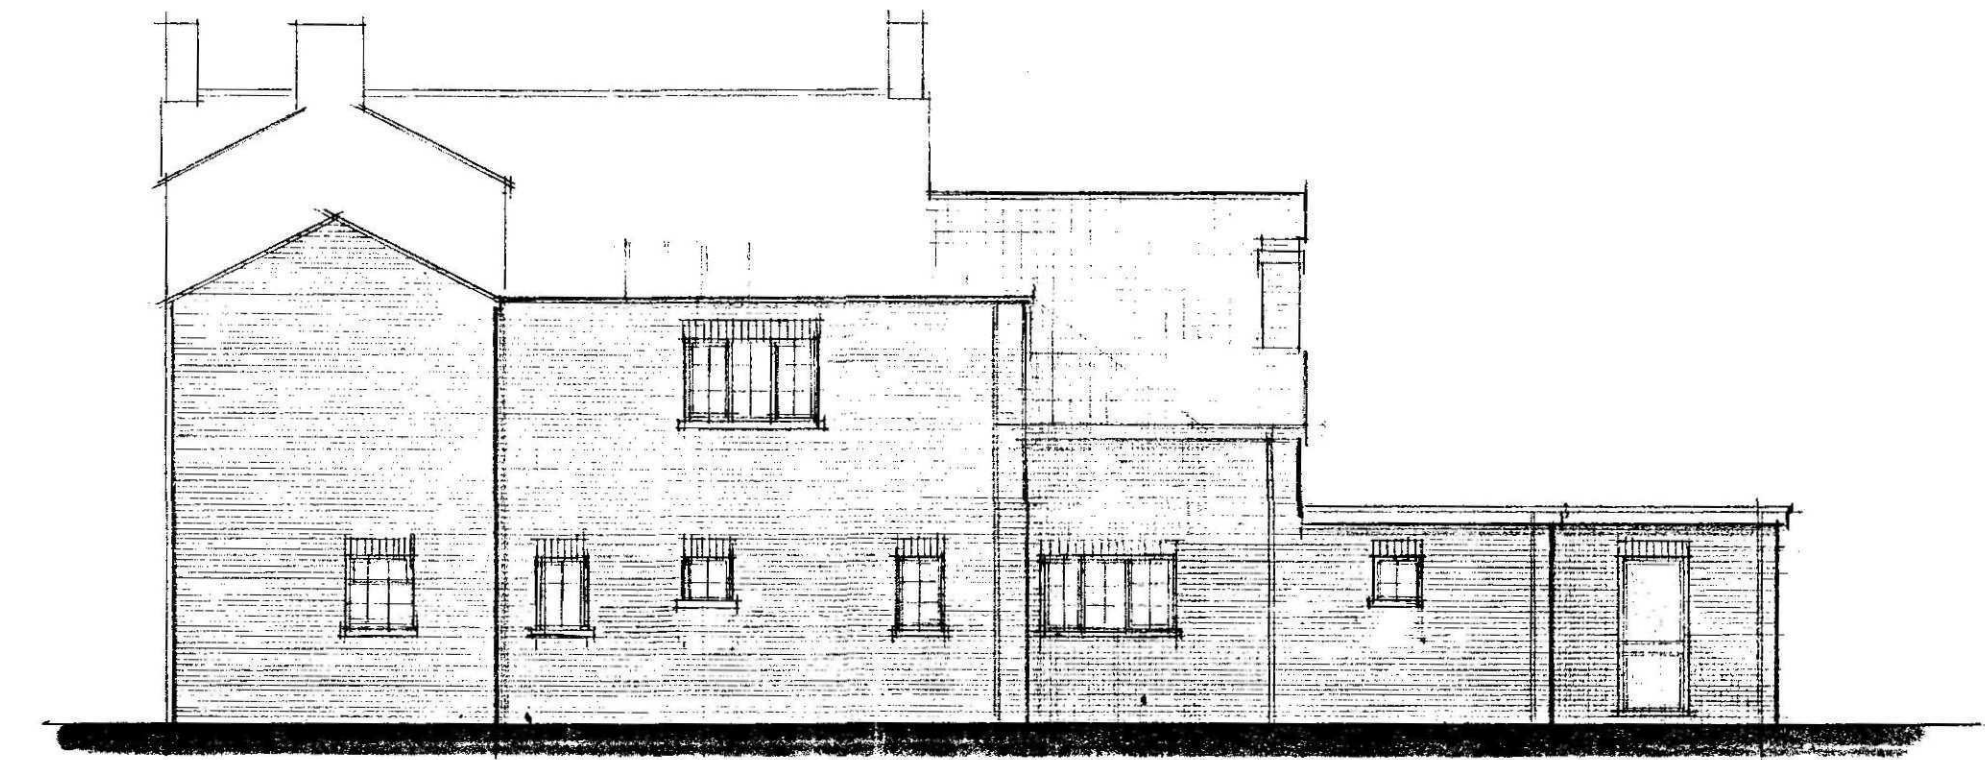


n west



s west




s east

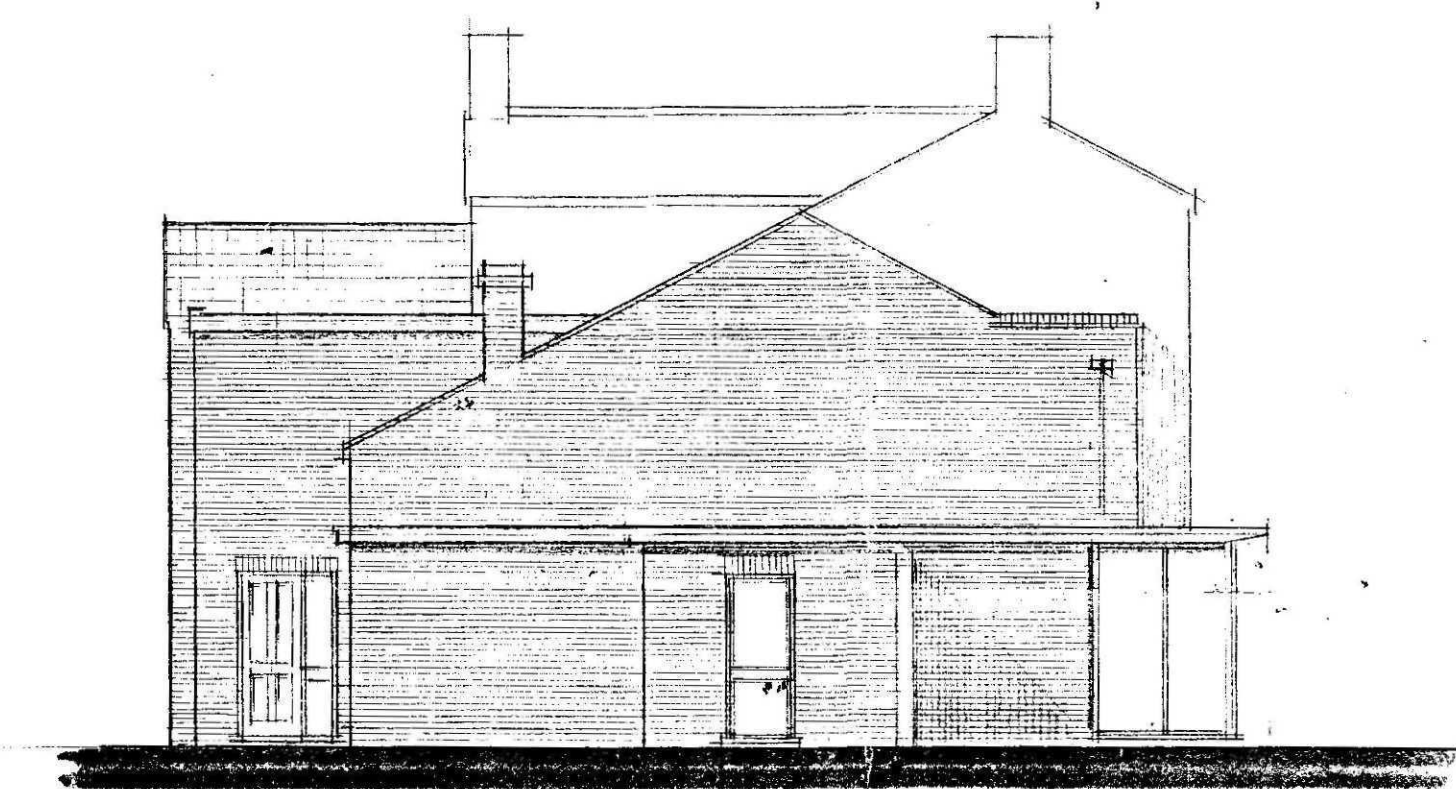


n east


3000 3300 5000

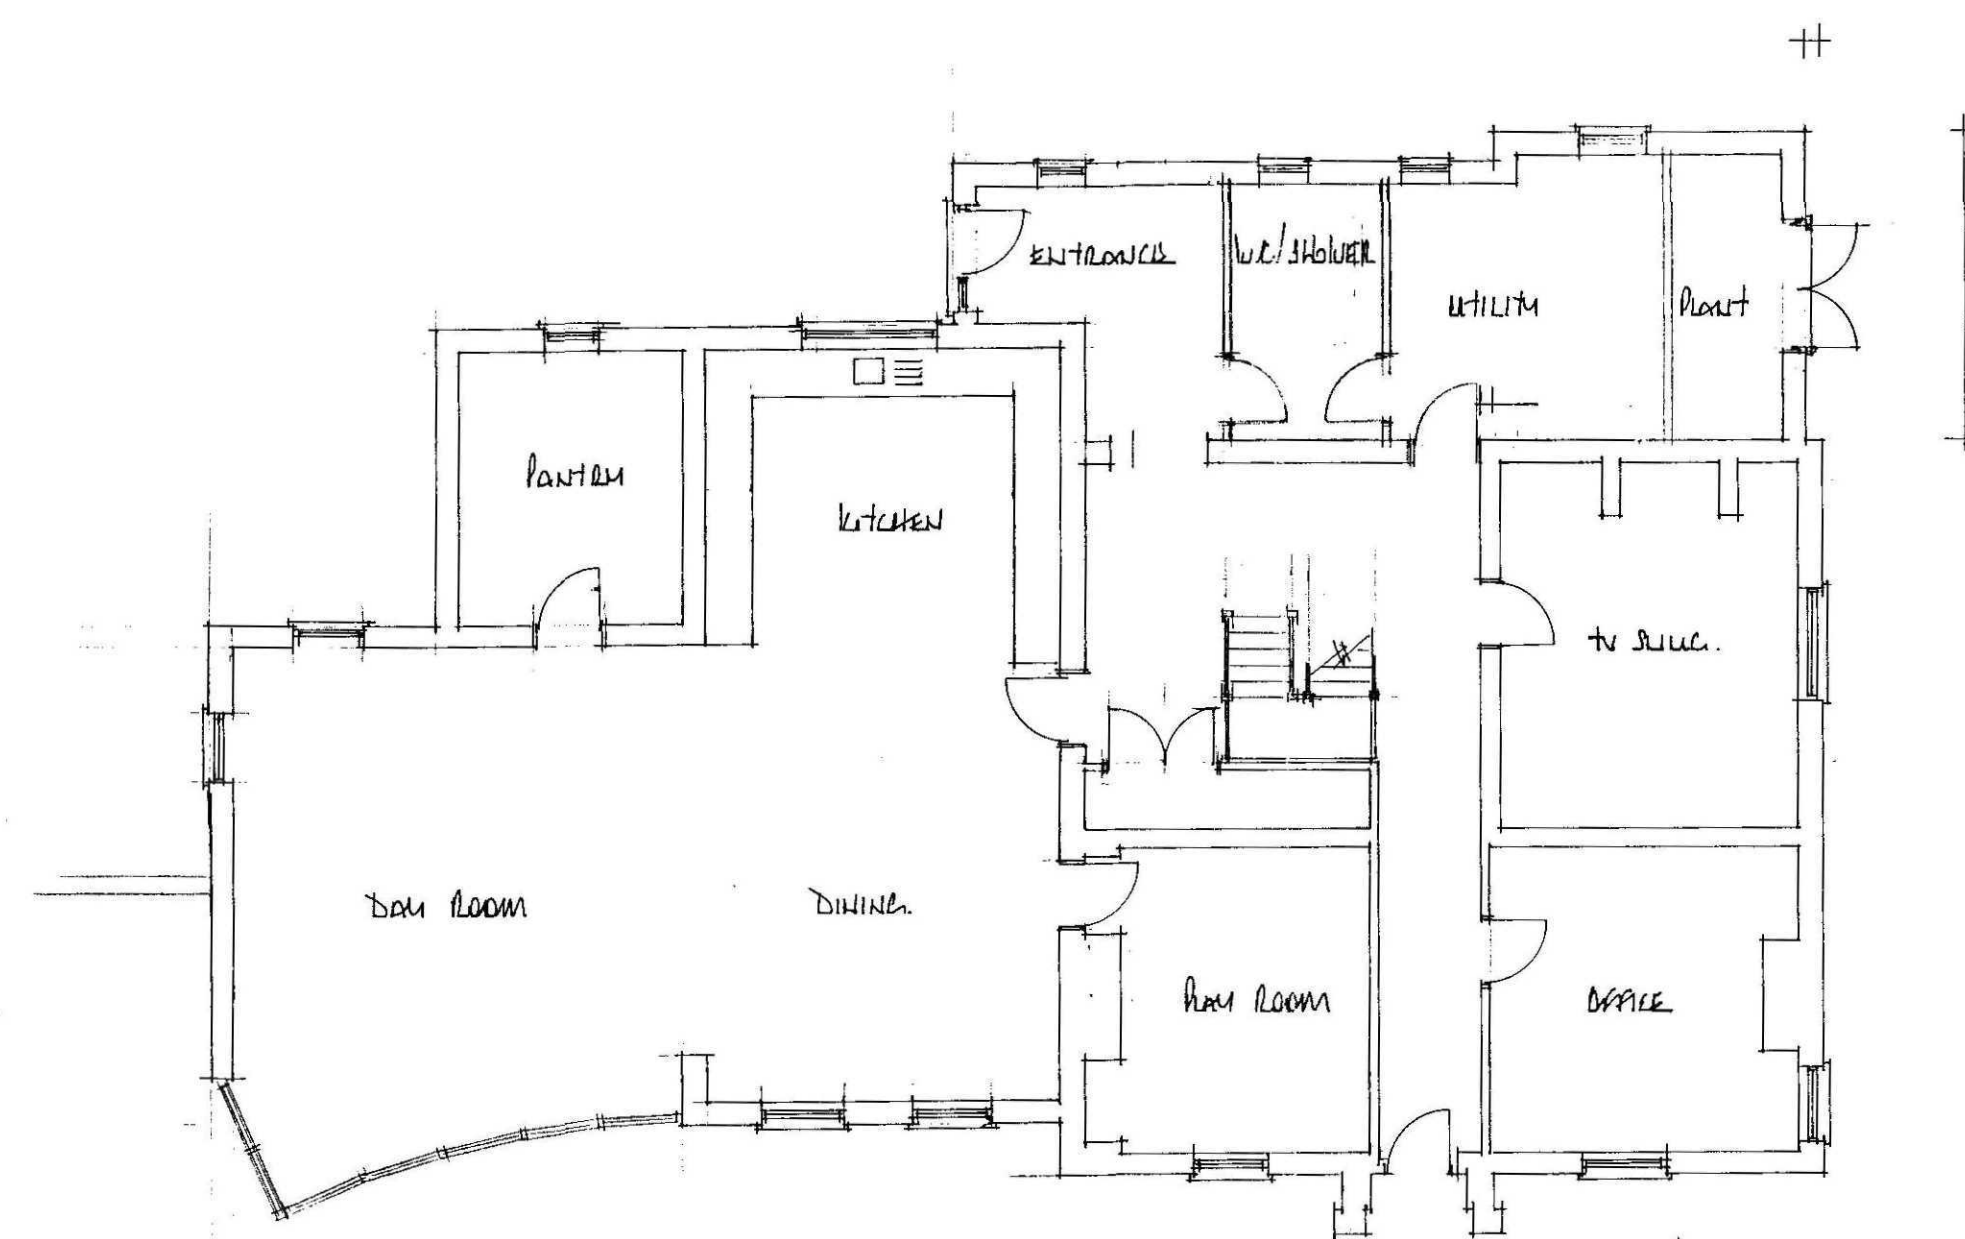

ground floor

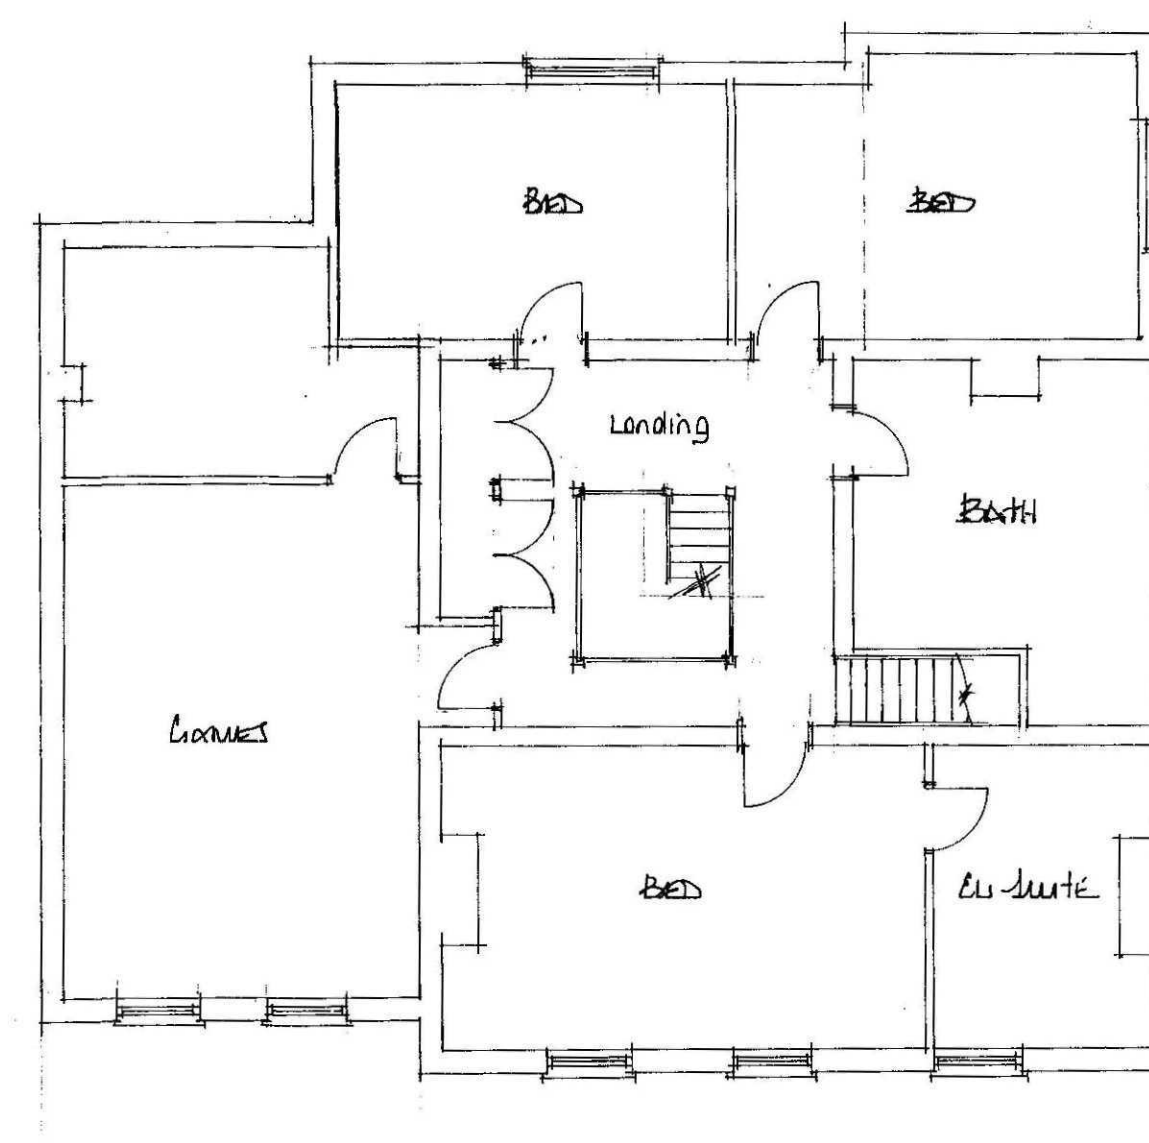

first

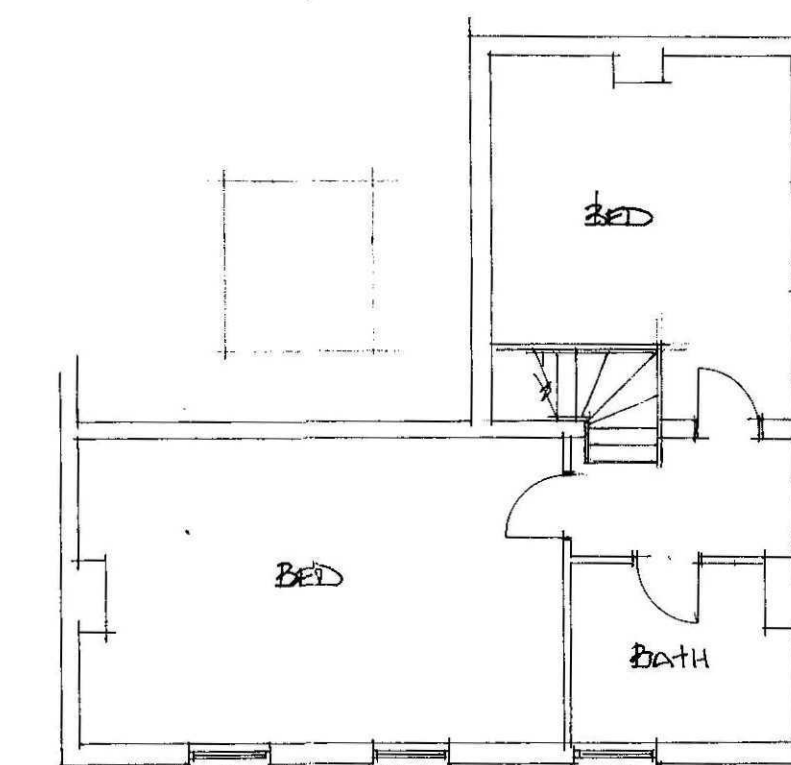

second

EAST MIDLANDS DESIGN ASSOC.

Architectural Consultants

Willow Lodge
Horseshoe Road
Spalding
Lines
PE11 3JA

CCSS-12

Tel/fax: 01775 767968
Email: willowlodge@talktalk.net
Mobile phone: 07710815044

Client:

MR & MRS A LAMB

Project:

Extension & Alterations to
BELVUE HOUSE
BELVUE LANE
SPALDING

Drawing:

Plans & Elevation
As Proposed

Scale:

1:100

Date:

Dec 11

Drawn:

AL

Dwg No.:

REV

10/29/03