



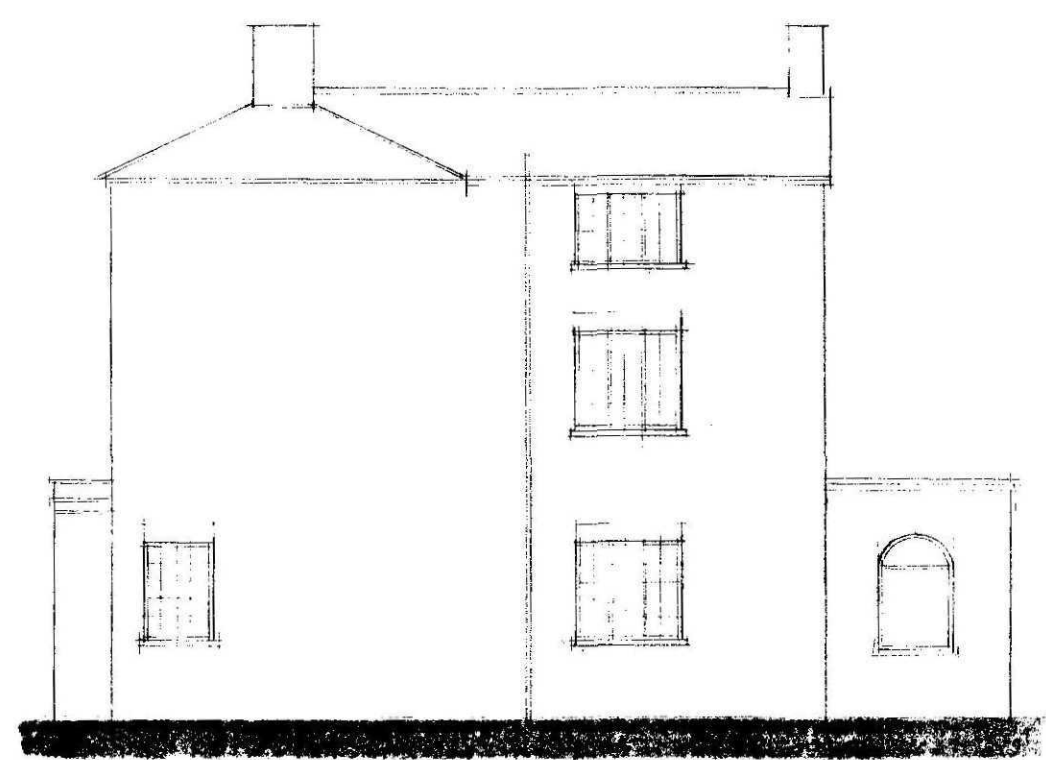


n west

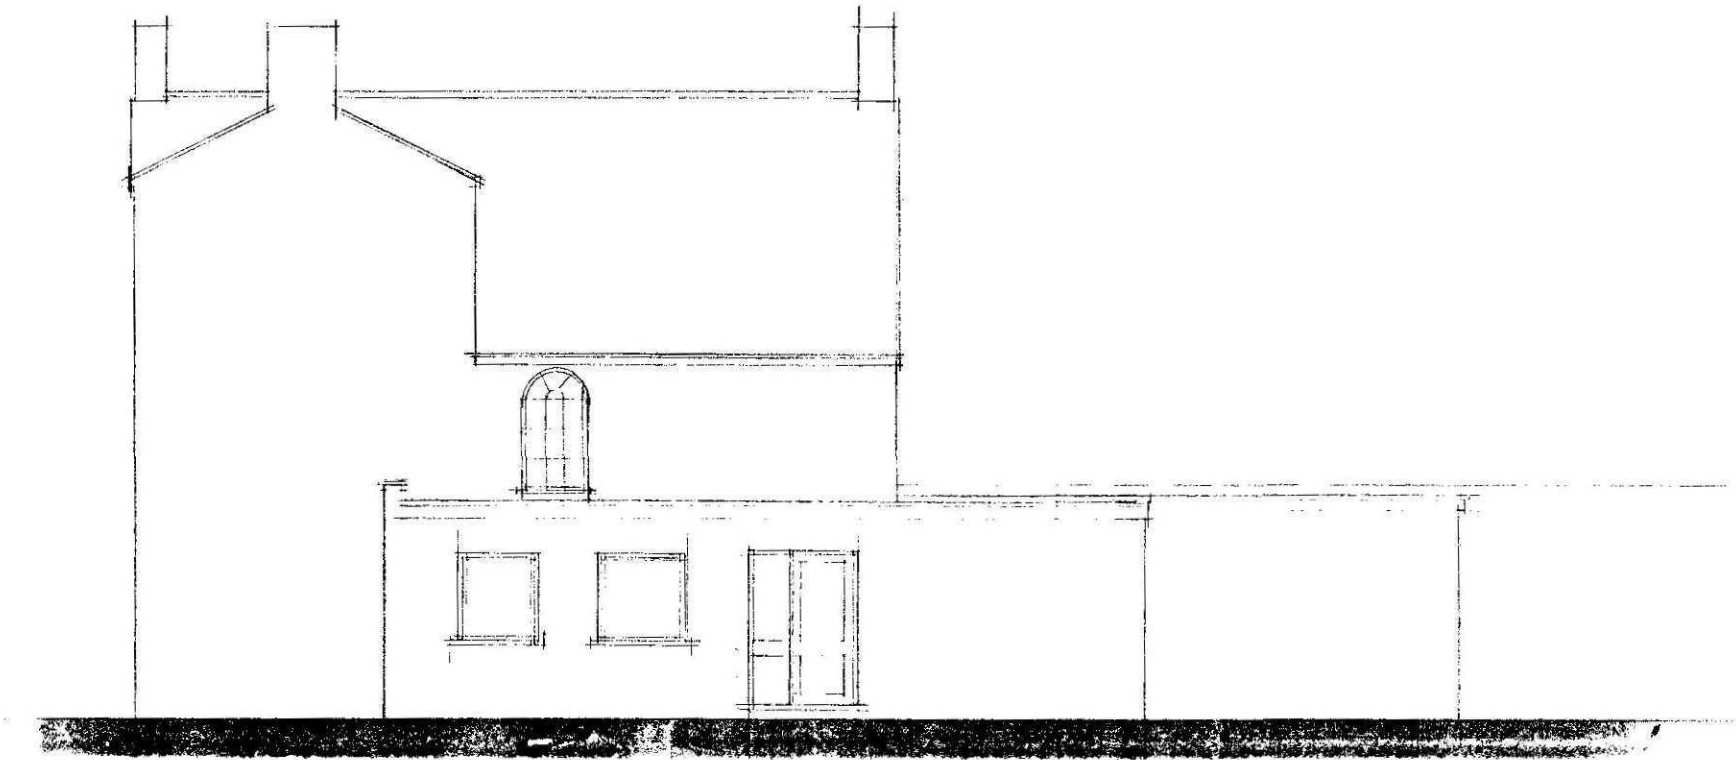

s west



s east

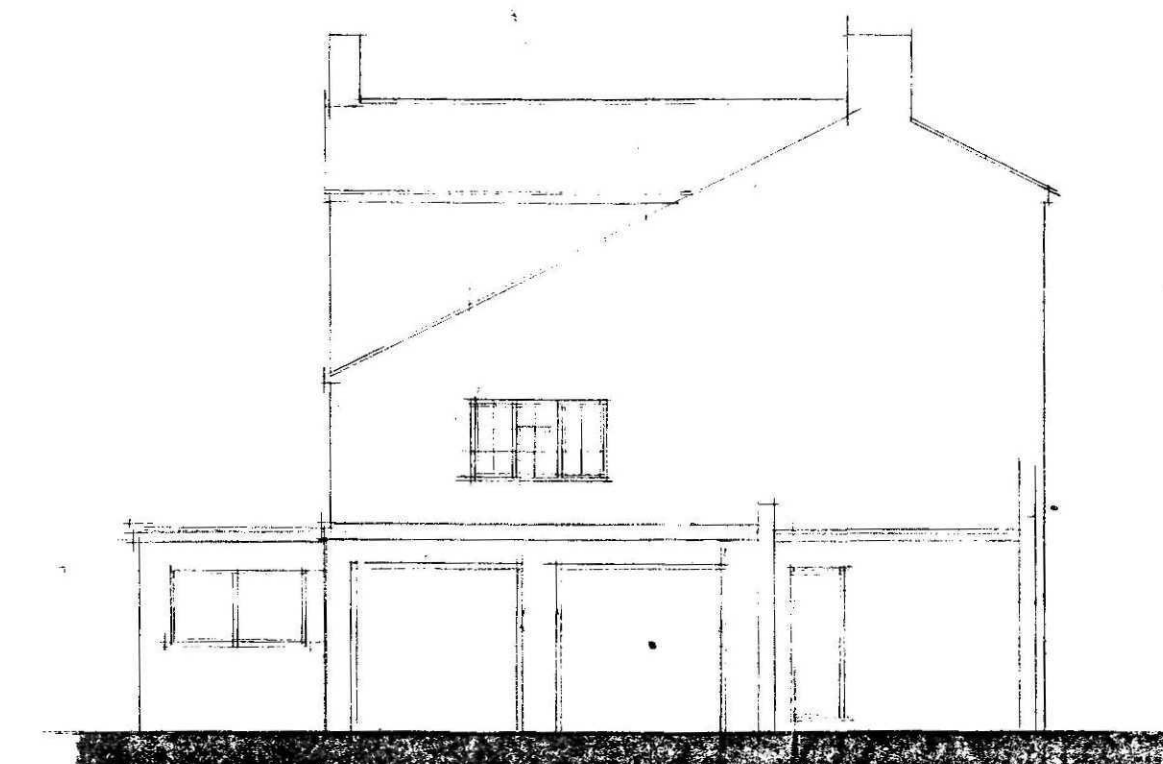

n east

0058-12

EAST MIDLANDS DESIGN ASSOC.

Architectural Consultants

Willow Lodge
Horseshoe Road
Spalding
Lines
PE11 3JA

Tel/fax :- 01775 767968
Email :- willowlodge@talktalk.net
Mobile phone :- 07710815044

Client
MR & MRS A LOUIS

Project
EXTENSION & ALTERATIONS TO
BELLIE HOUSE
BELLIE LAKE
JULIAFRET

Drawing
Plans, ELEVATIONS
AS EXISTING


Scale
1:100

Date
2001 11


Dwg No.

REV


10/29/01

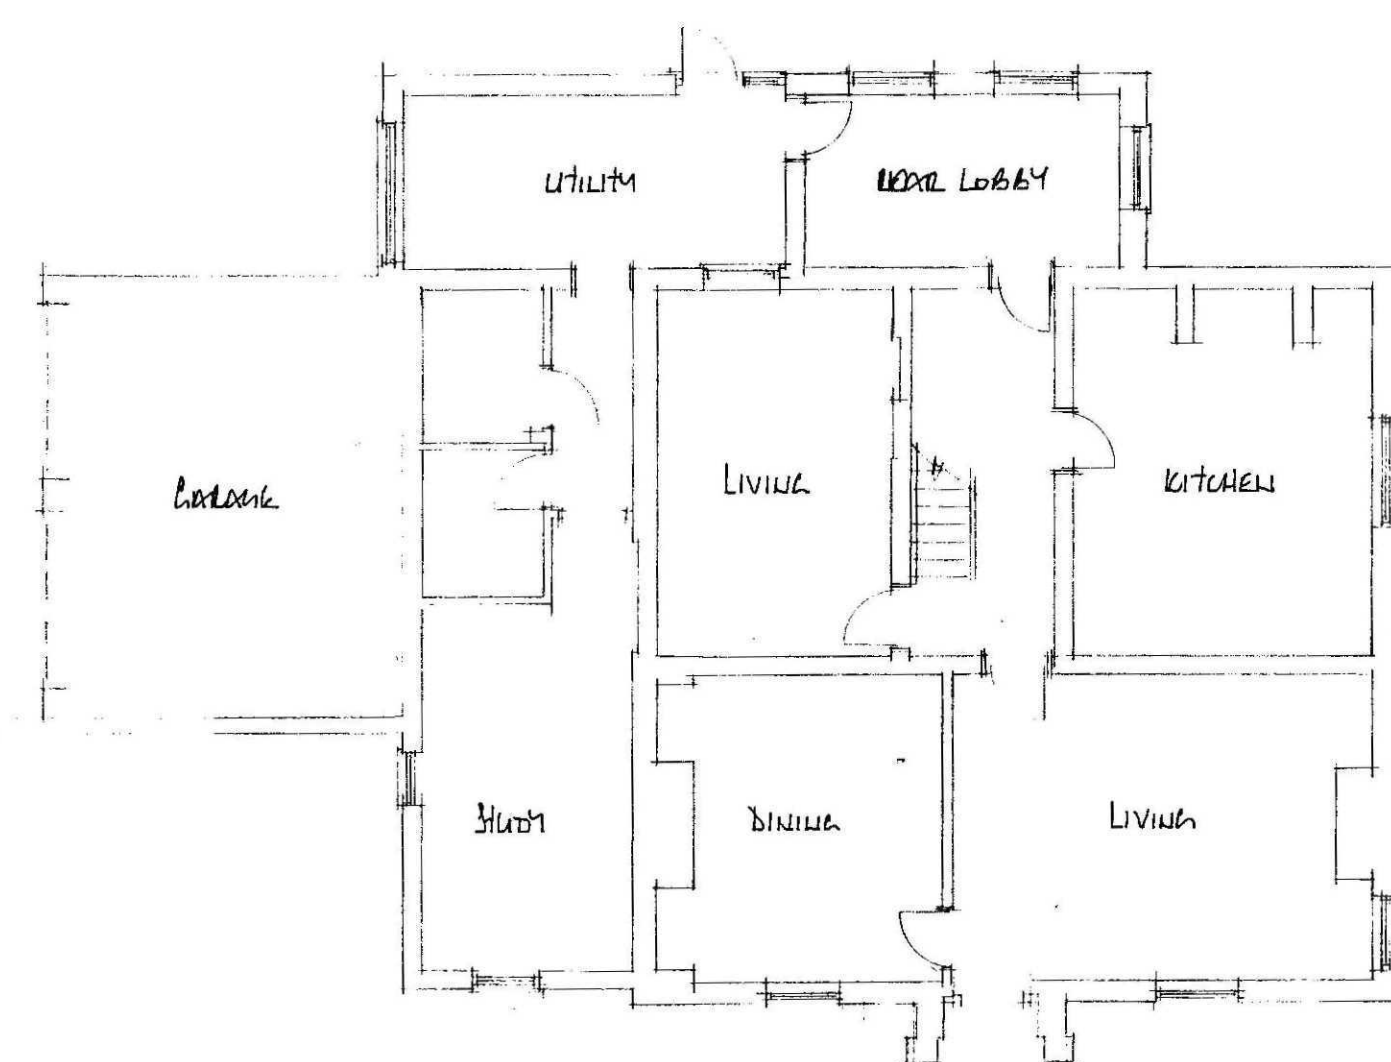

ground floor

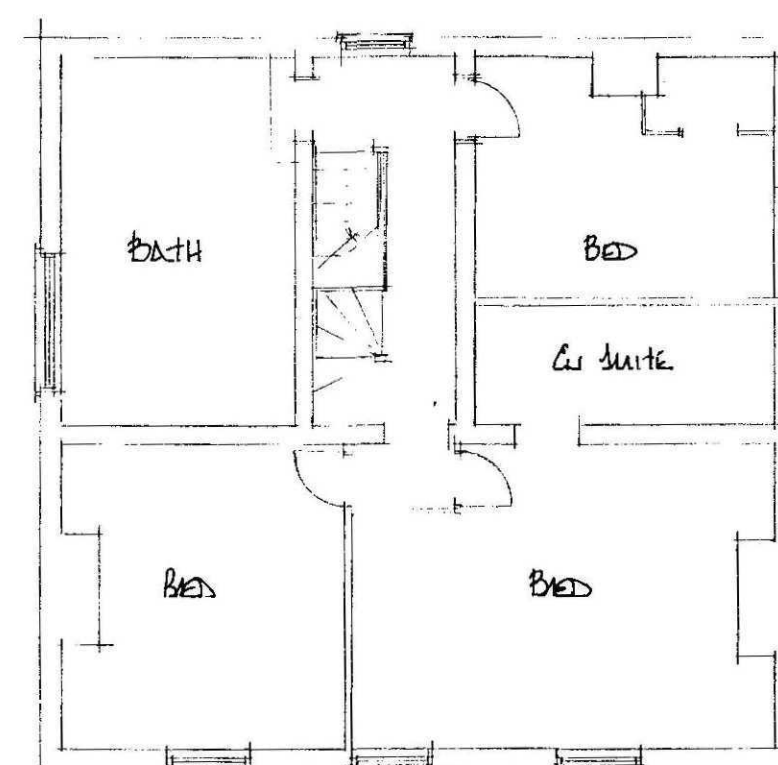

first

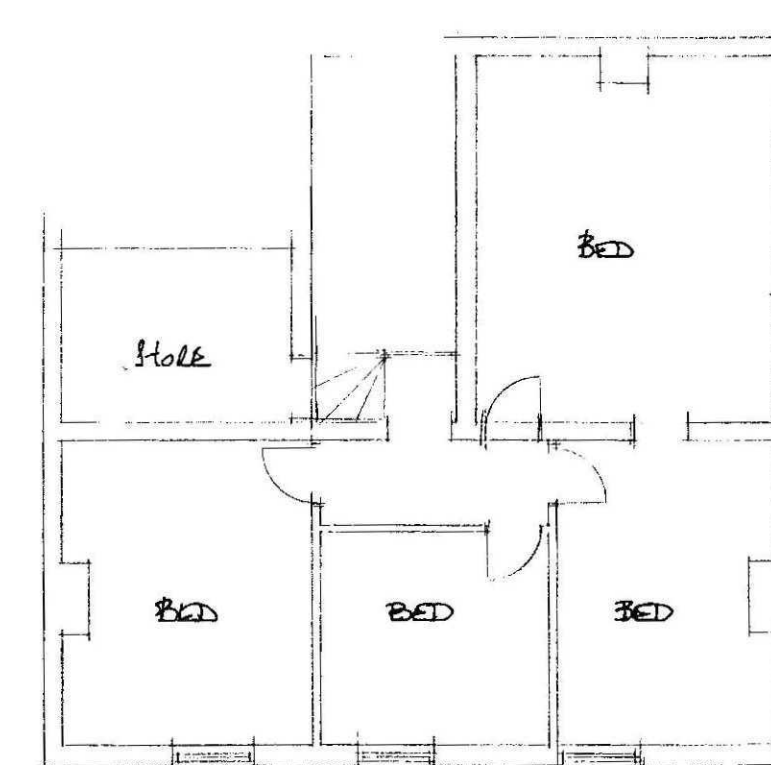

second