



S O U T H



H O L L A N D
DISTRICT COUNCIL

Council Offices
Priory Road
Spalding
Lincolnshire
PE11 2XE

tel: 01775 761161
fax: 01775 710772
web: www.sholland.gov.uk

FILE COPY

Application no: H08-0059-11

Applicant: Mrs A Cordner
Infotel House
Boston Road
Gosberton
Spalding Lincs
PE11 4NR

Agent: Remway Design Ltd
Treetops
The Raceground
Spalding
Lincs
PE11 3AP

Description: Details of existing and proposed levels, meter box positions, chimney stack, and landscaping
(Conditions 3, 5, 6, and 16 of H08-0650-10)

Location: The Bungalow
Boston Road
Gosberton
Spalding Lincs
PE11 4NR
PE11 4NR

Amendment: Amendment to chimney/landscaping detail and deletion
of Condition 13 (dwg. no. 1916-04E)

Letter Sent: 28th March 2011

Dear Sir/Madam

ACKNOWLEDGEMENT OF AMENDMENT

I acknowledge receipt of the amended details in respect of the above and confirm that the changes are able to be incorporated in the application which will now **only be considered in its amended form**.

Your rights of appeal remain as explained on the original acknowledgement.

You are reminded that revision to any submission made under the Building Regulations may also be necessary.

Yours faithfully

Head of Planning & Development

AMENDMENT RECORD SHEET - LIVE APPLICATION

Admin to Complete

Date Received K.P. 23-3 Registered ☒ 23/3

Case Officer to Complete

Has this amendment been requested? Yes/No

If Yes, is it what was asked for? Yes/No

Is it an amendment in principle? Yes/No

Is it the same character/description for fee purposes? Yes/No (Refer to Admin if in doubt)
If No, but amendment requested, the following must be completed if the amendment is to be accepted

Certified That The Development Objectives Outweigh The Financial Objectives

Senior Officer's Signature: [Signature] Date: 23/3/2011

Re-Consults as a result of this amendment

None ☒ All ☐

Partial ☐ Parish Council ☐ Ward Member ☐ Press ☐ Site Notice ☐

Residents/Other ☐ - Name/Address:

Case Officer's Decision:

REJECTED - New Application Required ☐

Reason

Do you want this reason to be added to the Rejection Notice? YES/NO

ACCEPTED - Superseded Details Removed ☒

Note

Do you want this note to be added to the Acceptance Notice? YES/NO

Revised Description (if applicable)

Case Officers Signature [Signature] Date 23/3/2011

Admin To Complete

Agreed Term Date Updated ☒ Re-Consultations Carried Out (if necessary) ☒

Public Register Updated ☒ Acceptance/Rejection Letter Issued ☒
(Plus Library if Re-Consulting Residents)

28/3/11

Application Amendments

Application H08-0059-11

Location The Bungalow

Boston Road

Gosberton

Spalding Lincs

Postcode PE11 4NR

House Number

Amendment 1 Date 23-03-2011

Type CUR Current Application

Sub-Type

Description Amendment to chimney/landscaping detail and deletion of Condition 13 (dwg. no. 1916-04E)

Long Description

Agent A15 Des'n Jason

Name Remway Design Ltd

Address Treetops

The Raceground

Spalding

Lincolnshire

Post Code PE11 3AP

E-Mail jason@remwayde.

Tel 01775 768921

Fax Mobile 07815 112

Ref

Decision Date

Officer CHC

Fee 0.00 Vat 0.00 Total 0.00

External Ref

✓ yes ok?
cc
23/3

PLANNING AMENDMENT

For Office Use only

Application No: H08-0059-11-A1

Date Registered: 23 MAR 2011

Case Officer: cnc

S O U T H



H O L L A N D
DISTRICT COUNCIL

(Please complete using block capitals and black ink)

APPLICANT NAME AND ADDRESS Mrs A Cordner		AGENT NAME AND ADDRESS Remway Design	
Telephone:		Telephone:	
SITE ADDRESS DETAILS The Bungalow, Boston Road, Gosberton			
CURRENT APPLICATION NO: This amendment cannot be considered unless the relevant reference is stated.		H08-0059-11	
Building Regulation reference relating to same development (if applicable)			


I attach four copies of this form and necessary plans and request that the changes described below can be accepted as an amendment. As the amendment relates to a current application, I agree to an extension of the terminal date (if applicable).

Signed :


Date:

FULL DESCRIPTION OF DEVELOPMENT OF CURRENT APPLICATION THAT THIS AMENDMENT RELATES TO		Details of conditions 3, 5, 6 + 16 of H08-0650-10	
State details of amendments proposed. (Give a full detailed list of the changes; and also mark these clearly on the accompanying plans. Only the changes listed here will be considered)		Amendment to chimney/landscaping detail + deletion of condition 13	
State drawing numbers of the current submission			
Has this amendment been requested by the Council? (If so, state Officer dealing with the application)	YES/NO		
Describe any part of the original development which is excluded by virtue of the amendment, and state any alteration to plot numbers			
Has a similar amendment been submitted under Building Regulations? (If so, state Building Control Surveyor dealing with application)	YES/NO		


Contractor to check all Dimensions on site prior to ordering materials / commencing work.Do Not Scale from this Drawing - If in doubt then please ask

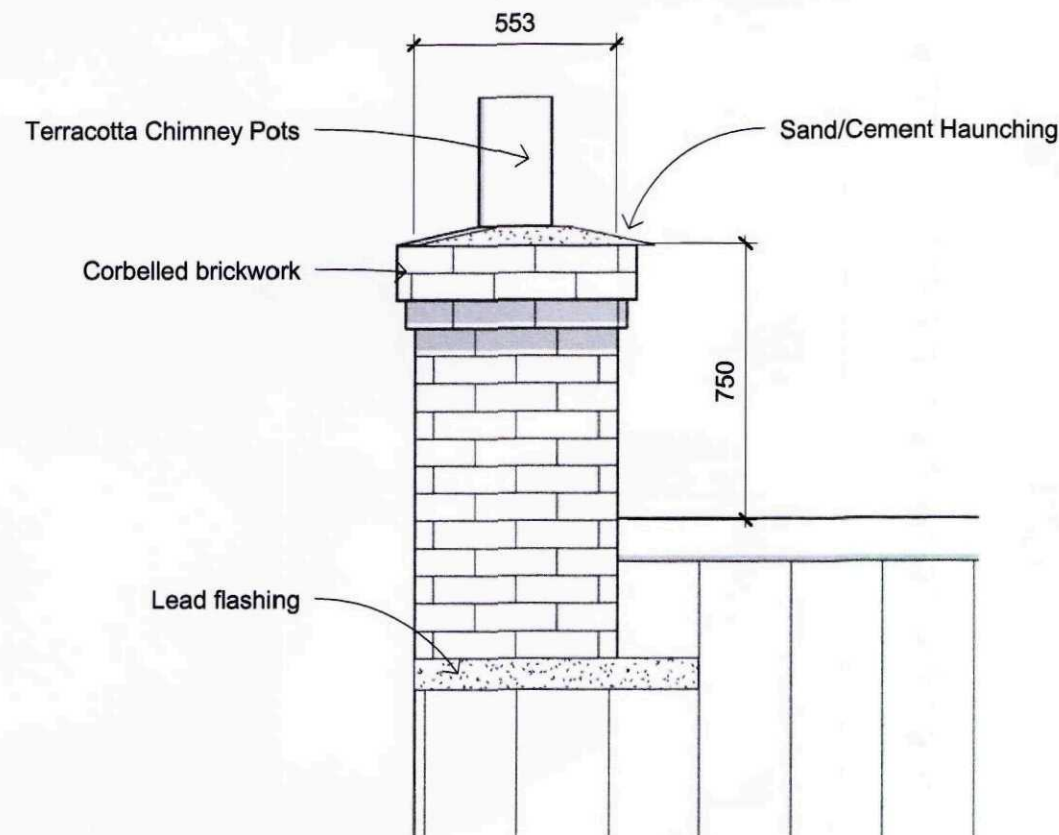

5 Front Chimney
1 : 20

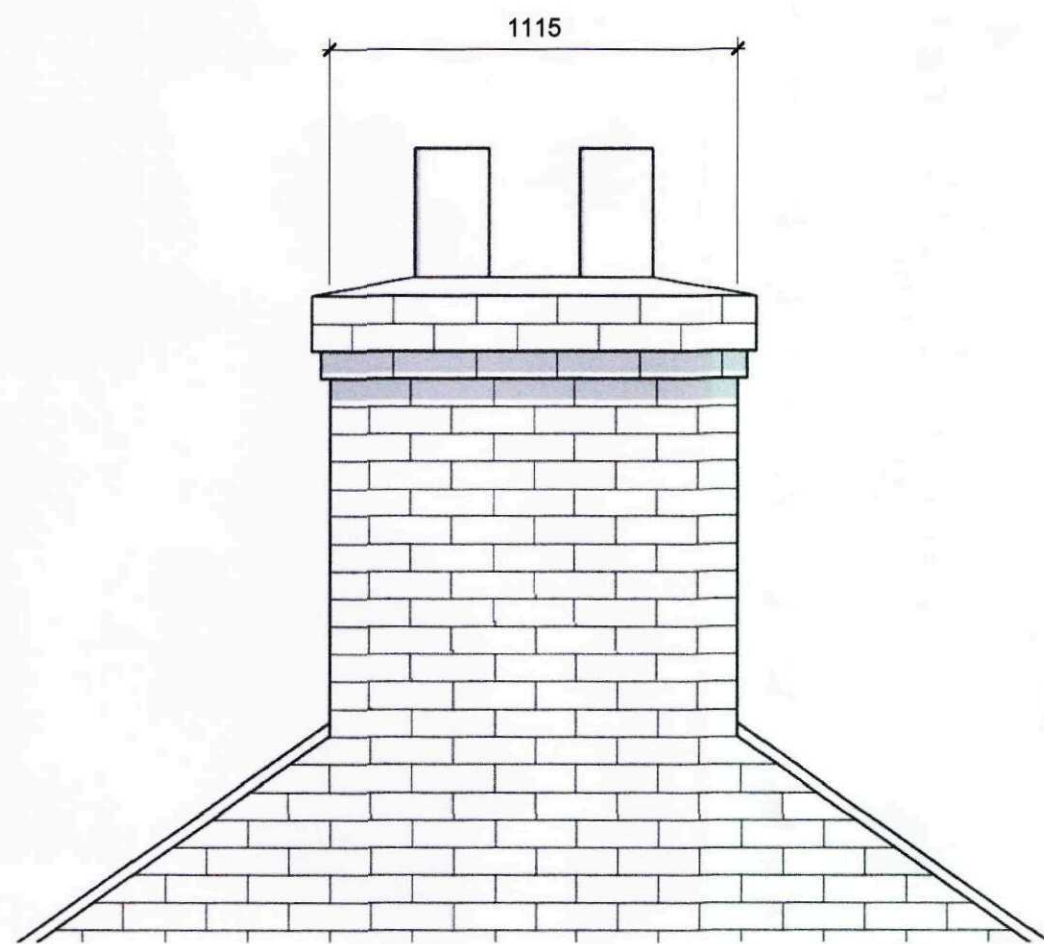

6 Side Chimney
1 : 20

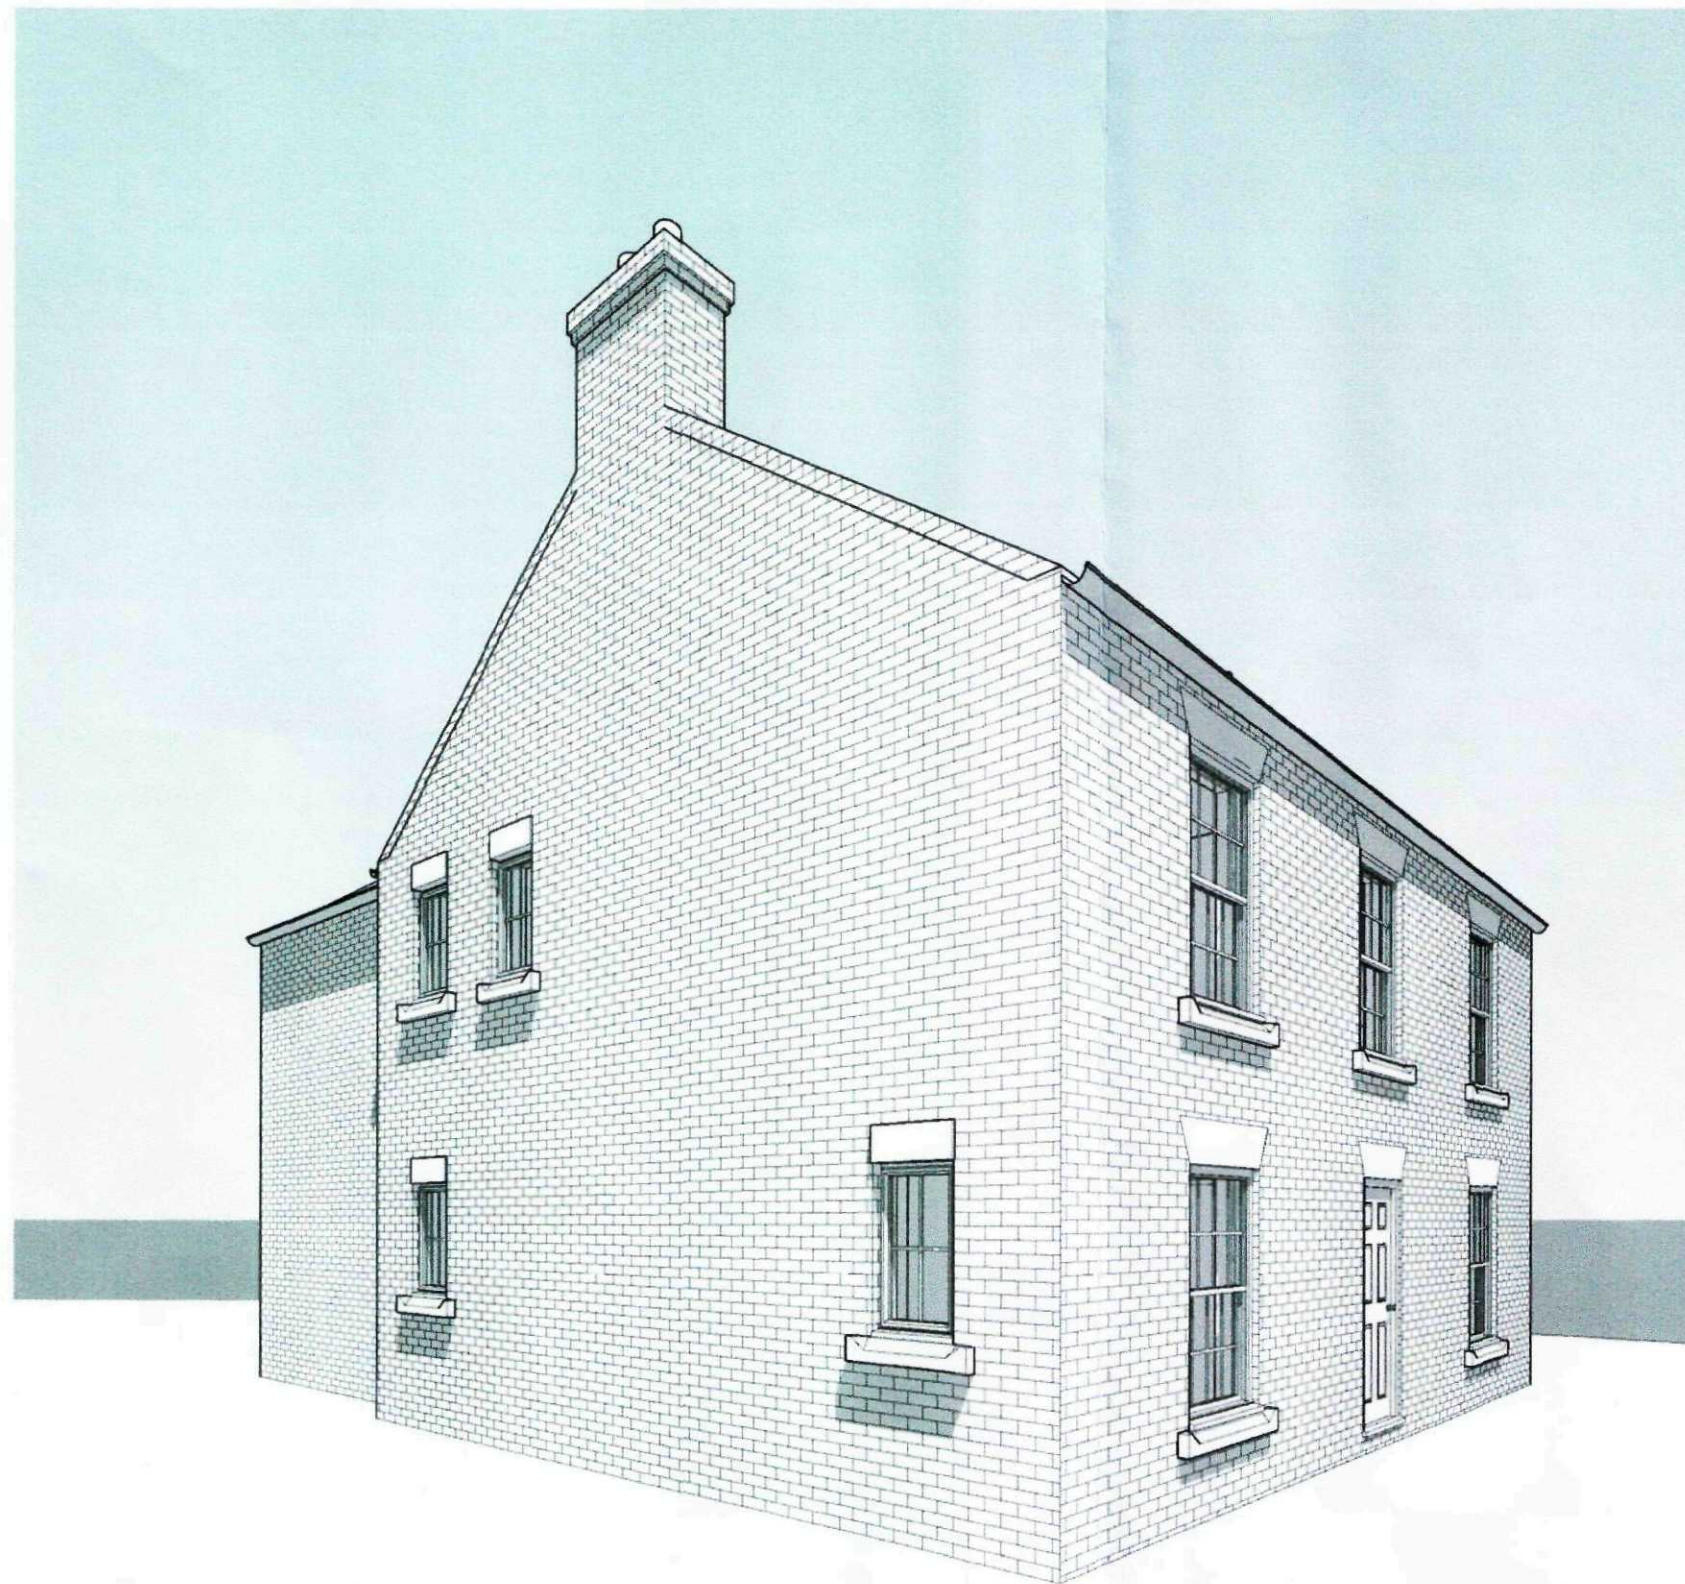


1 3D View 1



2 3D View 2



3 3D View 3

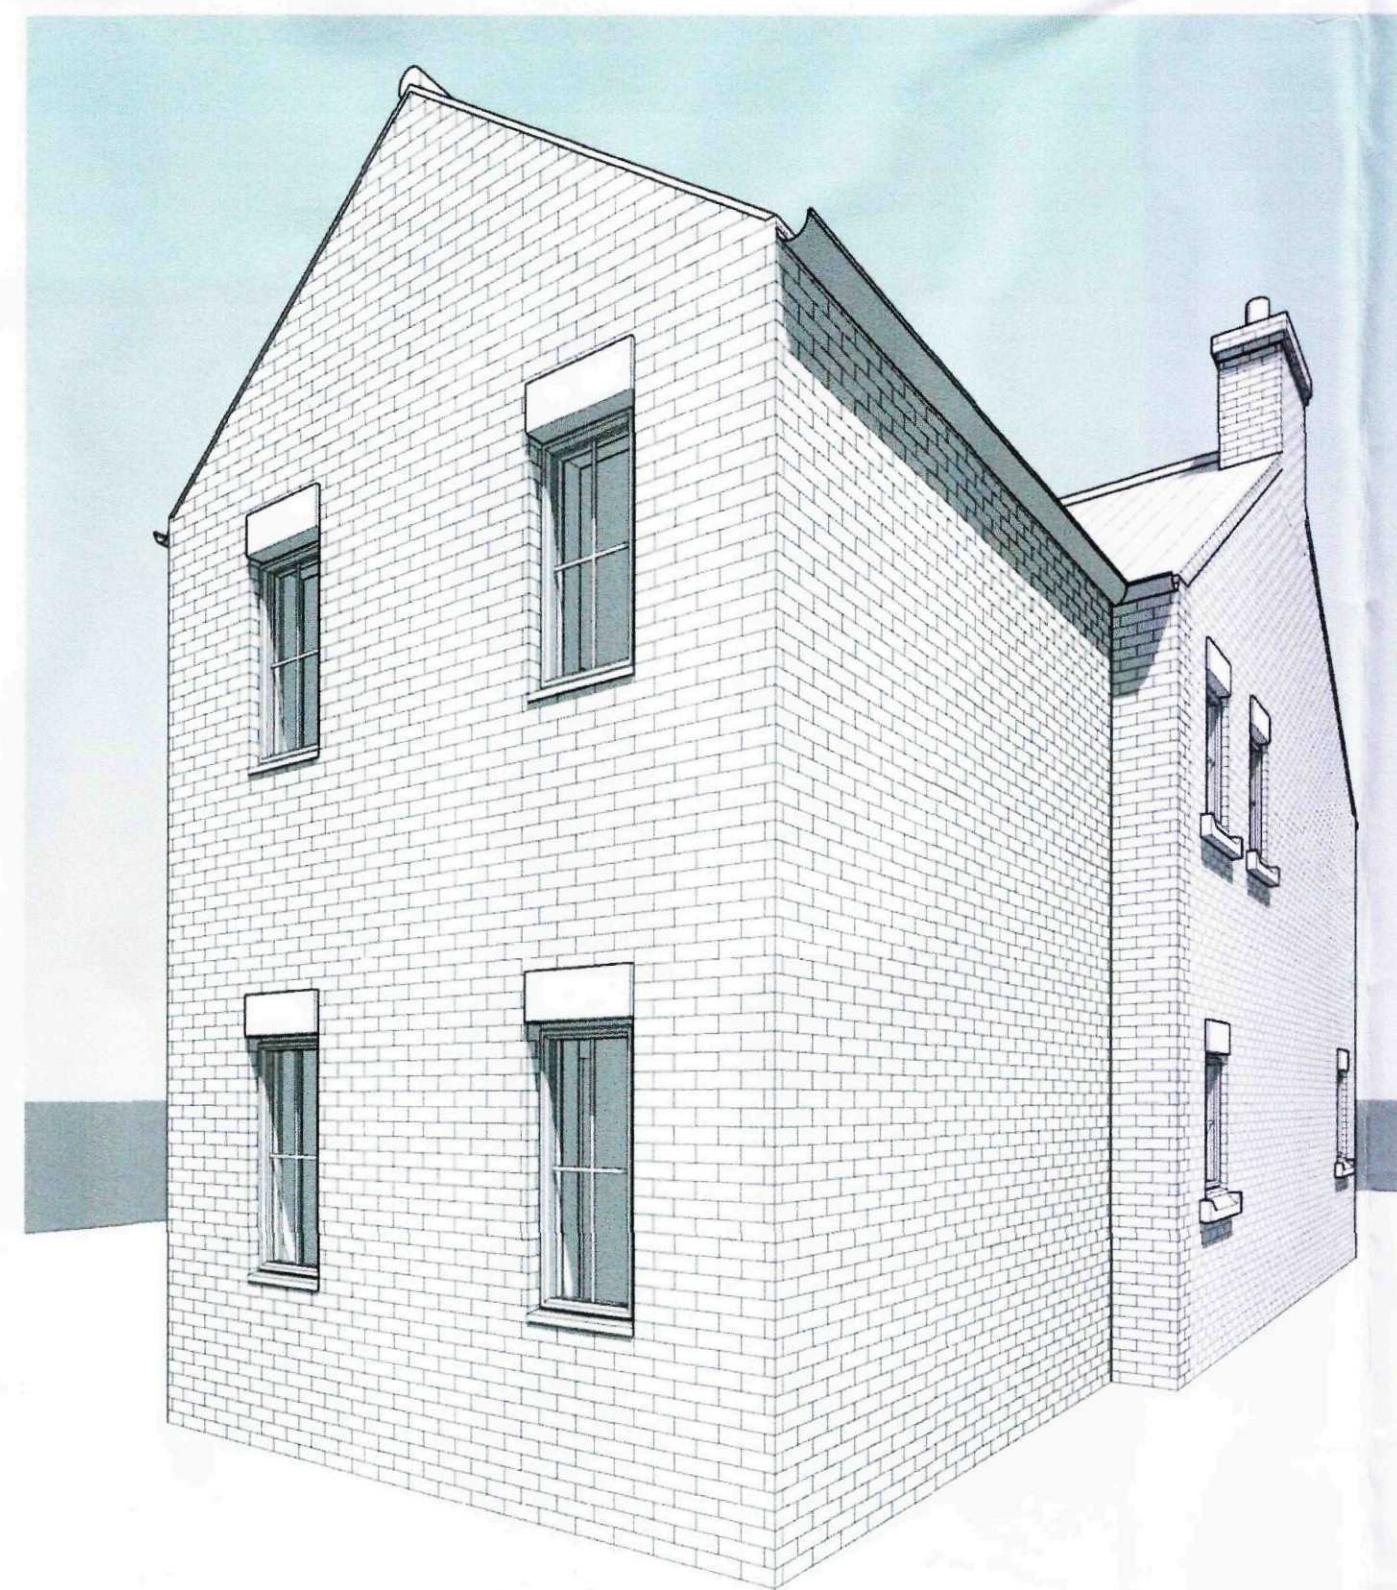

4 3D View 4

GENERAL CONDITIONS
Contractors are responsible for checking all dimensions on site when work commences and before ordering any materials. Any discrepancies should be brought to the attention of the Client for remedial action before commencing further.
All materials not specified to be of a standard suitable for the work proposed and be fit for purpose. All work to be in accordance with good building practice and all necessary BS codes for Workmanship on Building Sites.

"E" - 22.03.11 - Chimneys amended to suit SHDC
"D" - 22.03.11 - Chimneys amended to suit SHDC
"C" - 02.12.10 - Condition details added
"B" - 21.09.10 - Amended to suit SHDC
"A" - 04.08.10 - Amended to suit Client
Revisions

Client: Mrs T Beresford

Site: Replacement Dwelling at Boston road, Gosberton

AMENDED PLAN

Ref. A1

Isometric Views

SHDC
Planning & Development
23 MAR 2011
Ref: 0059-11

remway
Design Ltd

2nd Floor - 5B Sheepmarket
Spalding
PE11 1BH
Tel : 01775 768 921
e-mail: enquiries@remwaydesign.co.uk

Dwg Size	Drawing Number	Revision
a1	1916 - 04	E