



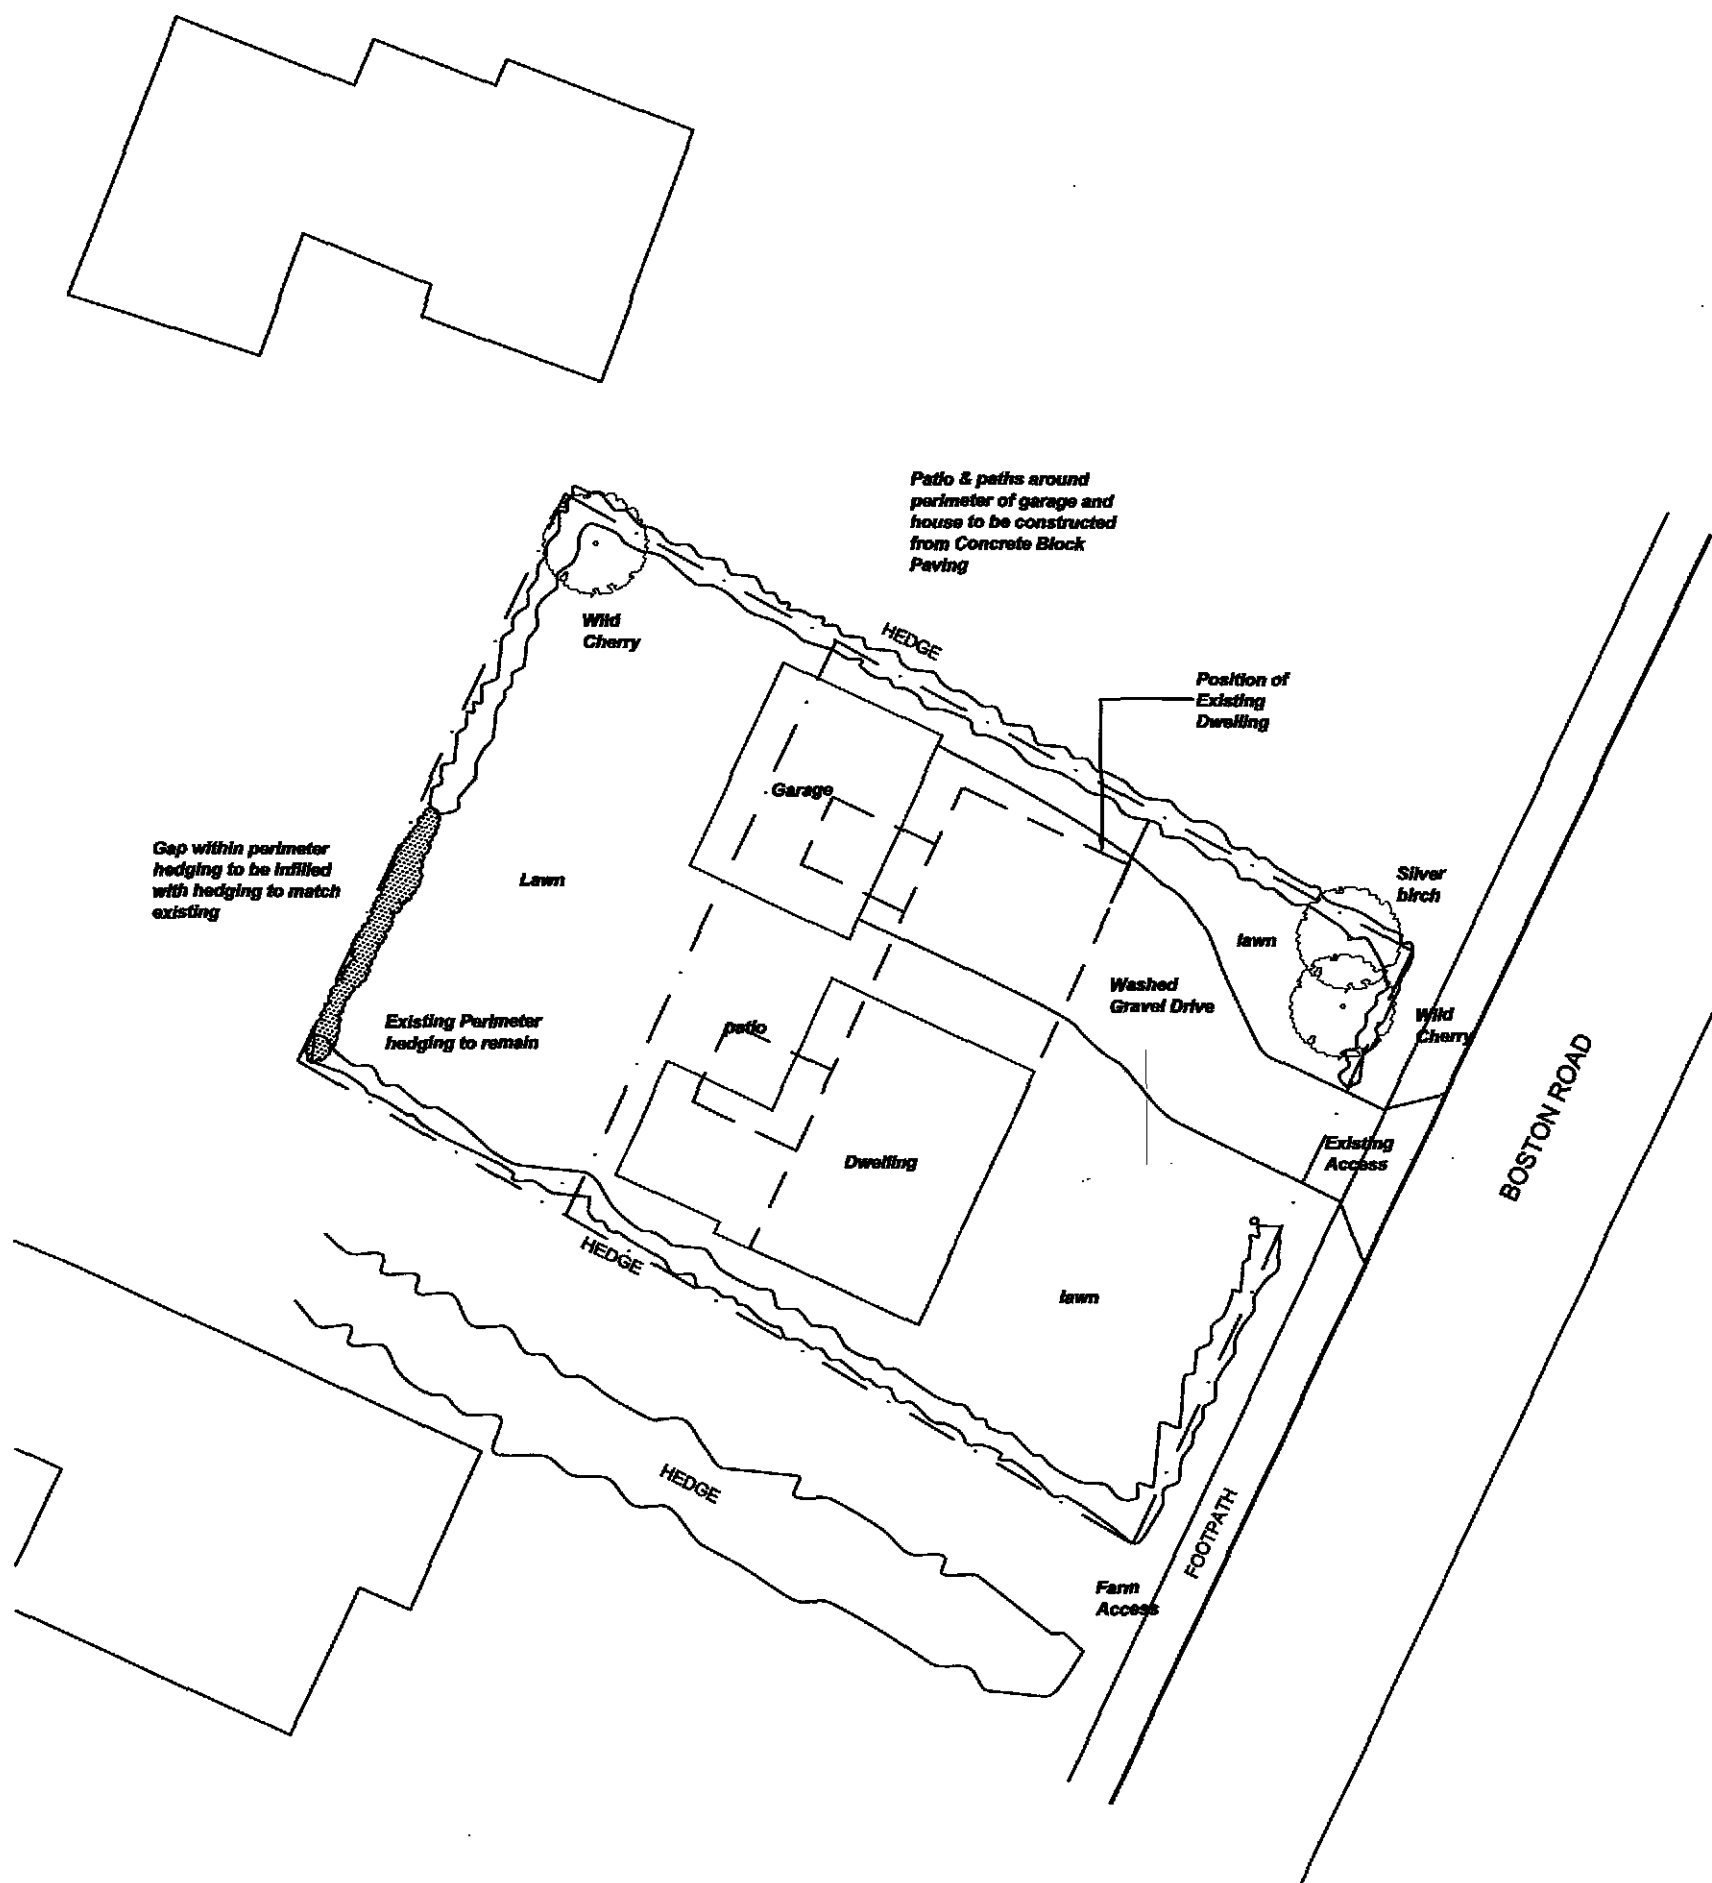

Site Block Plan
Scale 1:250

SHDC
Planning & Development
- 4 APR 2011
Ref: 0059-11

AMENDED PLAN
Ref. A2

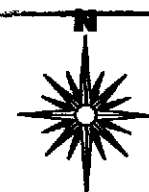

2nd Floor - 58 Sheepmarket
Spalding
PE11 1BH
Tel: 01775 768 921
e-mail: enquiries@remwaydesign.co.uk

Site:
**Boston Road
Gosberton**

Client:
Mrs A Cordner

rev "A" - 02.12.10 - Condition detail added
Date: ~~01.12.10~~ Scale: as noted
Drawing No:
1930 - 02B