


LOCATION 1: 25000

NOTE: Reproduced from the 1:2500 scale Ordnance Survey map with the sanction of H.M. Stationery Office. Crown Copyright Reserved.

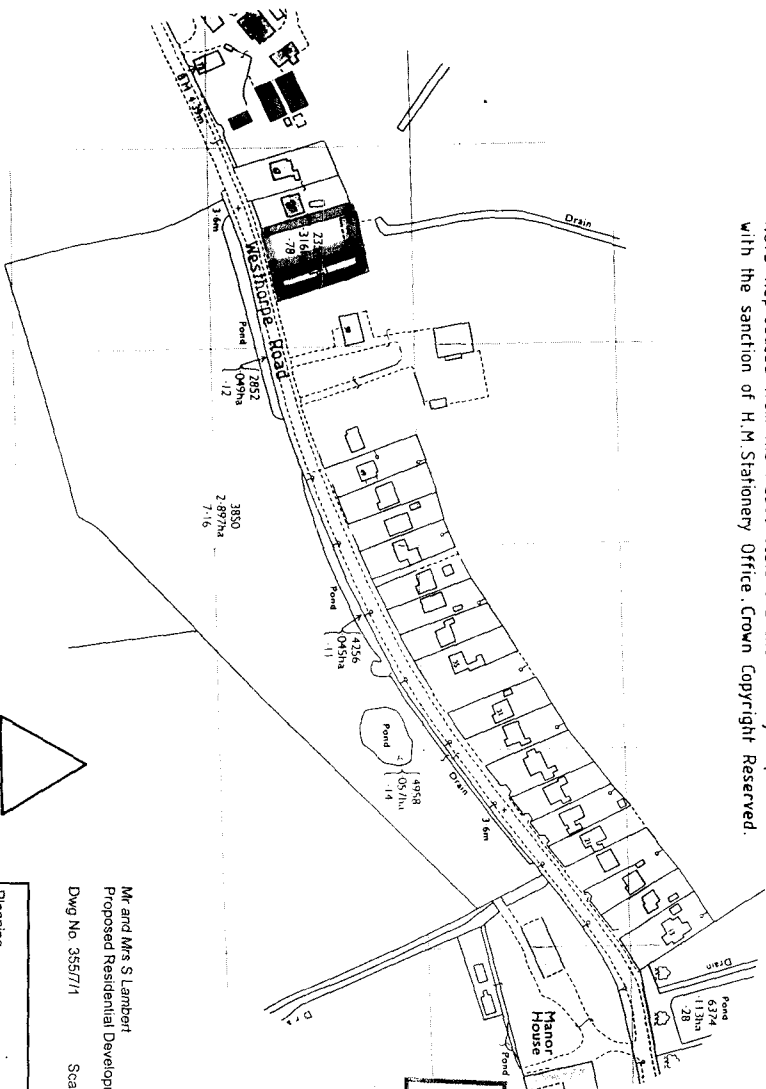

**DETERMINED
PLAN**

0063/98



Mr and Mrs S Lambert
Proposed Residential Development at Westthorpe Road, Gosberton
Dwg No. 3557/1 Scale 1:2500 October 1996

Planning
Architecture
Landscape Architecture



**Robert
Doughy
Consultancy**

32 High Street, Hellingham, Skefford N33 4 ORA Tel: (01529) 421646 Fax: (01529) 421356

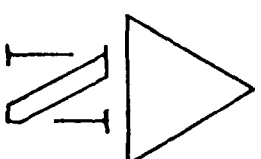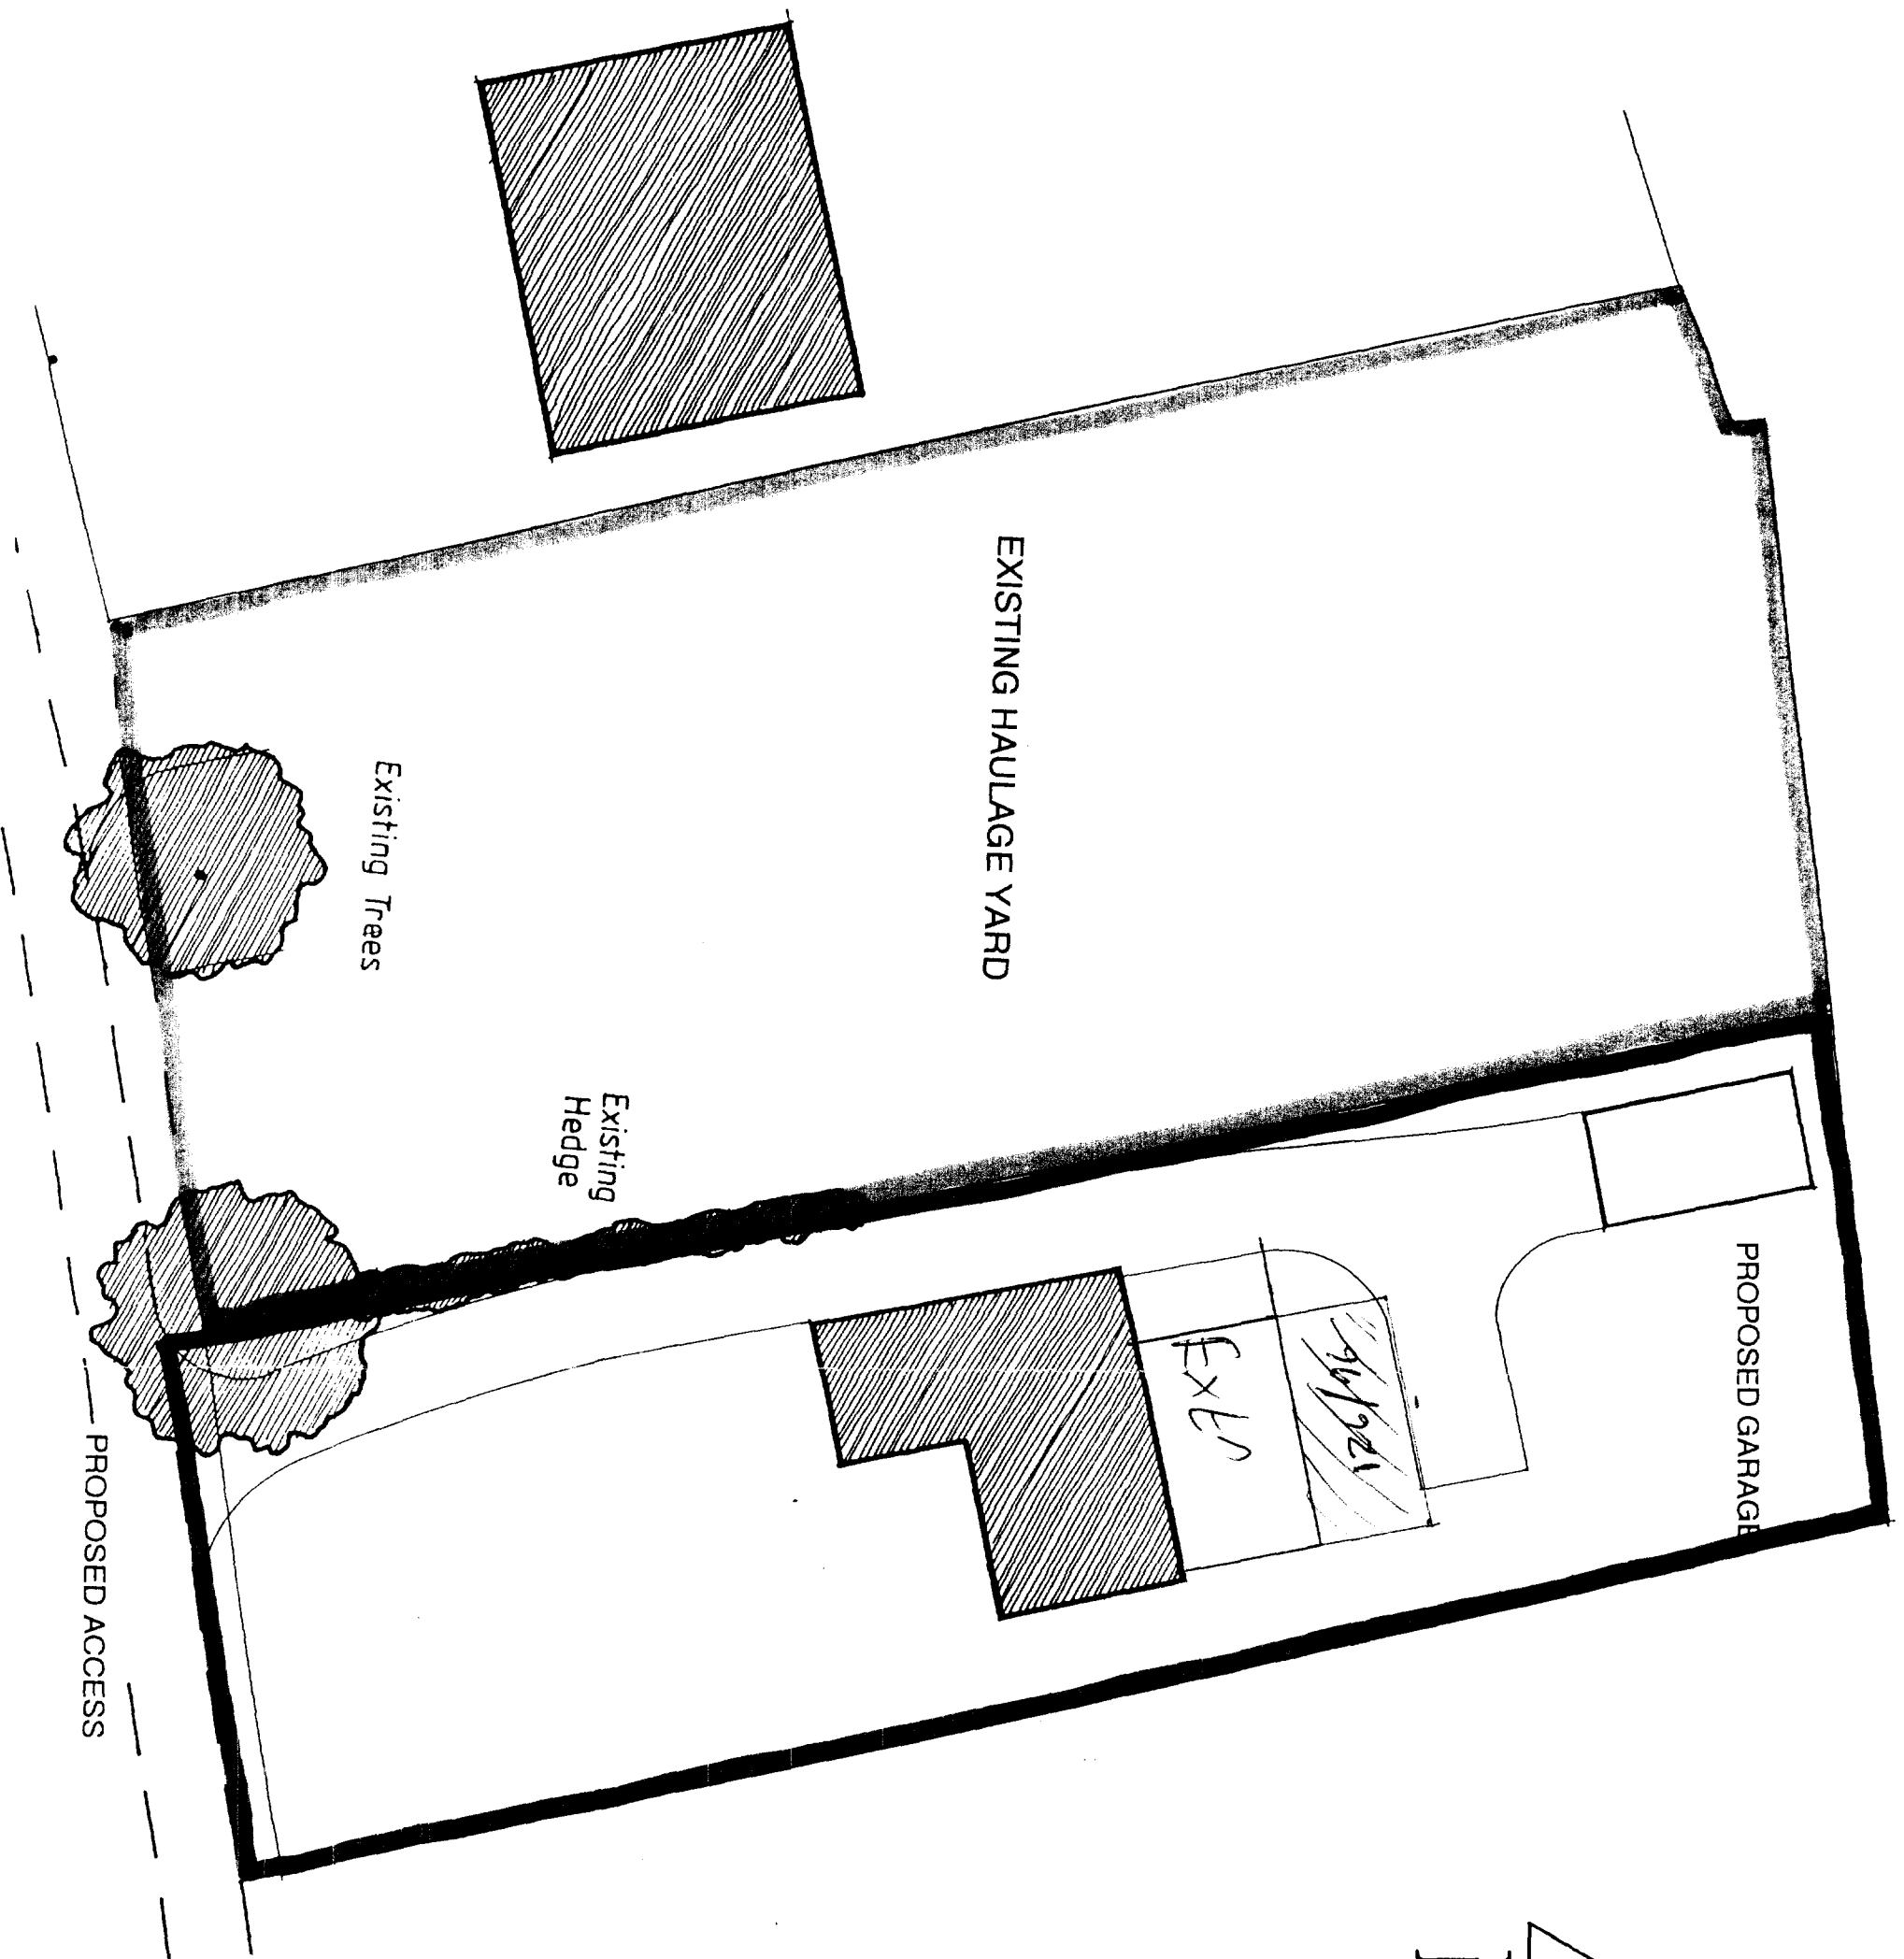

0063/98

**DETERMINED
PLAN**

DRAWING
22 JAN 1998
ISSUED

LAYOUT PLAN

Mr and Mrs S Lambert
Proposed garage and access - Westhorpe Road, Gosberton
Dwg No 355/7/3 Scale 1:200 October 1996

Planning Architecture Landscape Architecture	☐ ☐ ☐ ☐	Robert Doughty Consultancy
--	---	----------------------------------

32 High Street, Helpmington, Skeaford NG34 0RA Tel: (01529) 421646 Fax: (01529) 421358