
(2)

BOUNDRY FENCE

These are the boundry measurements from the previous application

Roof Plan measurements to Boundary 4080504-20

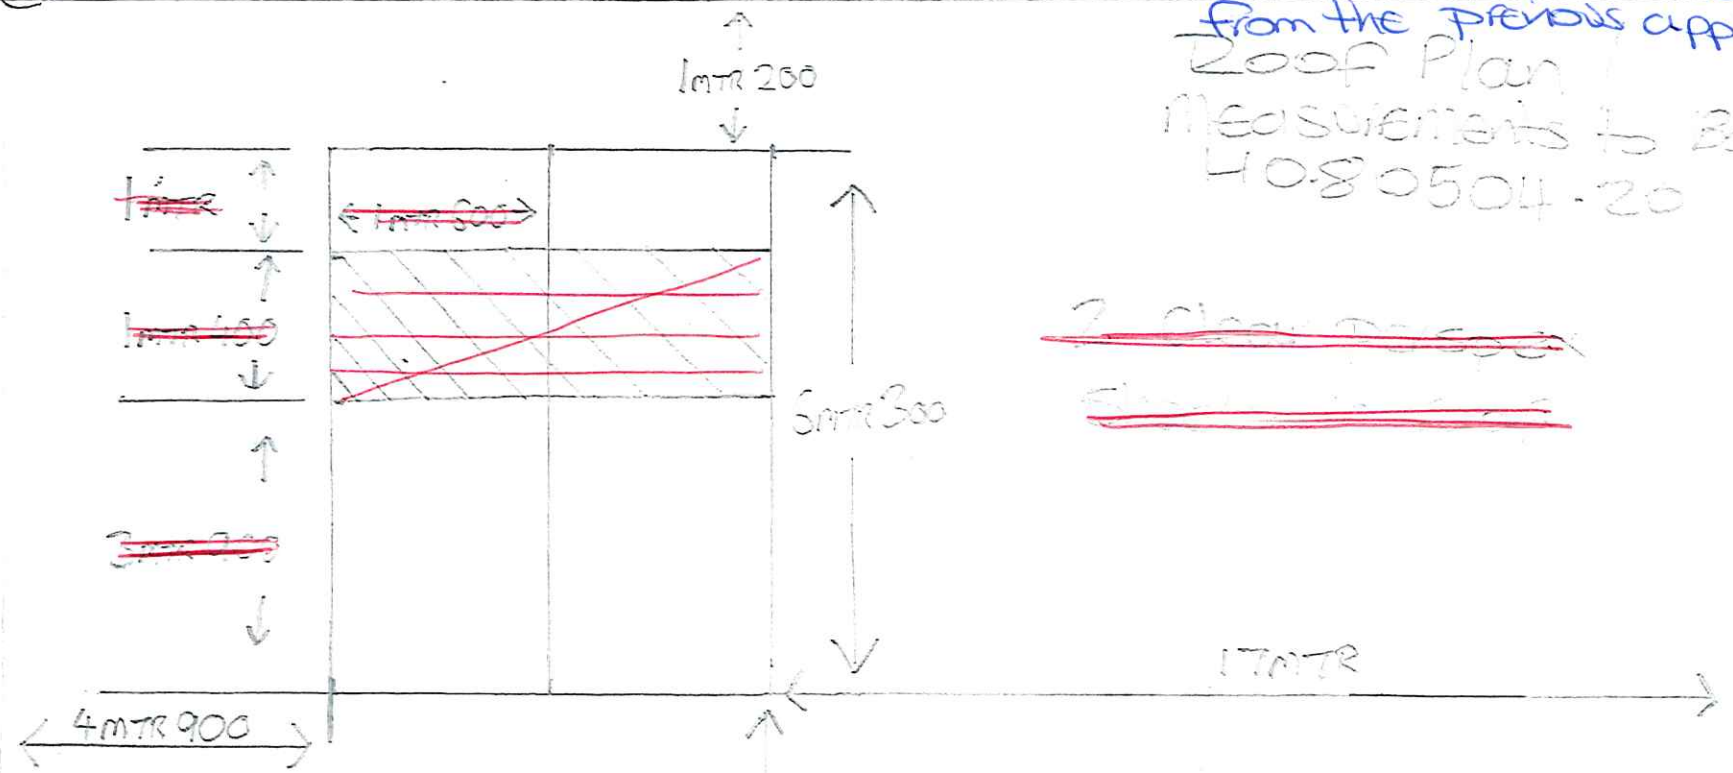

BOUNDRY FENCE

HEDGE HT 1.10m

NO. 2 PANTON HOUSE