


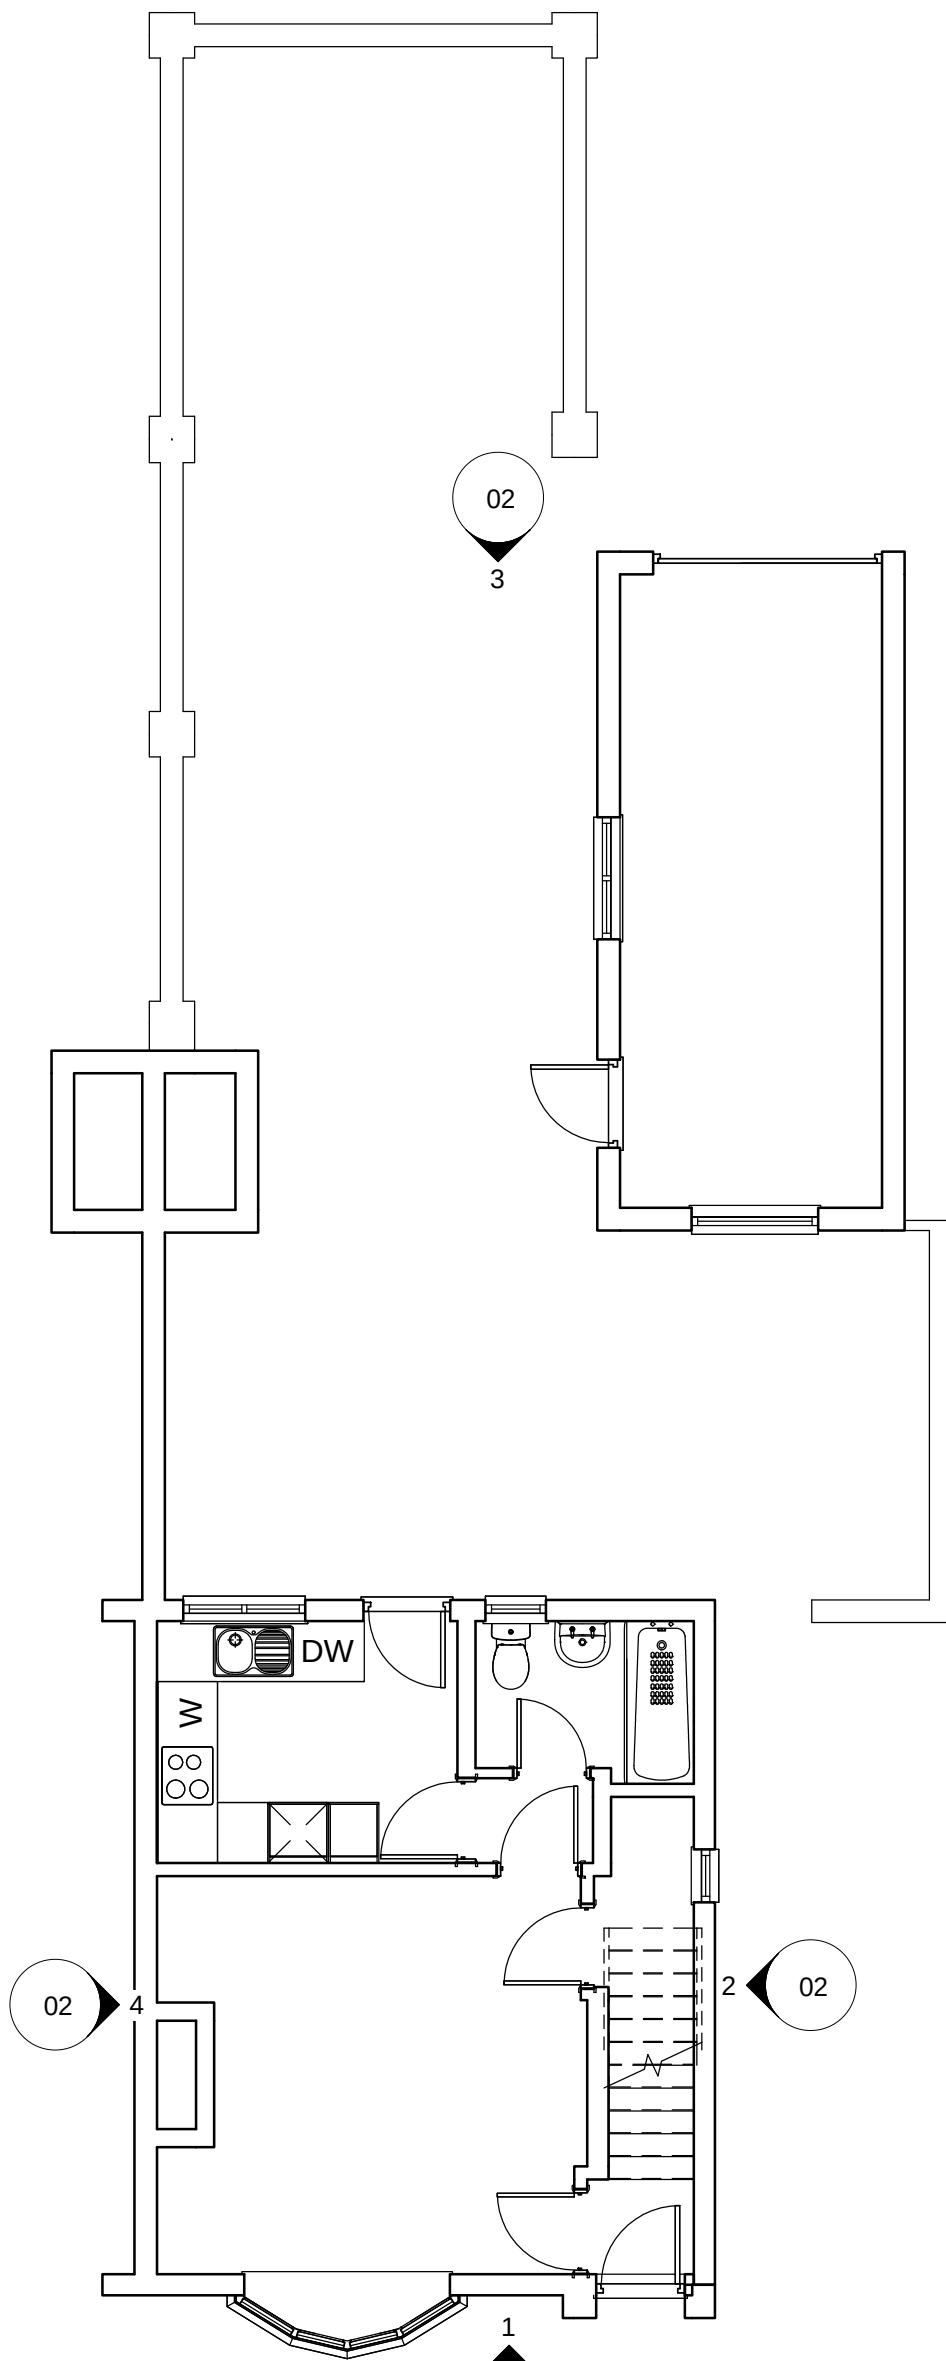

1 Ground Floor - (Existing)

1 : 75



Rev.	Description	Date

CLIENT ADDRESS	Mr C Robertson 18 Churchfleet Lane Gosberton PE11 4NE	PROJECT Accessibility Adaptations	Date 11/11/2020	Project number DFG/20/1197	Scale (@ A3) 1 : 75	
		SHEET Existing Ground	Drawn by SG	DRAWING NUMBER 01		REV