





1 Front Elevation - (Existing)
1 : 100

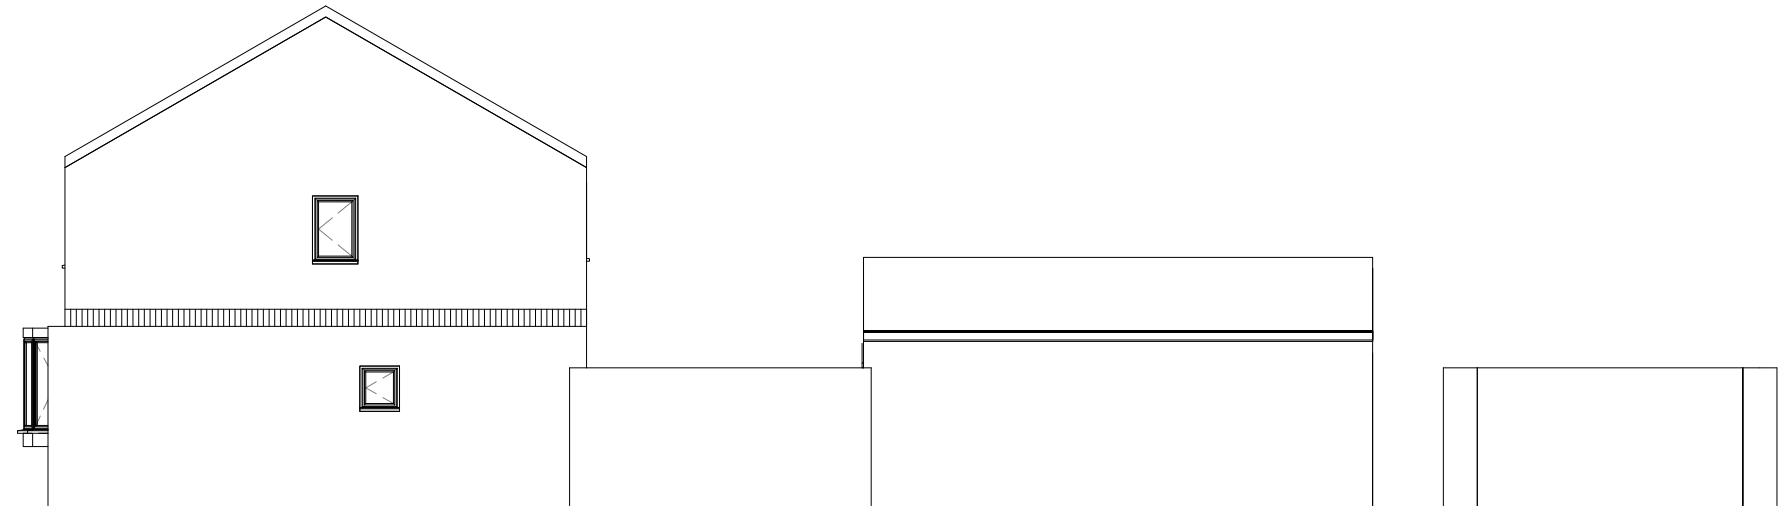

2 Side Elevation_R - (Existing)
1 : 100



3 Rear Elevation - (Existing)
1 : 100

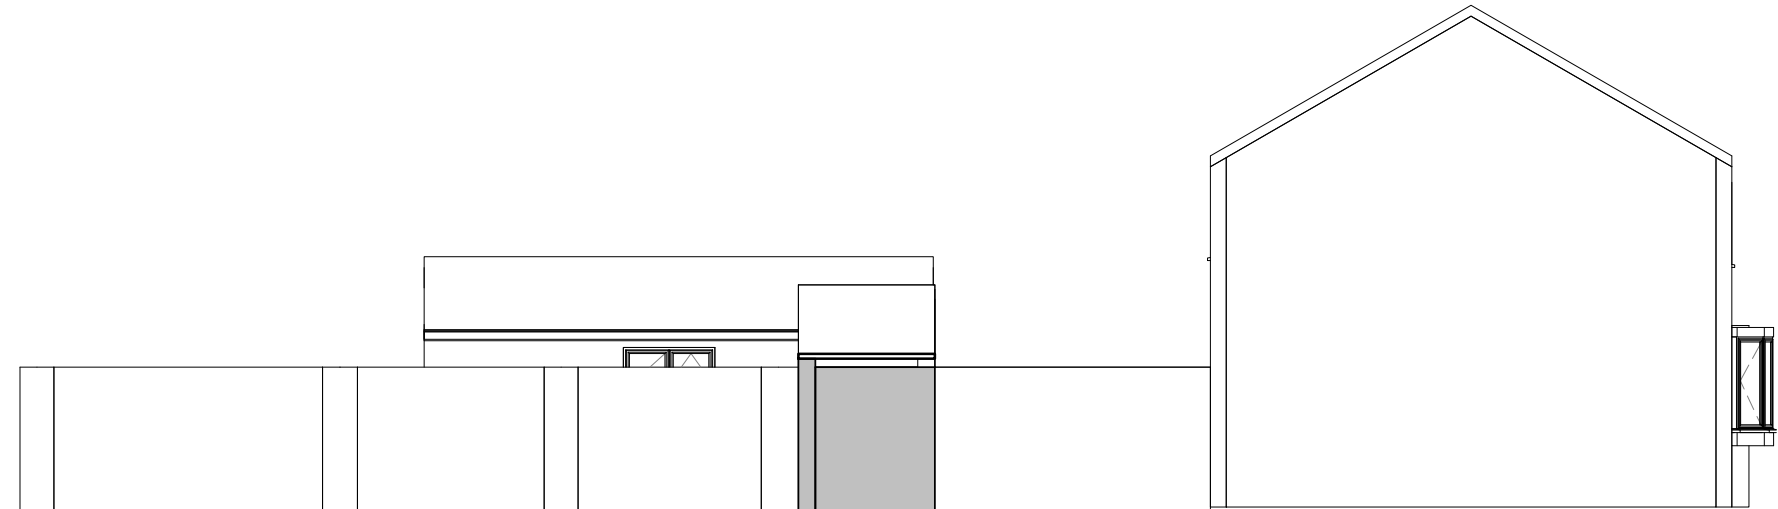

4 Side Elevation_L - (Existing)
1 : 100

Rev.	Description	Date