


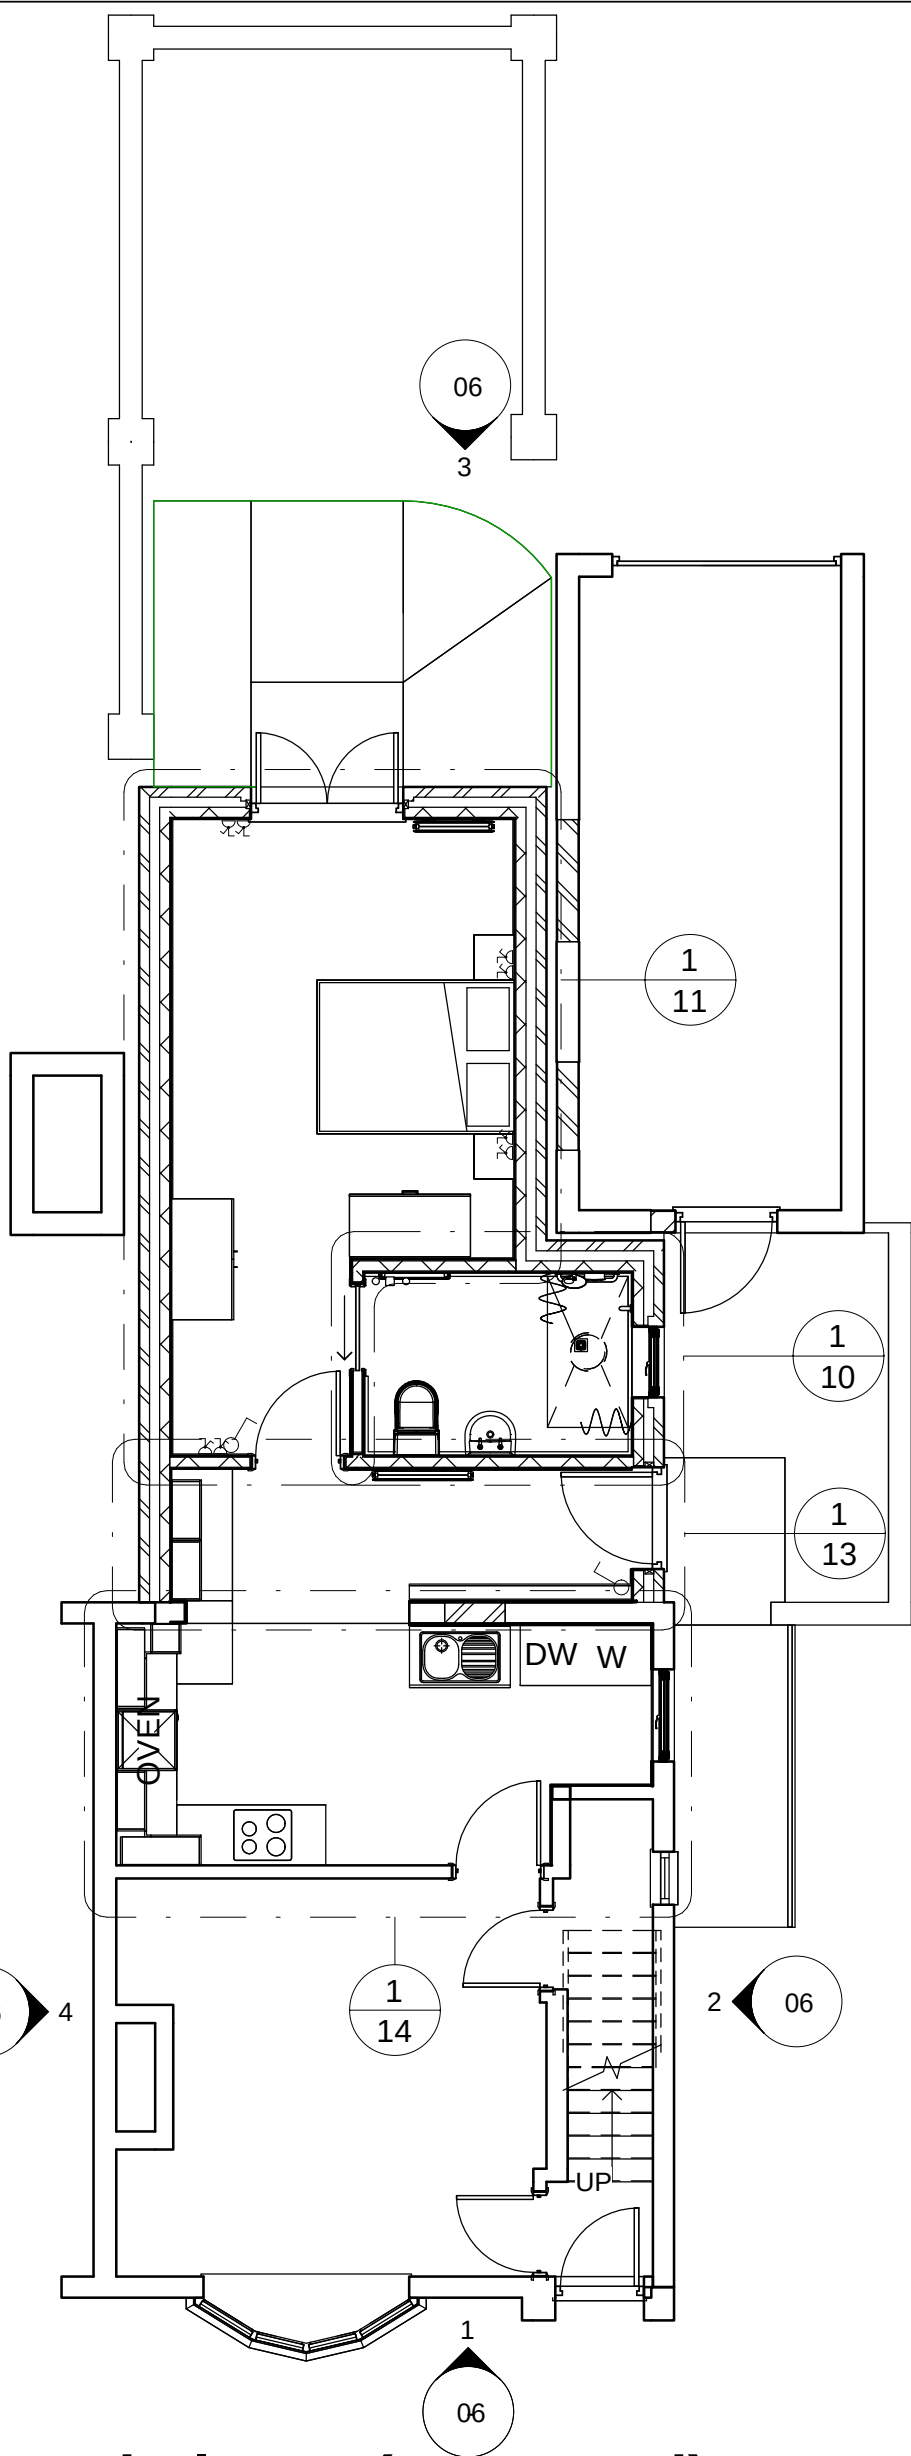

1

Ground Floor - (Proposed)

1 : 75



Rev.	Description	Date
A	Scheme revised	15.01.21

CLIENT ADDRESS	Mr C Robertson 18 Churchfleet Lane Gosberton PE11 4NE	PROJECT Accessibility Adaptations	Date 11/11/2020	Project number DFG/20/1197	Scale (@ A3) 1 : 75	
		SHEET Proposed Ground	Drawn by SG	DRAWING NUMBER 05		REV A