


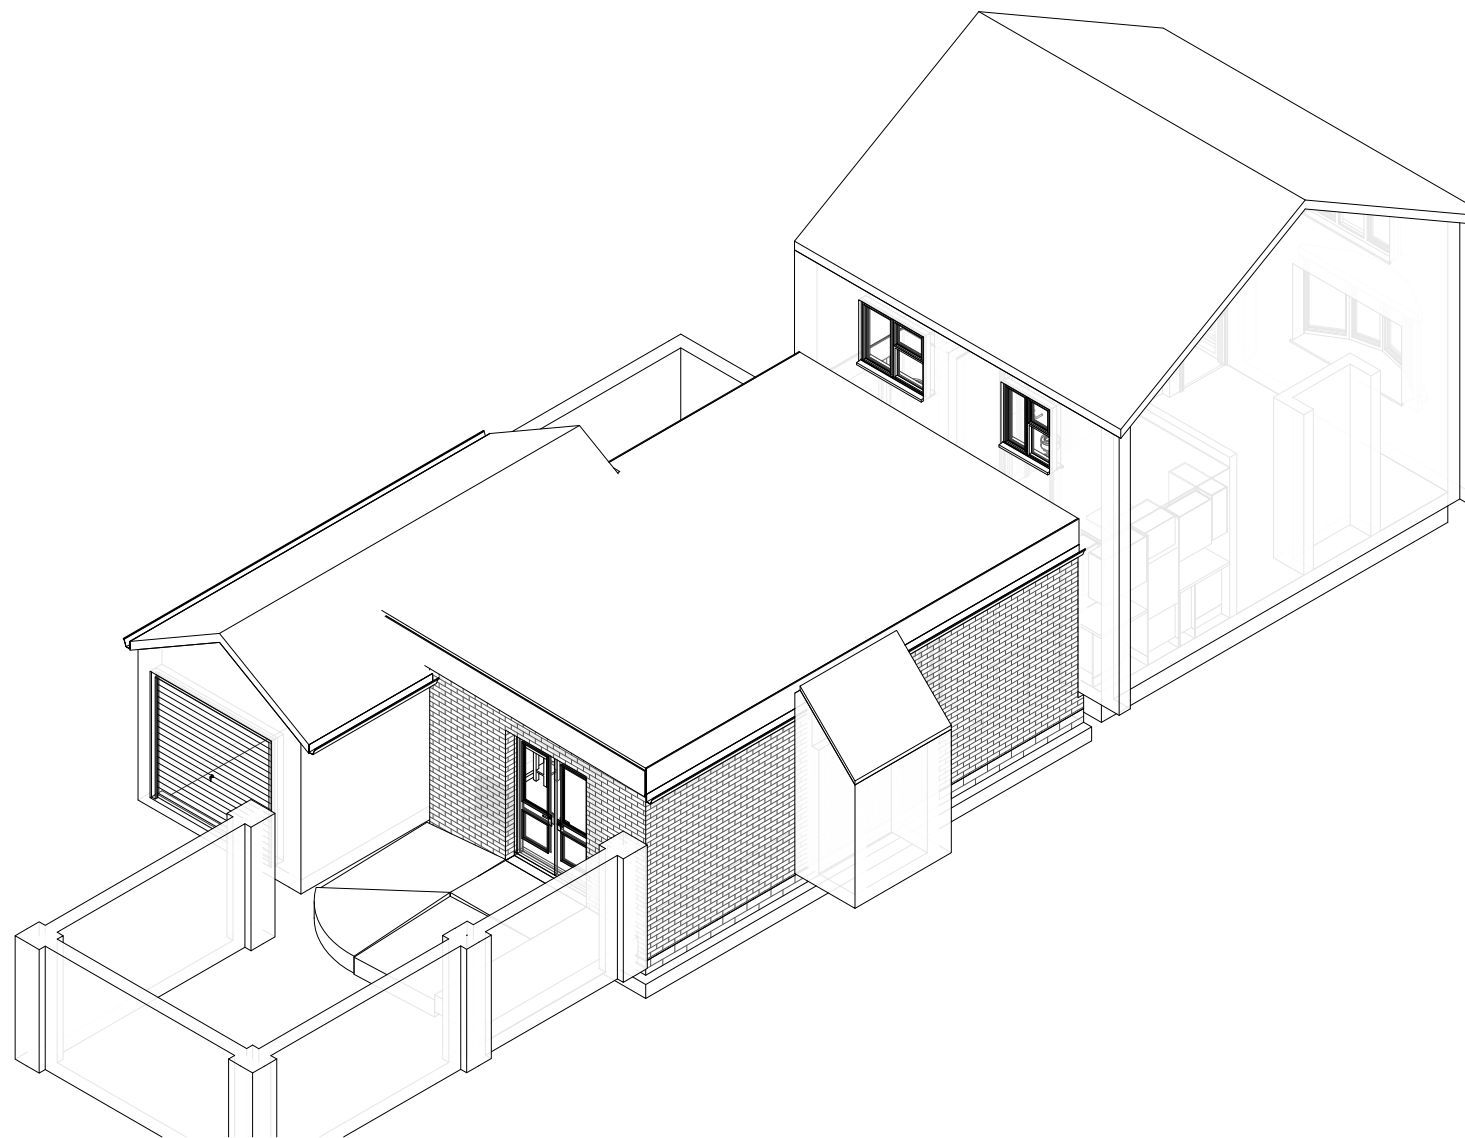

1 3D View - (Proposed)

Rev.	Description	Date
A	Scheme revised	15.01.21



CLIENT	Mr C Robertson 18 Churchfleet Lane Gosberton PE11 4NE	PROJECT	Date	Project number	Scale (@ A3)	
ADDRESS		Accessibility Adaptations	11/11/2020	DFG/20/1197		
		SHEET	Drawn by	DRAWING NUMBER		REV
		Proposed 3D View	SG	07		A