



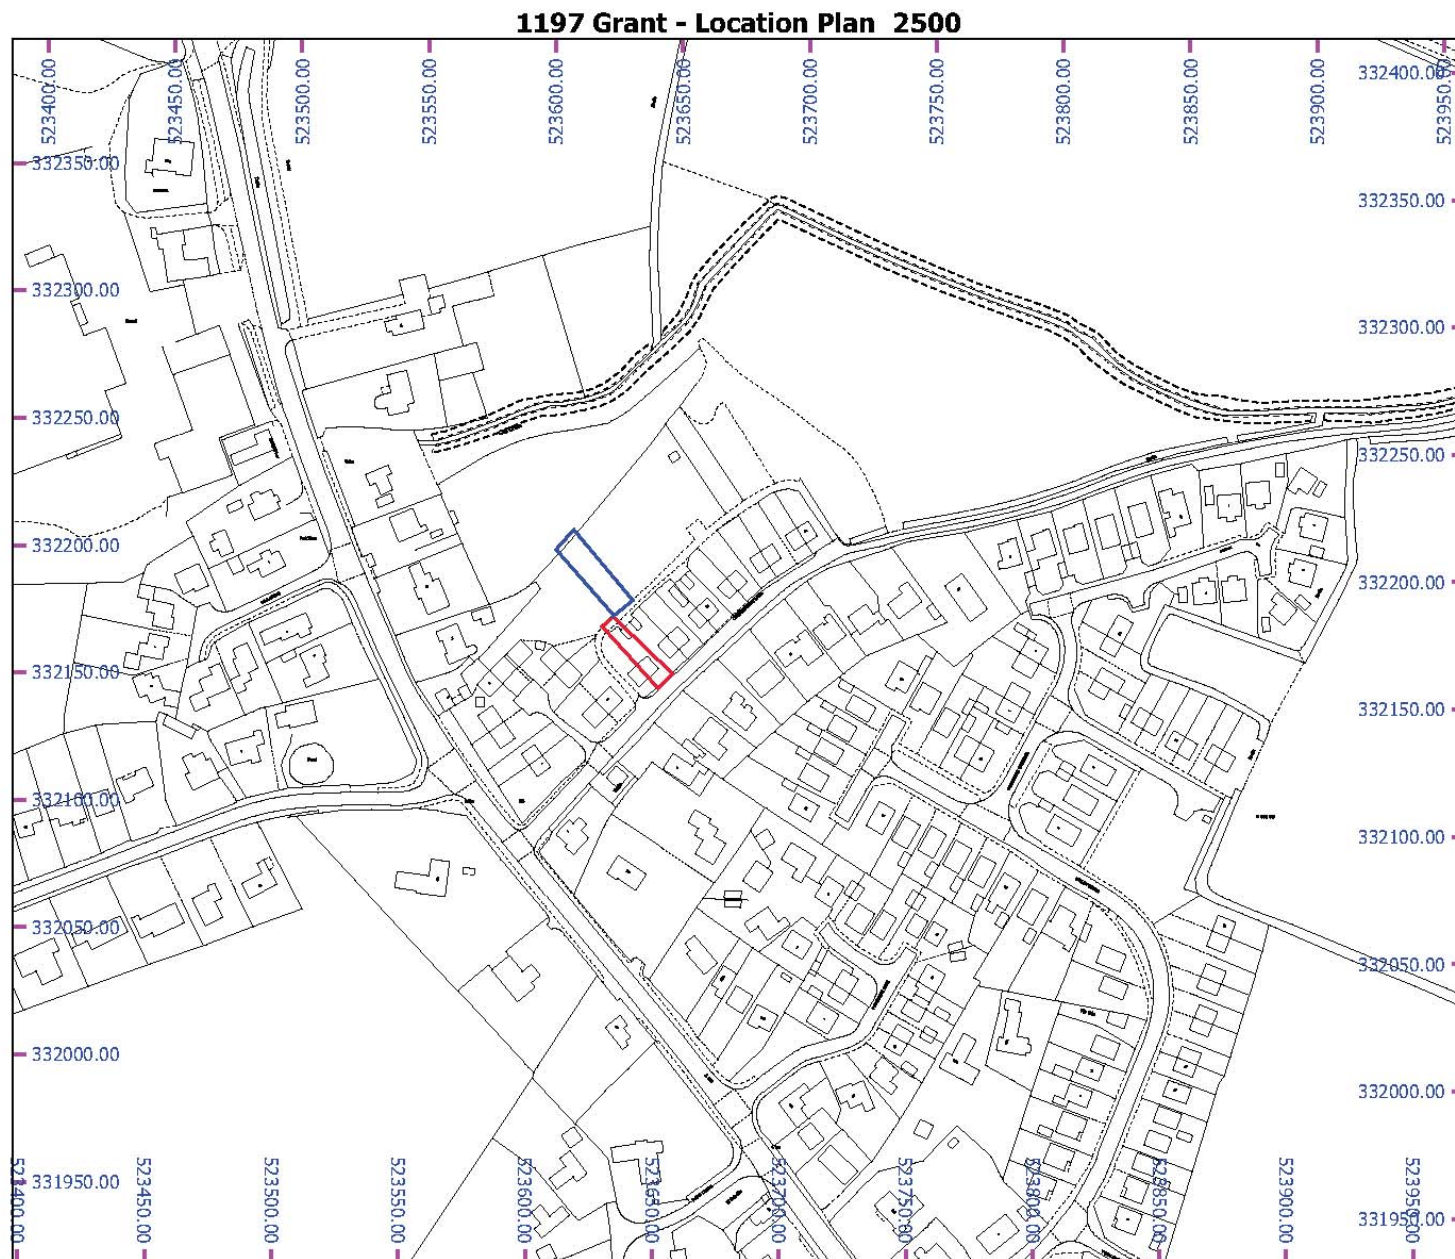

MAP SCALE 1: 2500
 CREATED DATE: 18/01/2021
 PHOTOGRAPHIC COPY
 LIABLE TO DISTORTION
 IN SCALE

© Crown copyright and database rights 2019 Ordnance Survey 100018351

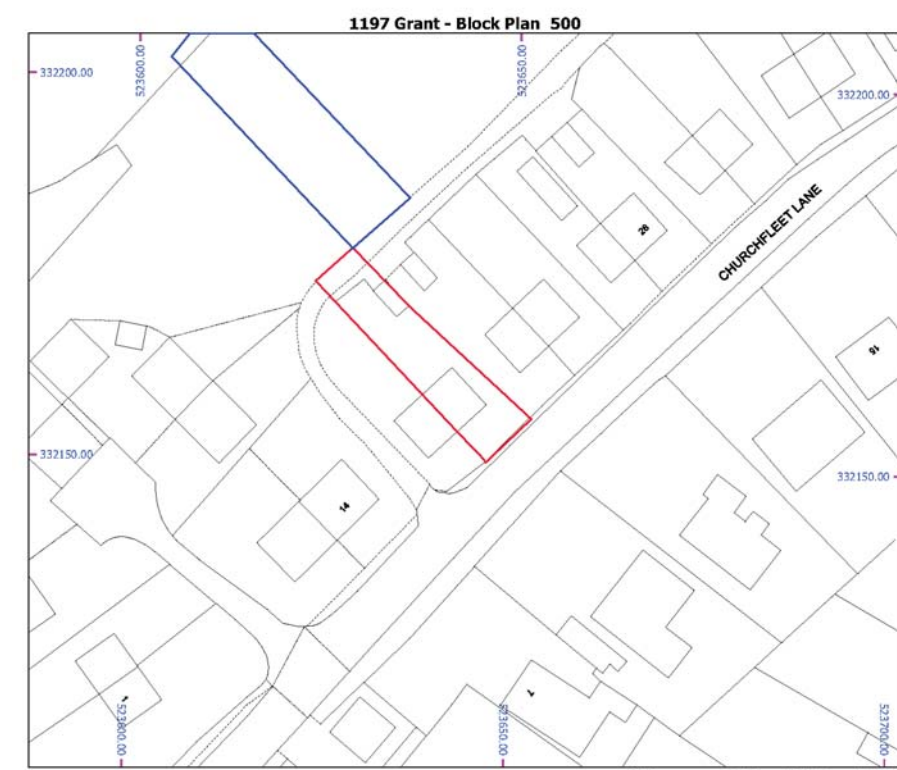

MAP SCALE 1: 500
 CREATED DATE: 18/01/2021
 PHOTOGRAPHIC COPY
 LIABLE TO DISTORTION
 IN SCALE

© Crown copyright and database rights 2019 Ordnance Survey 100018351

Rev.	Description	Date
A	Site Boundary Amended	25.01.21



CLIENT ADDRESS	Mr C Robertson 18 Churchfleet Lane Gosberton PE11 4NE	PROJECT Accessibility Adaptations	Date 11/11/2020	Project number DFG/20/1197	Scale (@ A3)	
		SHEET Site Block Location	Drawn by SG	DRAWING NUMBER 08	REV A	