

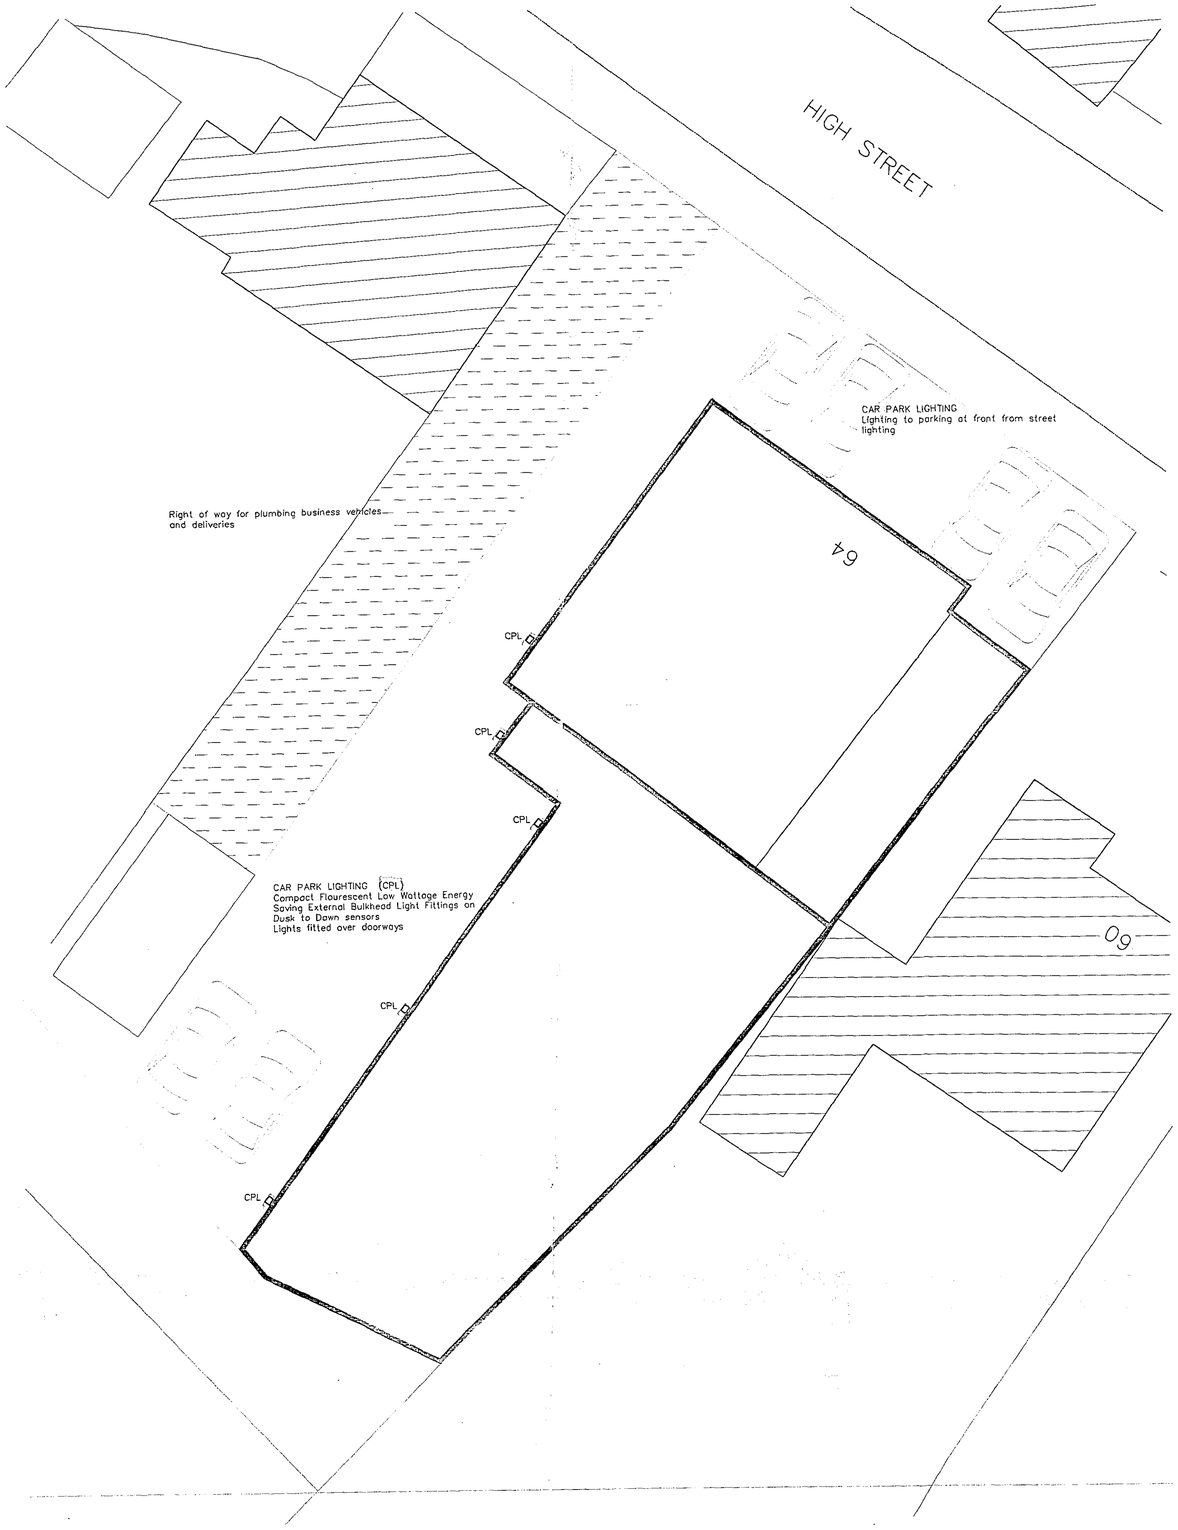


block plan 1:100

ELEVATIONS

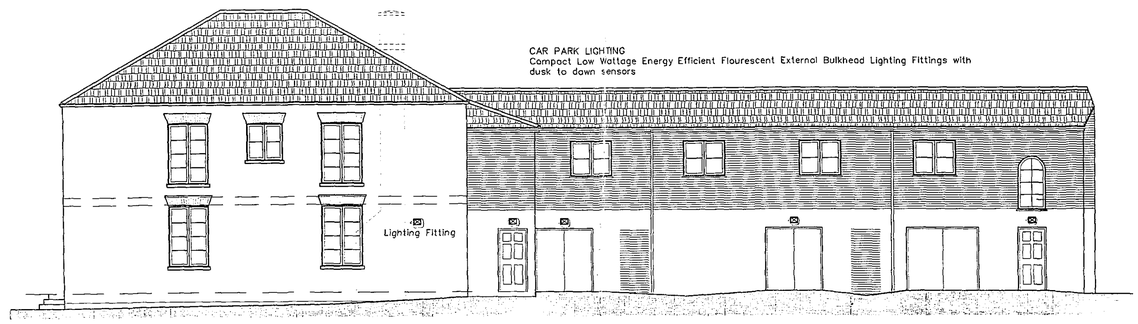

side

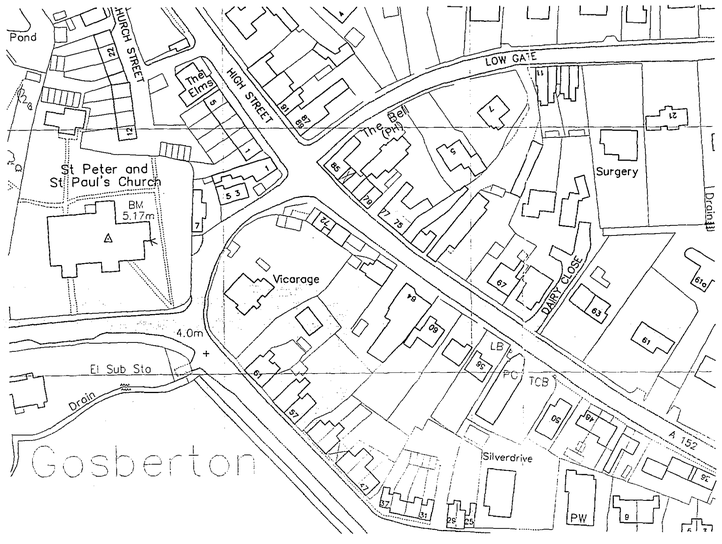

location plan 1:1250

SHDC
Planning & Development
2 1 JAN 2005
Ref: 0080/05

AMENDMENTS

A

DETERMINED PLAN

L. A. Building Design
Architectural and Surveying Services
65 Hannam Boulevard
Spalding
Lincolnshire PE11 1UB
Telephone/Fax: Spalding (01775) 711437

Peter S Lithgow MCIOB MBIAT
Member of the Chartered Institute of Building and
Member of the British Institute of Architectural Technologists

project
64 High Street
Gosberton, Spalding,
Lincolnshire

client
Paul Hammond

drawing
Conversion of Shop and Business Premises to Flats and Kitchen / Bathroom Showroom
CAR PARK LIGHTING

date	scale(s)
January 2005	1:100 1:1250
drawn by	checked
Peter Lithgow	
job no	drawing no
03/23	06