




ELEVATIONS

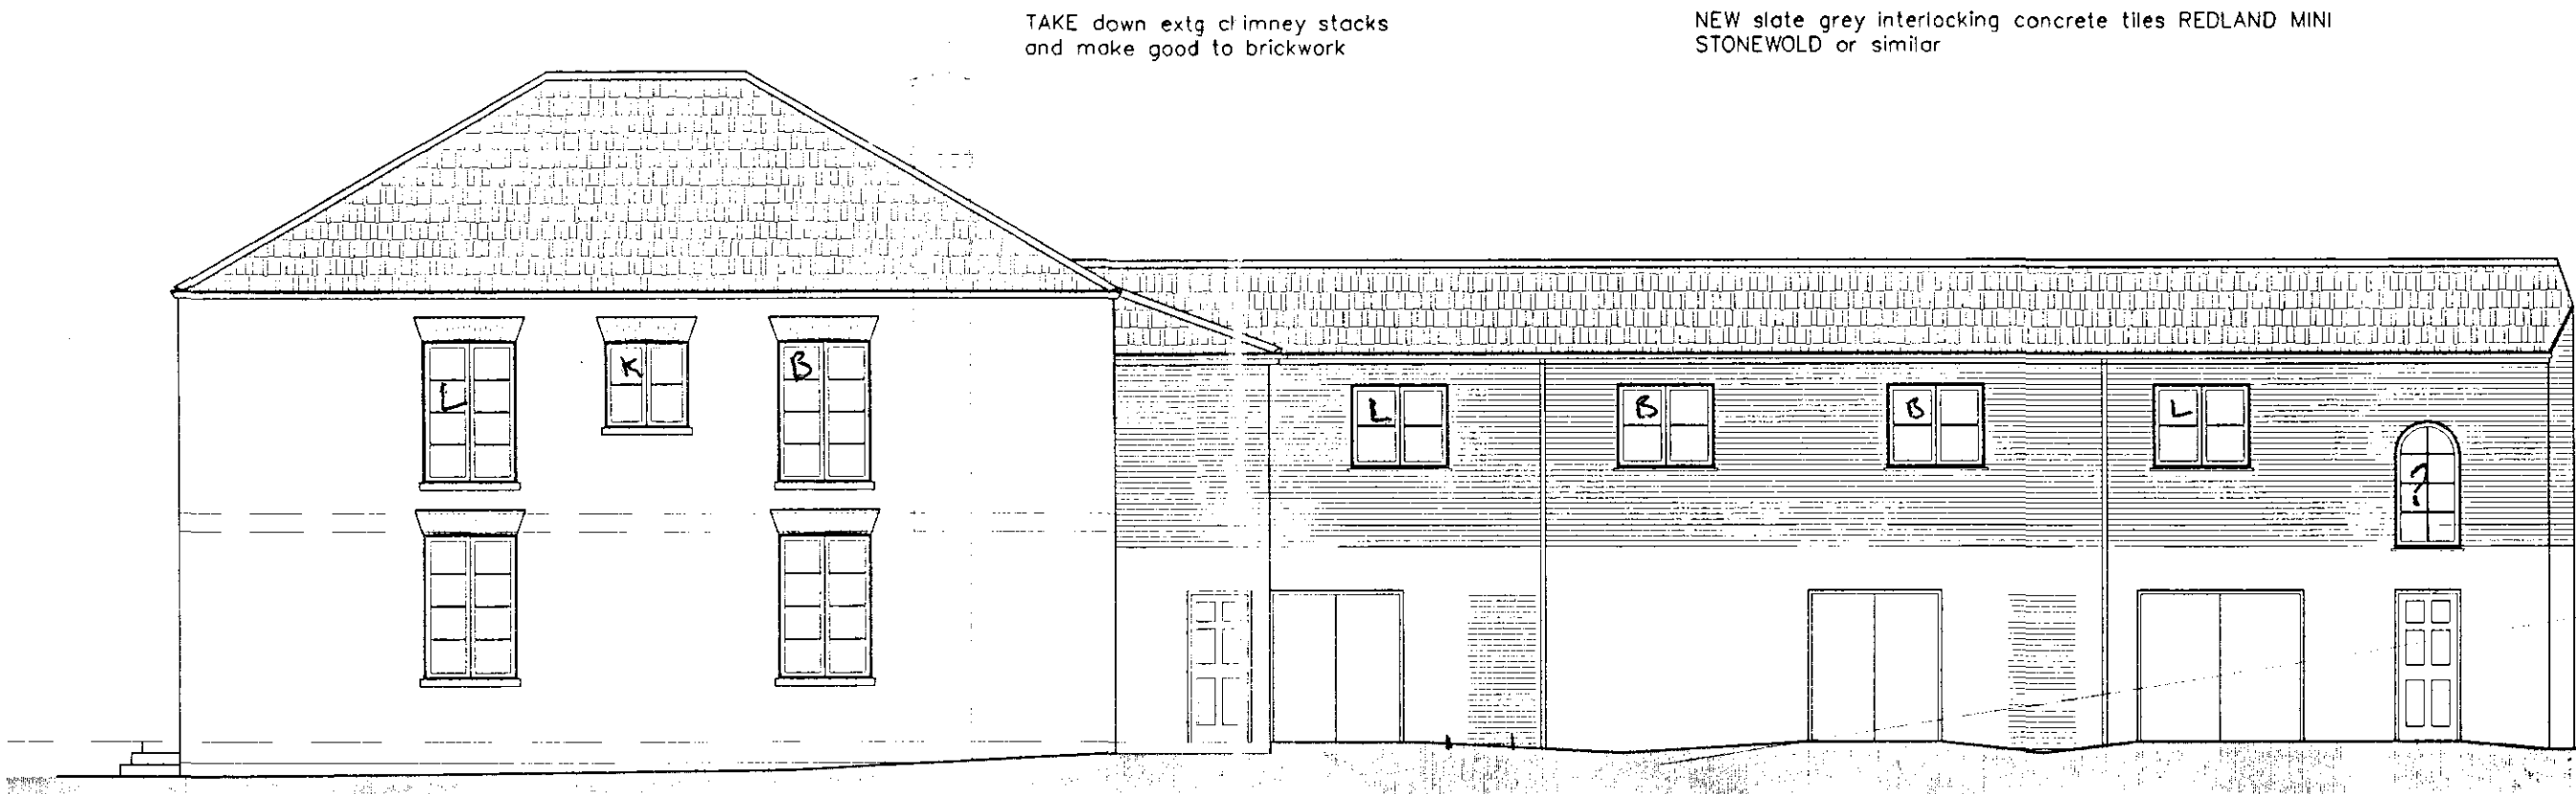


side

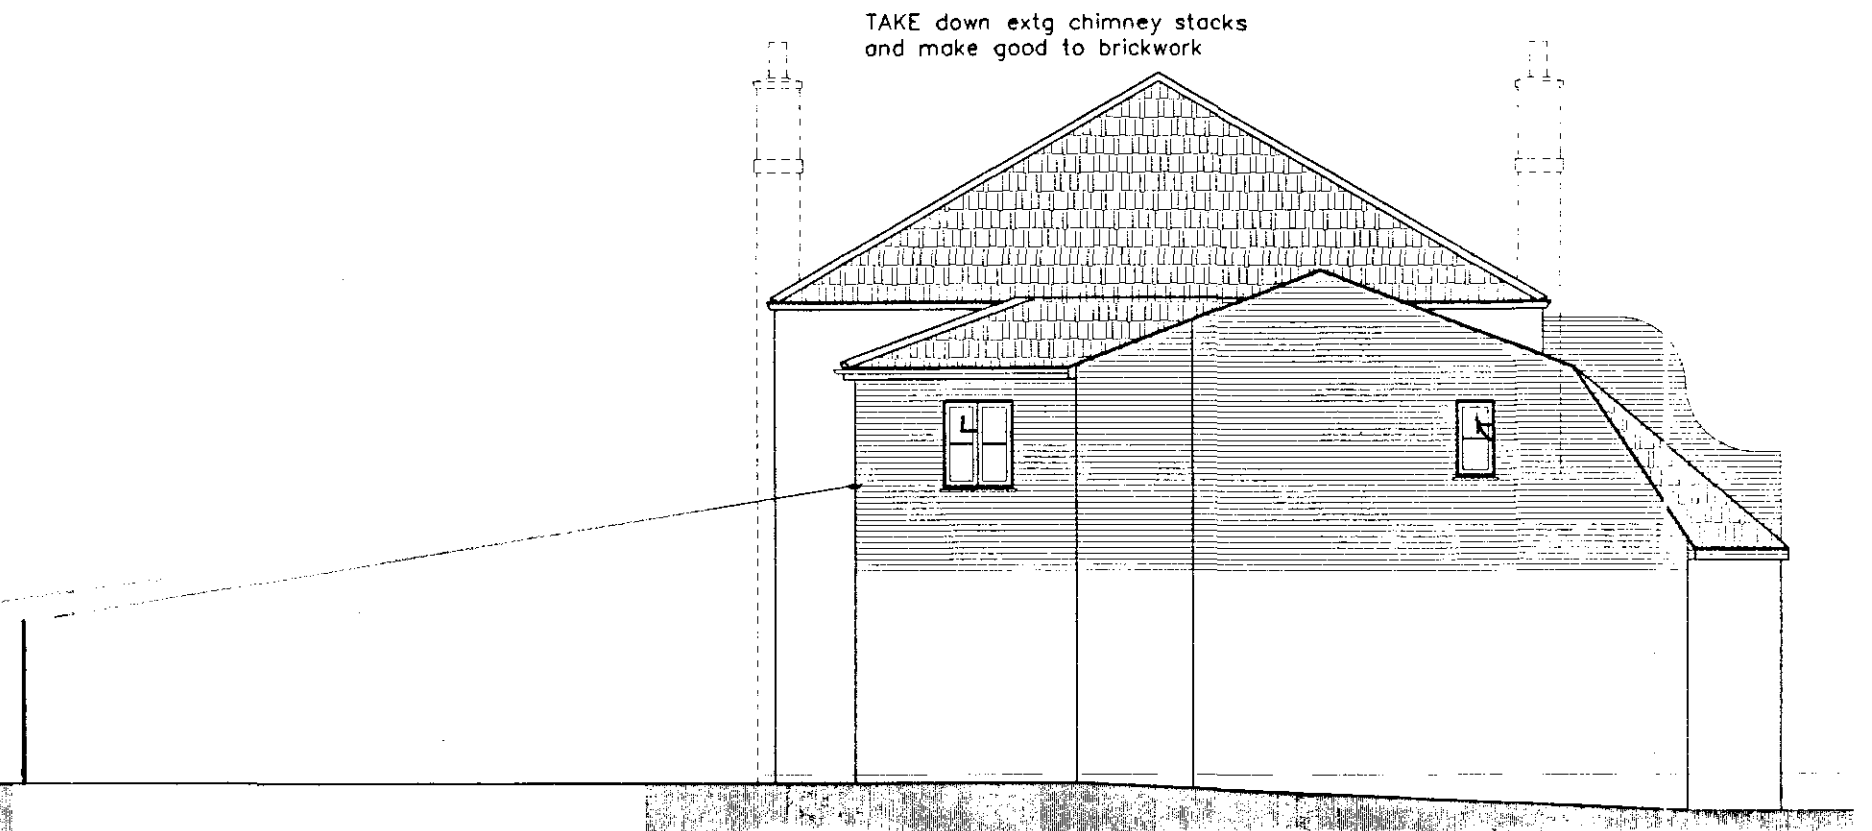


rear

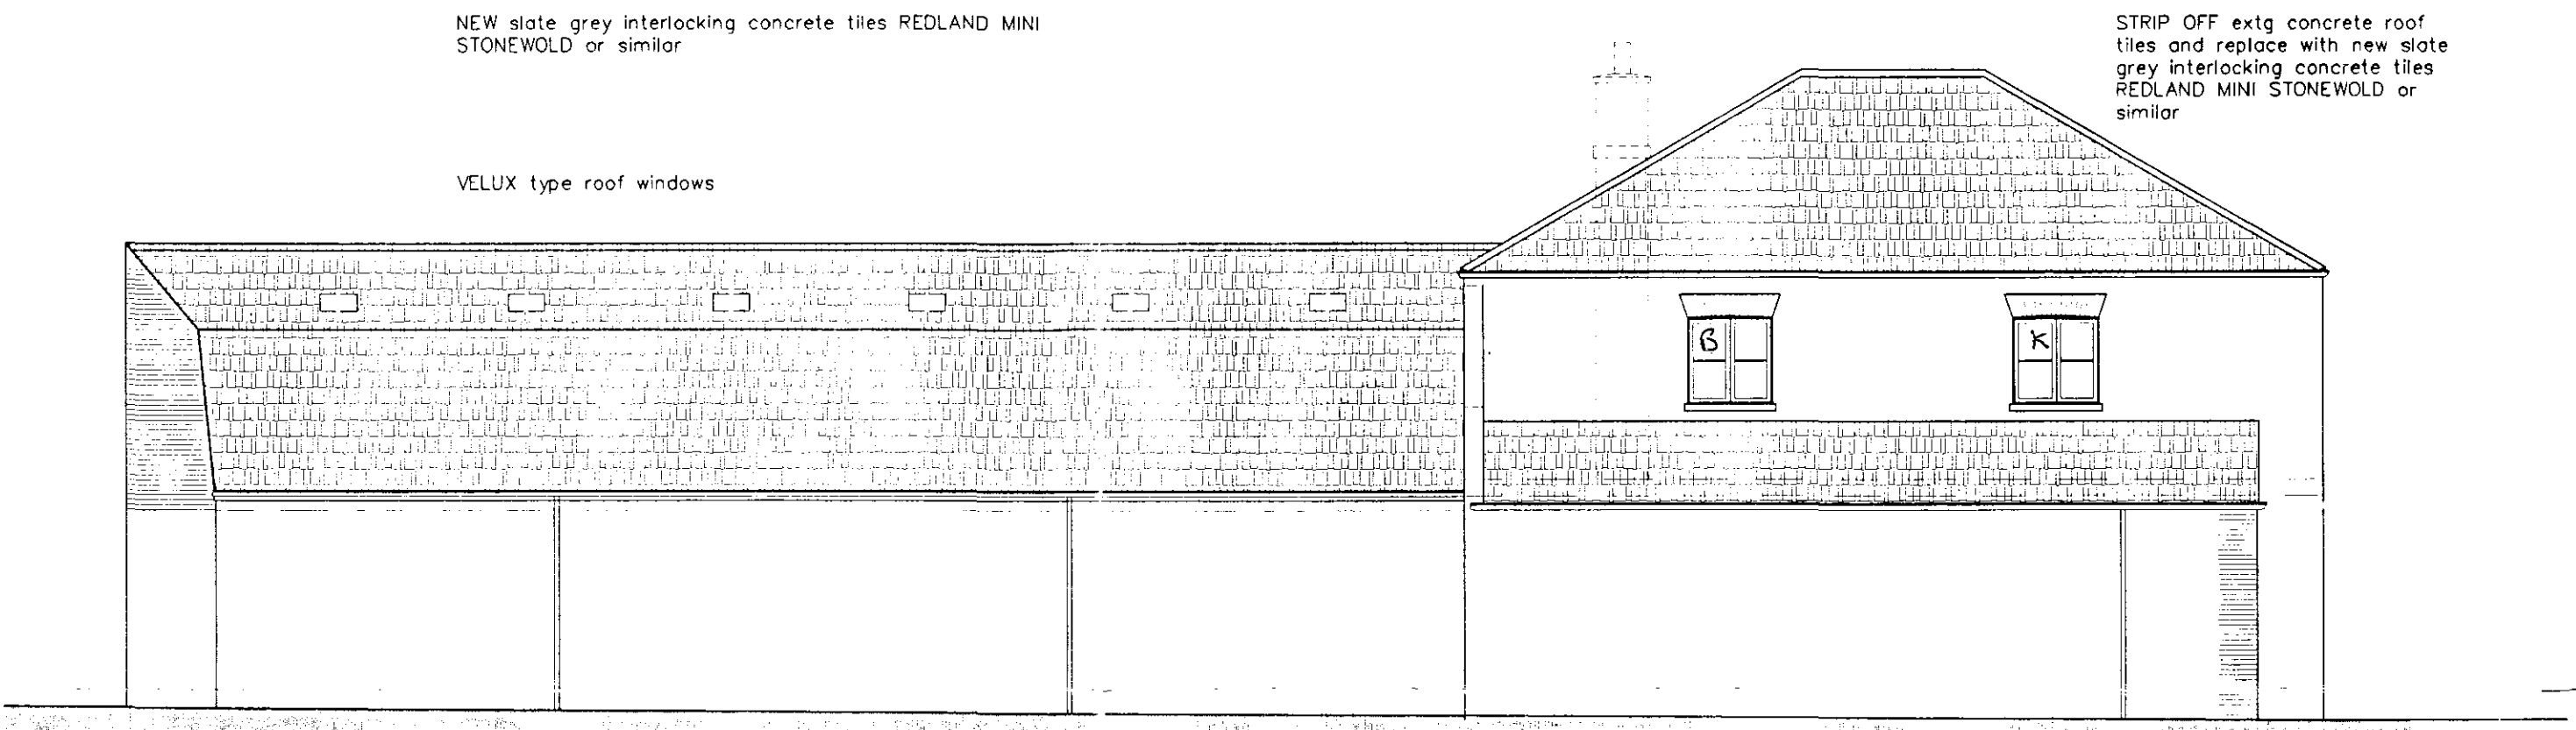


side

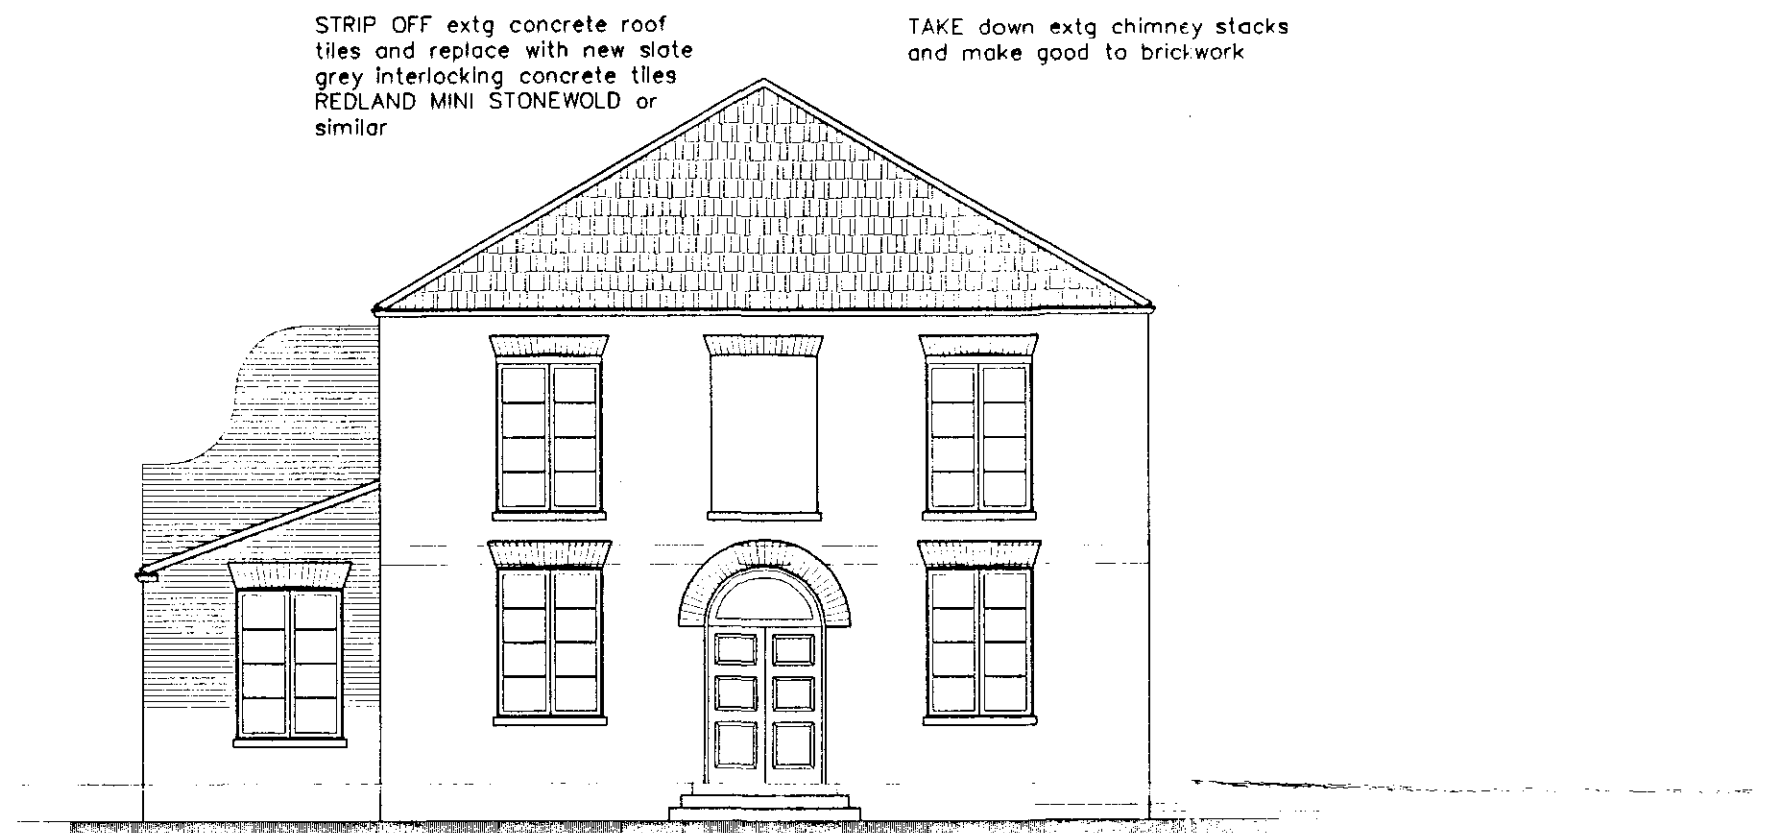

front

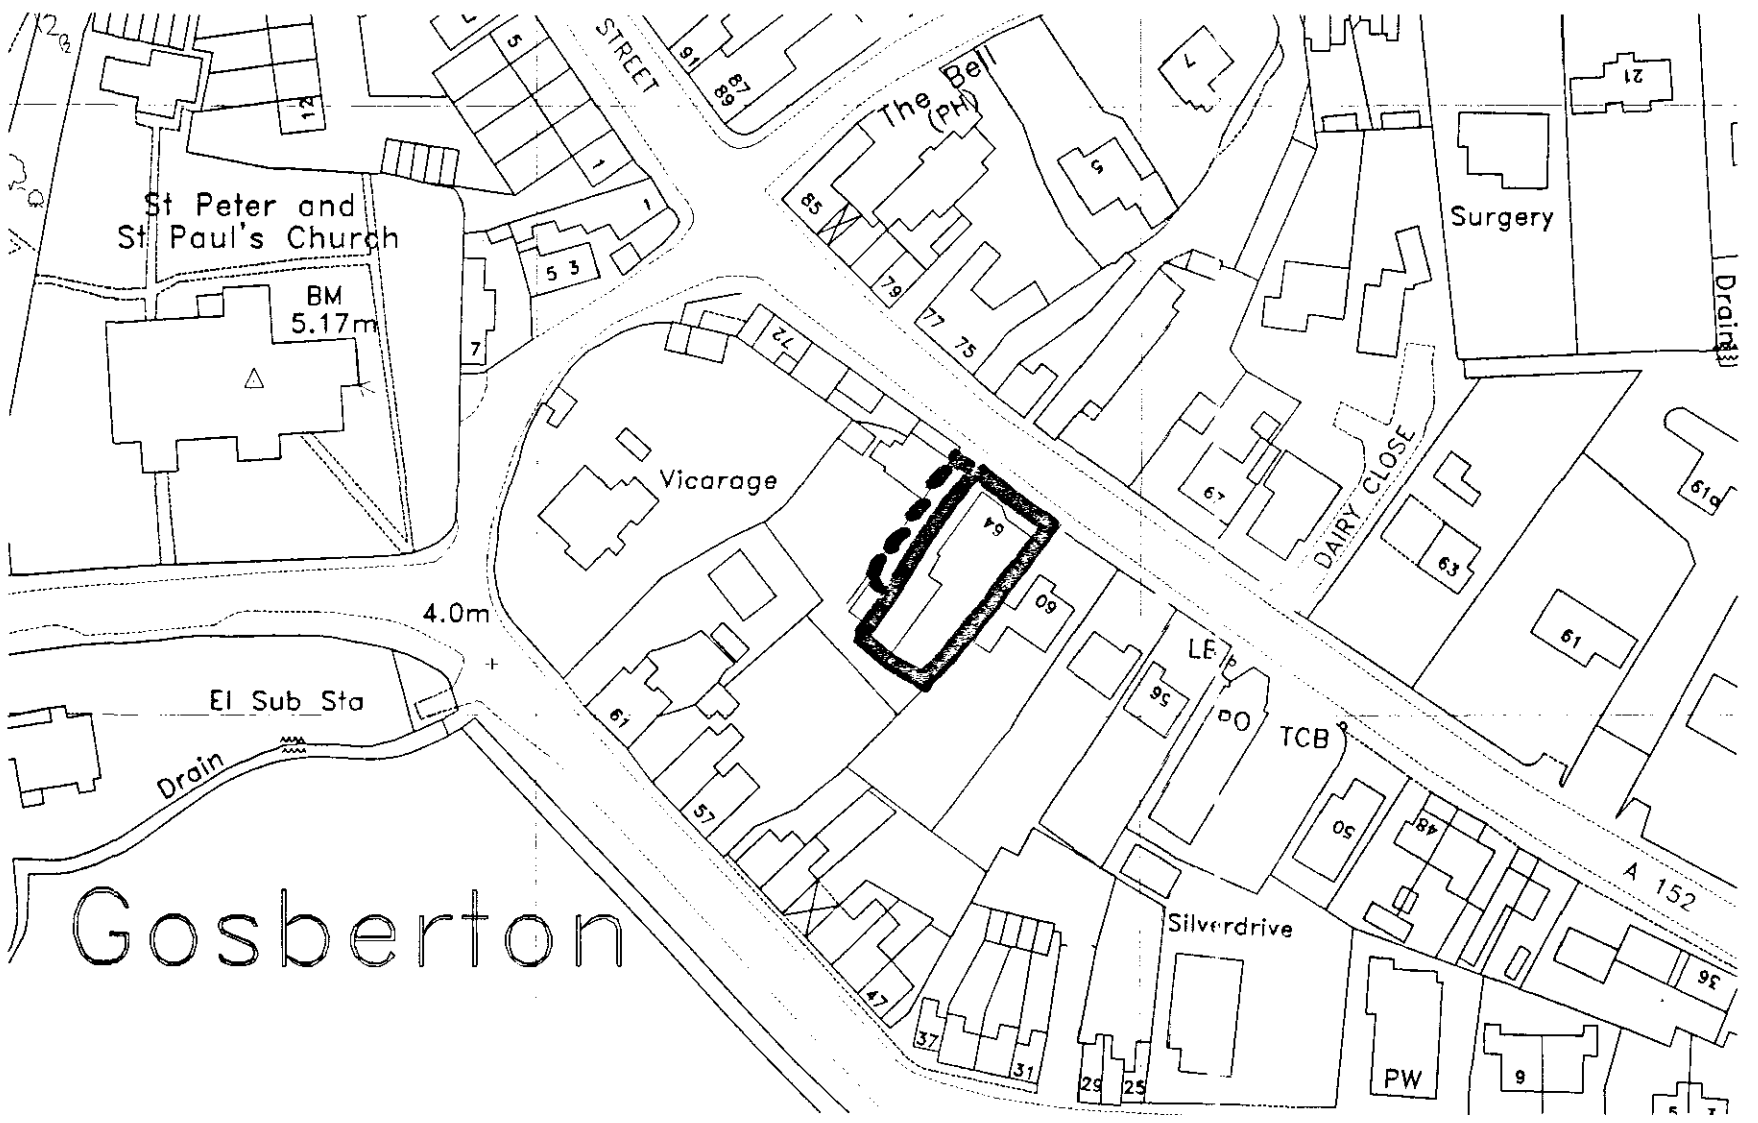

location plan 1:1250

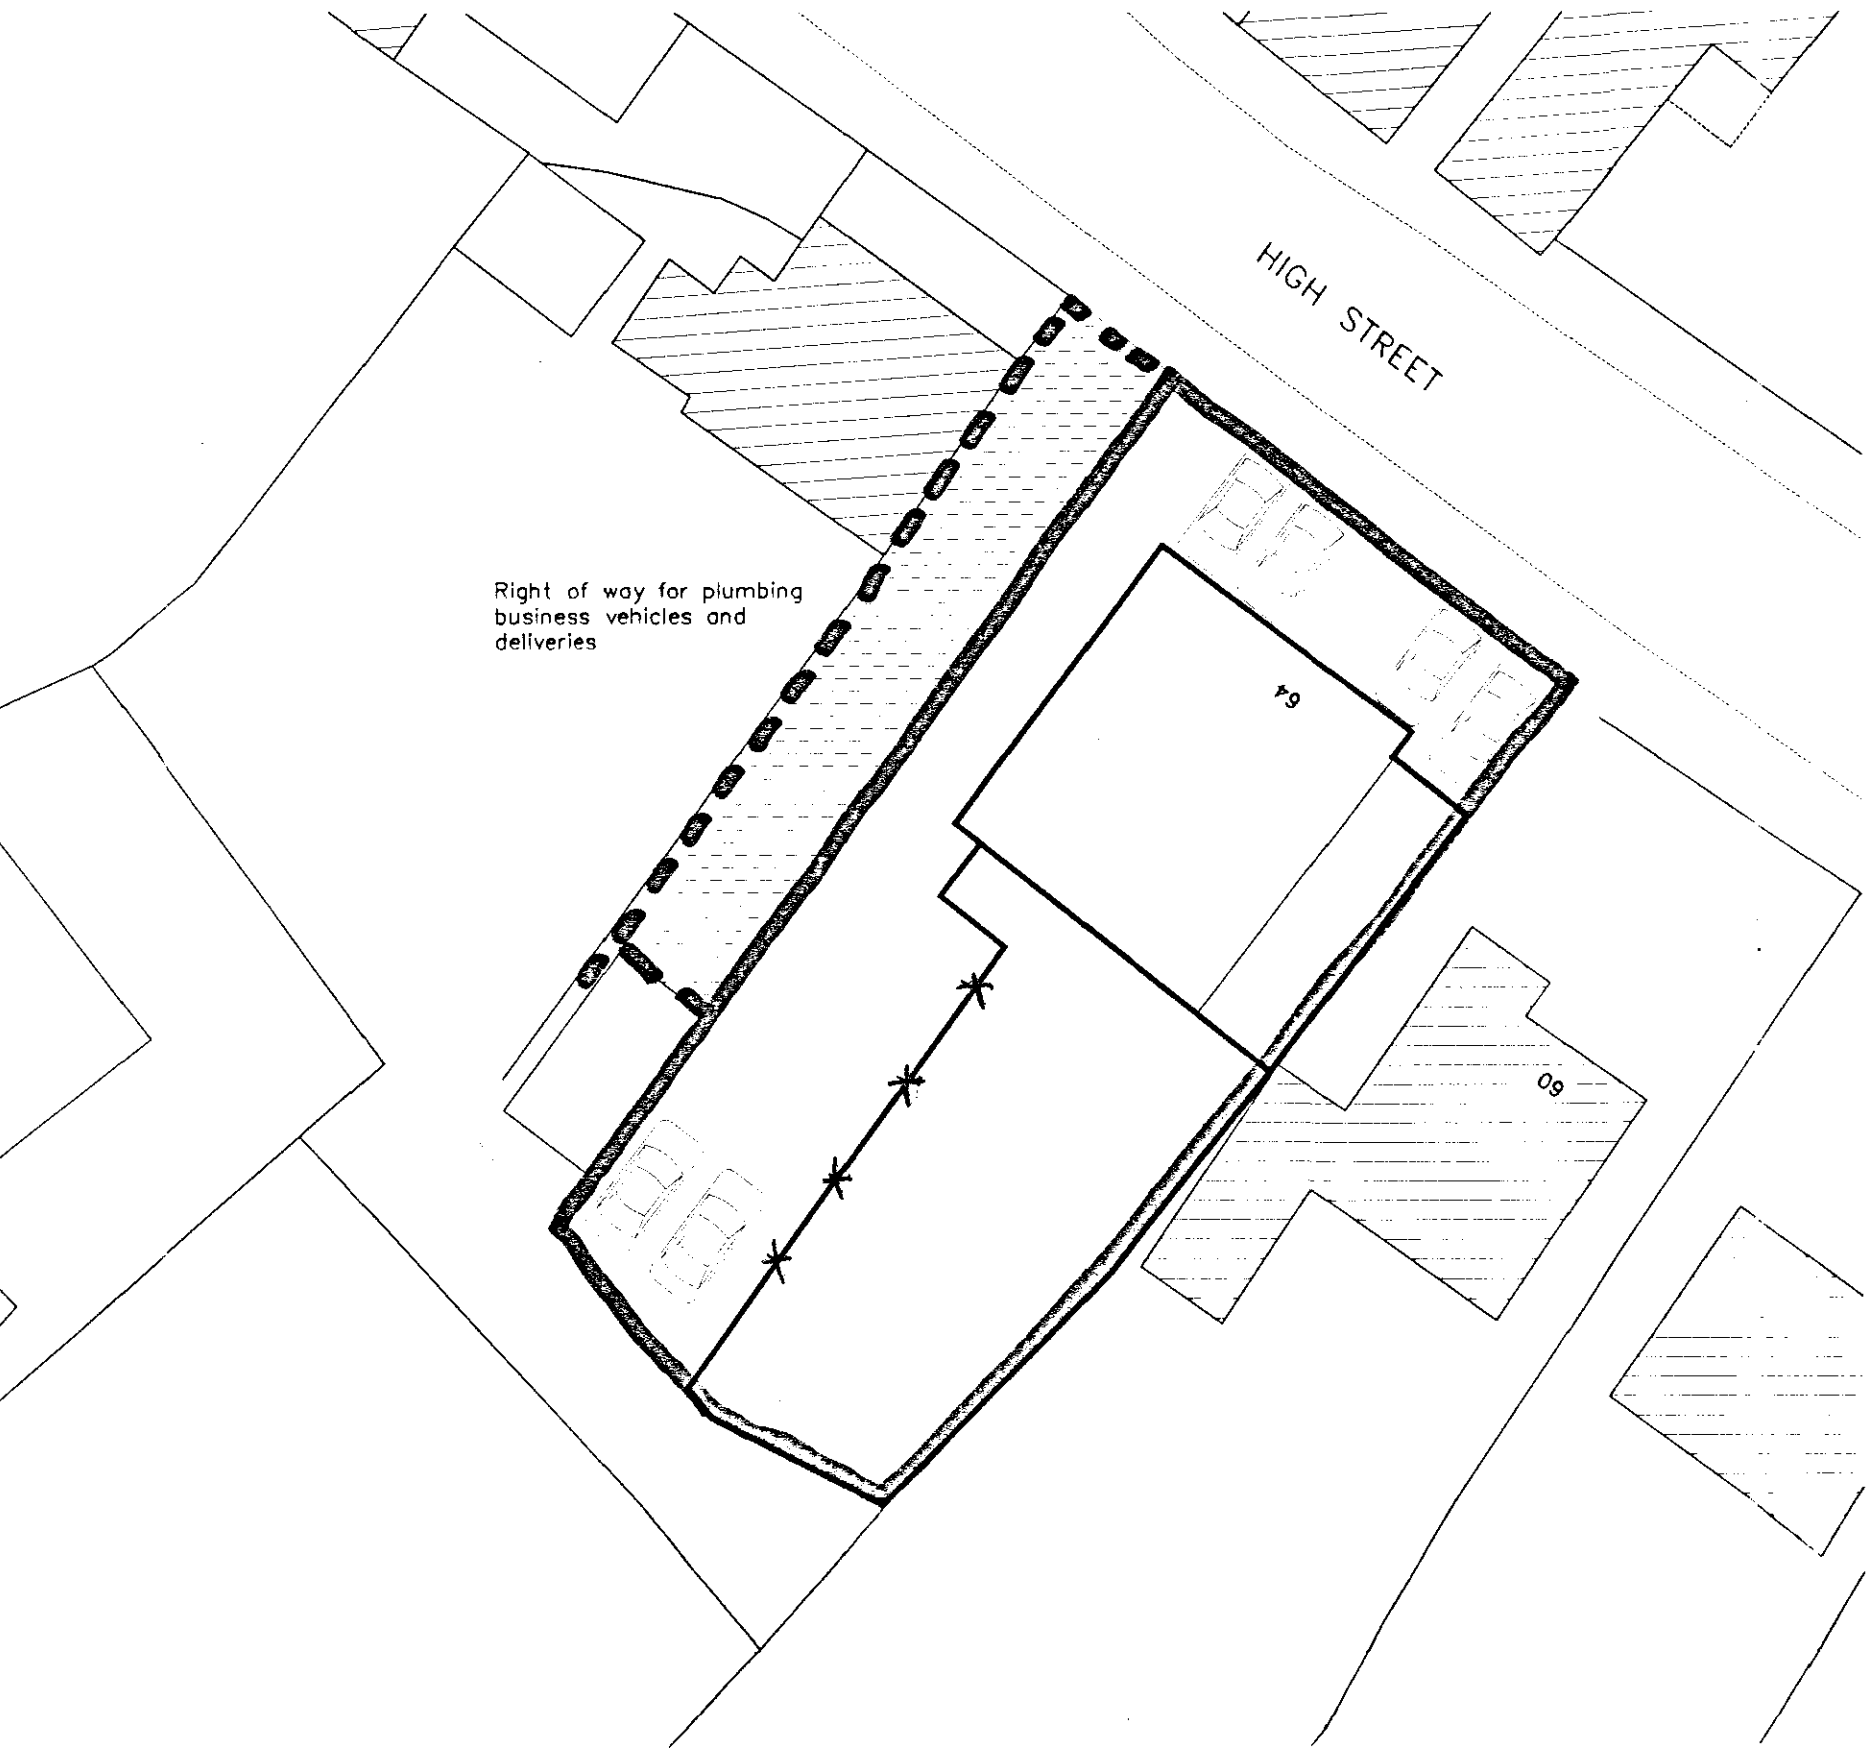

block plan 1:250

AMENDED PLAN
Ref. A1

AMENDMENTS
A 10.03.2004 Right of way clarified, block plan altered

DETERMINED PLAN

17 MAR 2004
Ref. 0081/04

L. A. Building Design
Architectural and Surveying Practice
55 Hannam Boulevard
Spalding
Lincolnshire PE11 1LB
Telephone/Fax: Spalding (01775) 711437

Peter S Lithgow MCIOB MBIAT
Member of the Chartered Institute of Building and
Member of the British Institute of Architectural Technologists

project
64 High Street
Gosberton, Spalding,
Lincolnshire

client
Paul Hammond

drawing Conversion of Shop and Business Premises to Flats and Kitchen / Bathroom Showroom Planning Drawing	
date September 2003	scale(s) 1:100 1:250
drawn by Peter Lithgow	checked
job no 03/23	drawing no 02A