





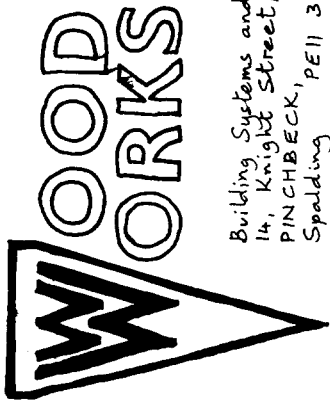

Building Systems and Services
14, Knight Street,
PINCHBECK, PE11 3RB
Spalding
Tel: 01775 768372

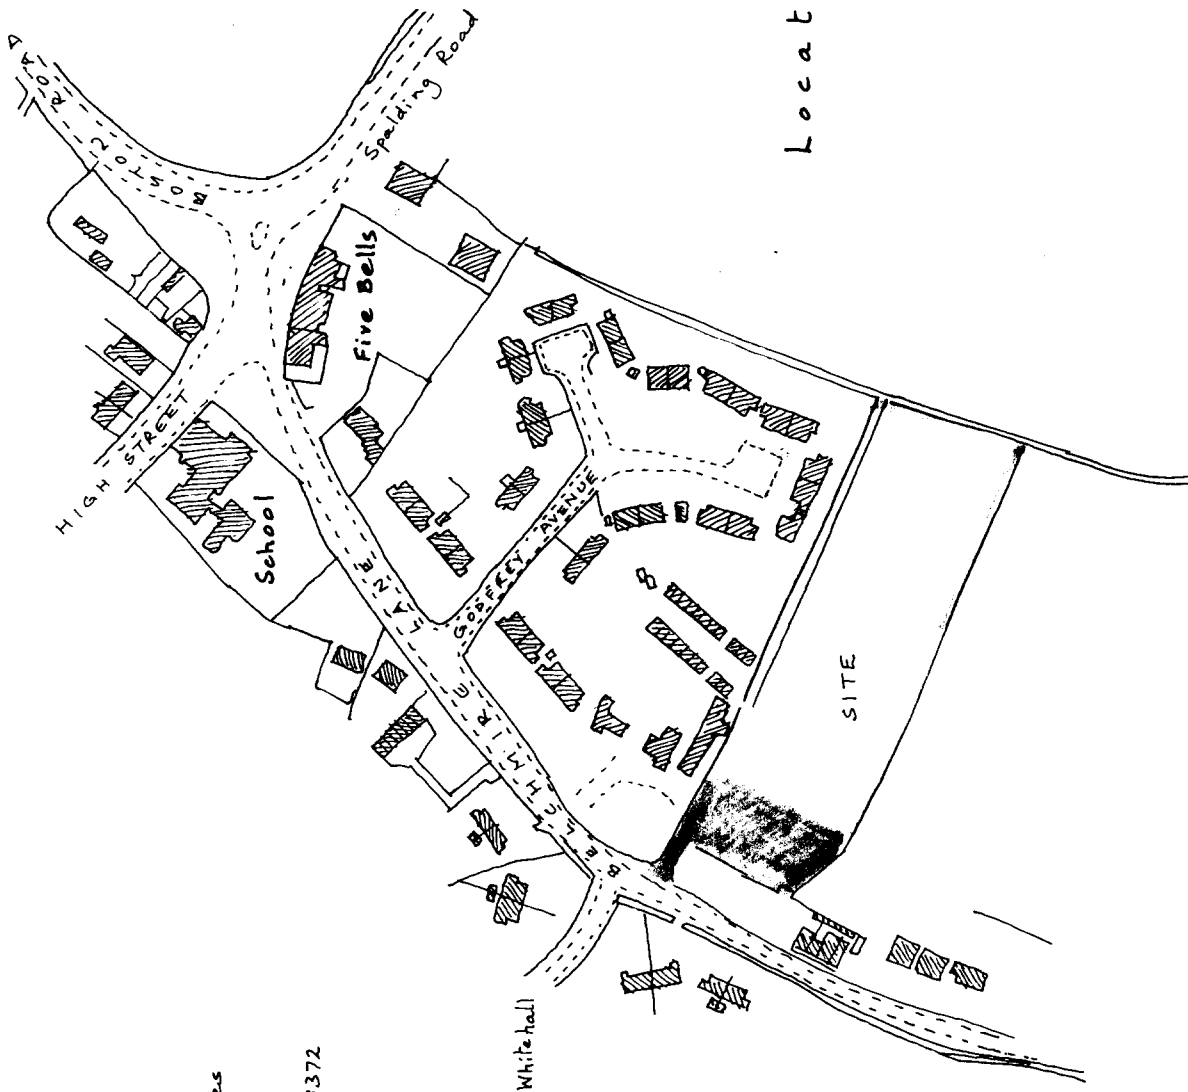

Location Plan

Scale 1:2500


O.S. Map ref TF 2431

Development of Site
off Belchmire Lane,
GOSBERTON.

0089101

BUILDING DESIGN and PLANS

ALWYN ROFFE,
1, Green Lane,
SPALDING, Lincs. PE11 2YB
tel : 01775 - 723 680

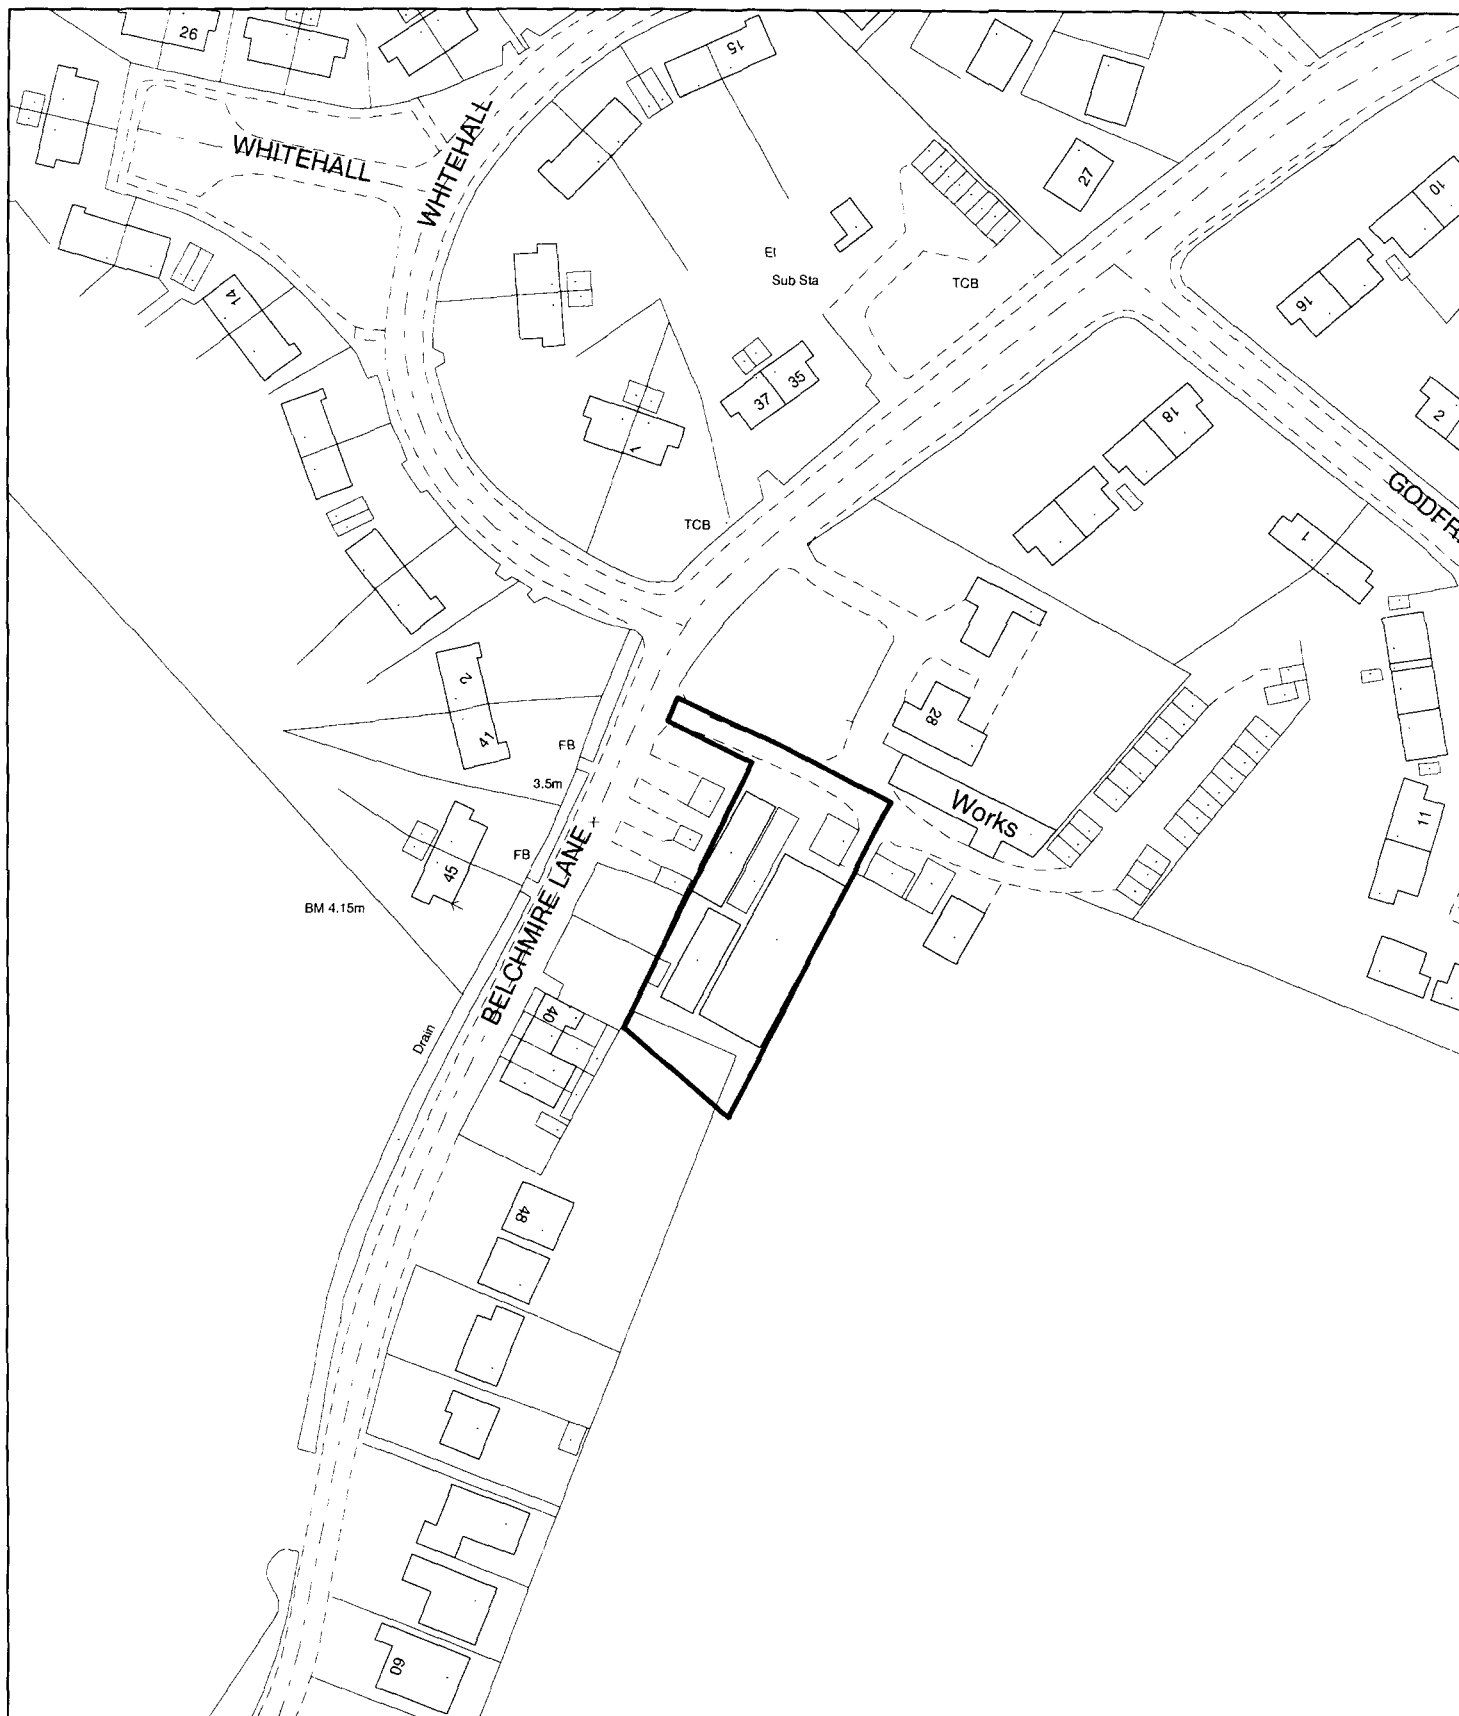

Planning Application Location Plan Ward Member Notification

FILE 007

H08/0089/01

Scale: 1:1250

Housing and Planning Services Department

Council Offices, Priory Road, Spalding, Lincolnshire
PE11 2XE

PLEASE DO NOT COPY THIS PLAN

This map is reproduced from Ordnance Survey material with permission of Ordnance Survey on behalf of Her Majesty's Stationery Office (c) Crown copyright. Unauthorised reproduction infringes Crown copyright and may lead to prosecution or civil proceedings. South Holland District Council LA079413 2001

