

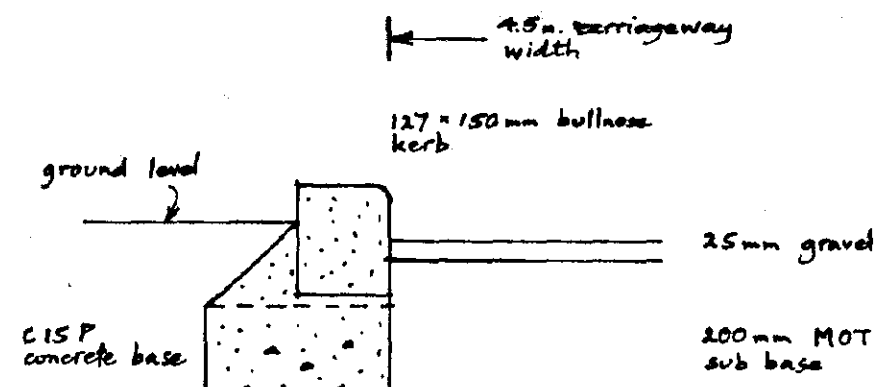
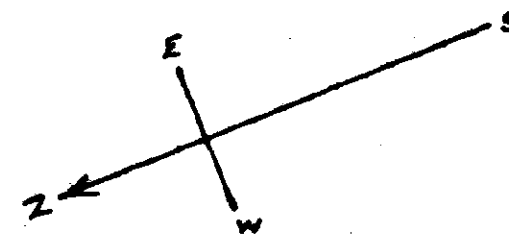


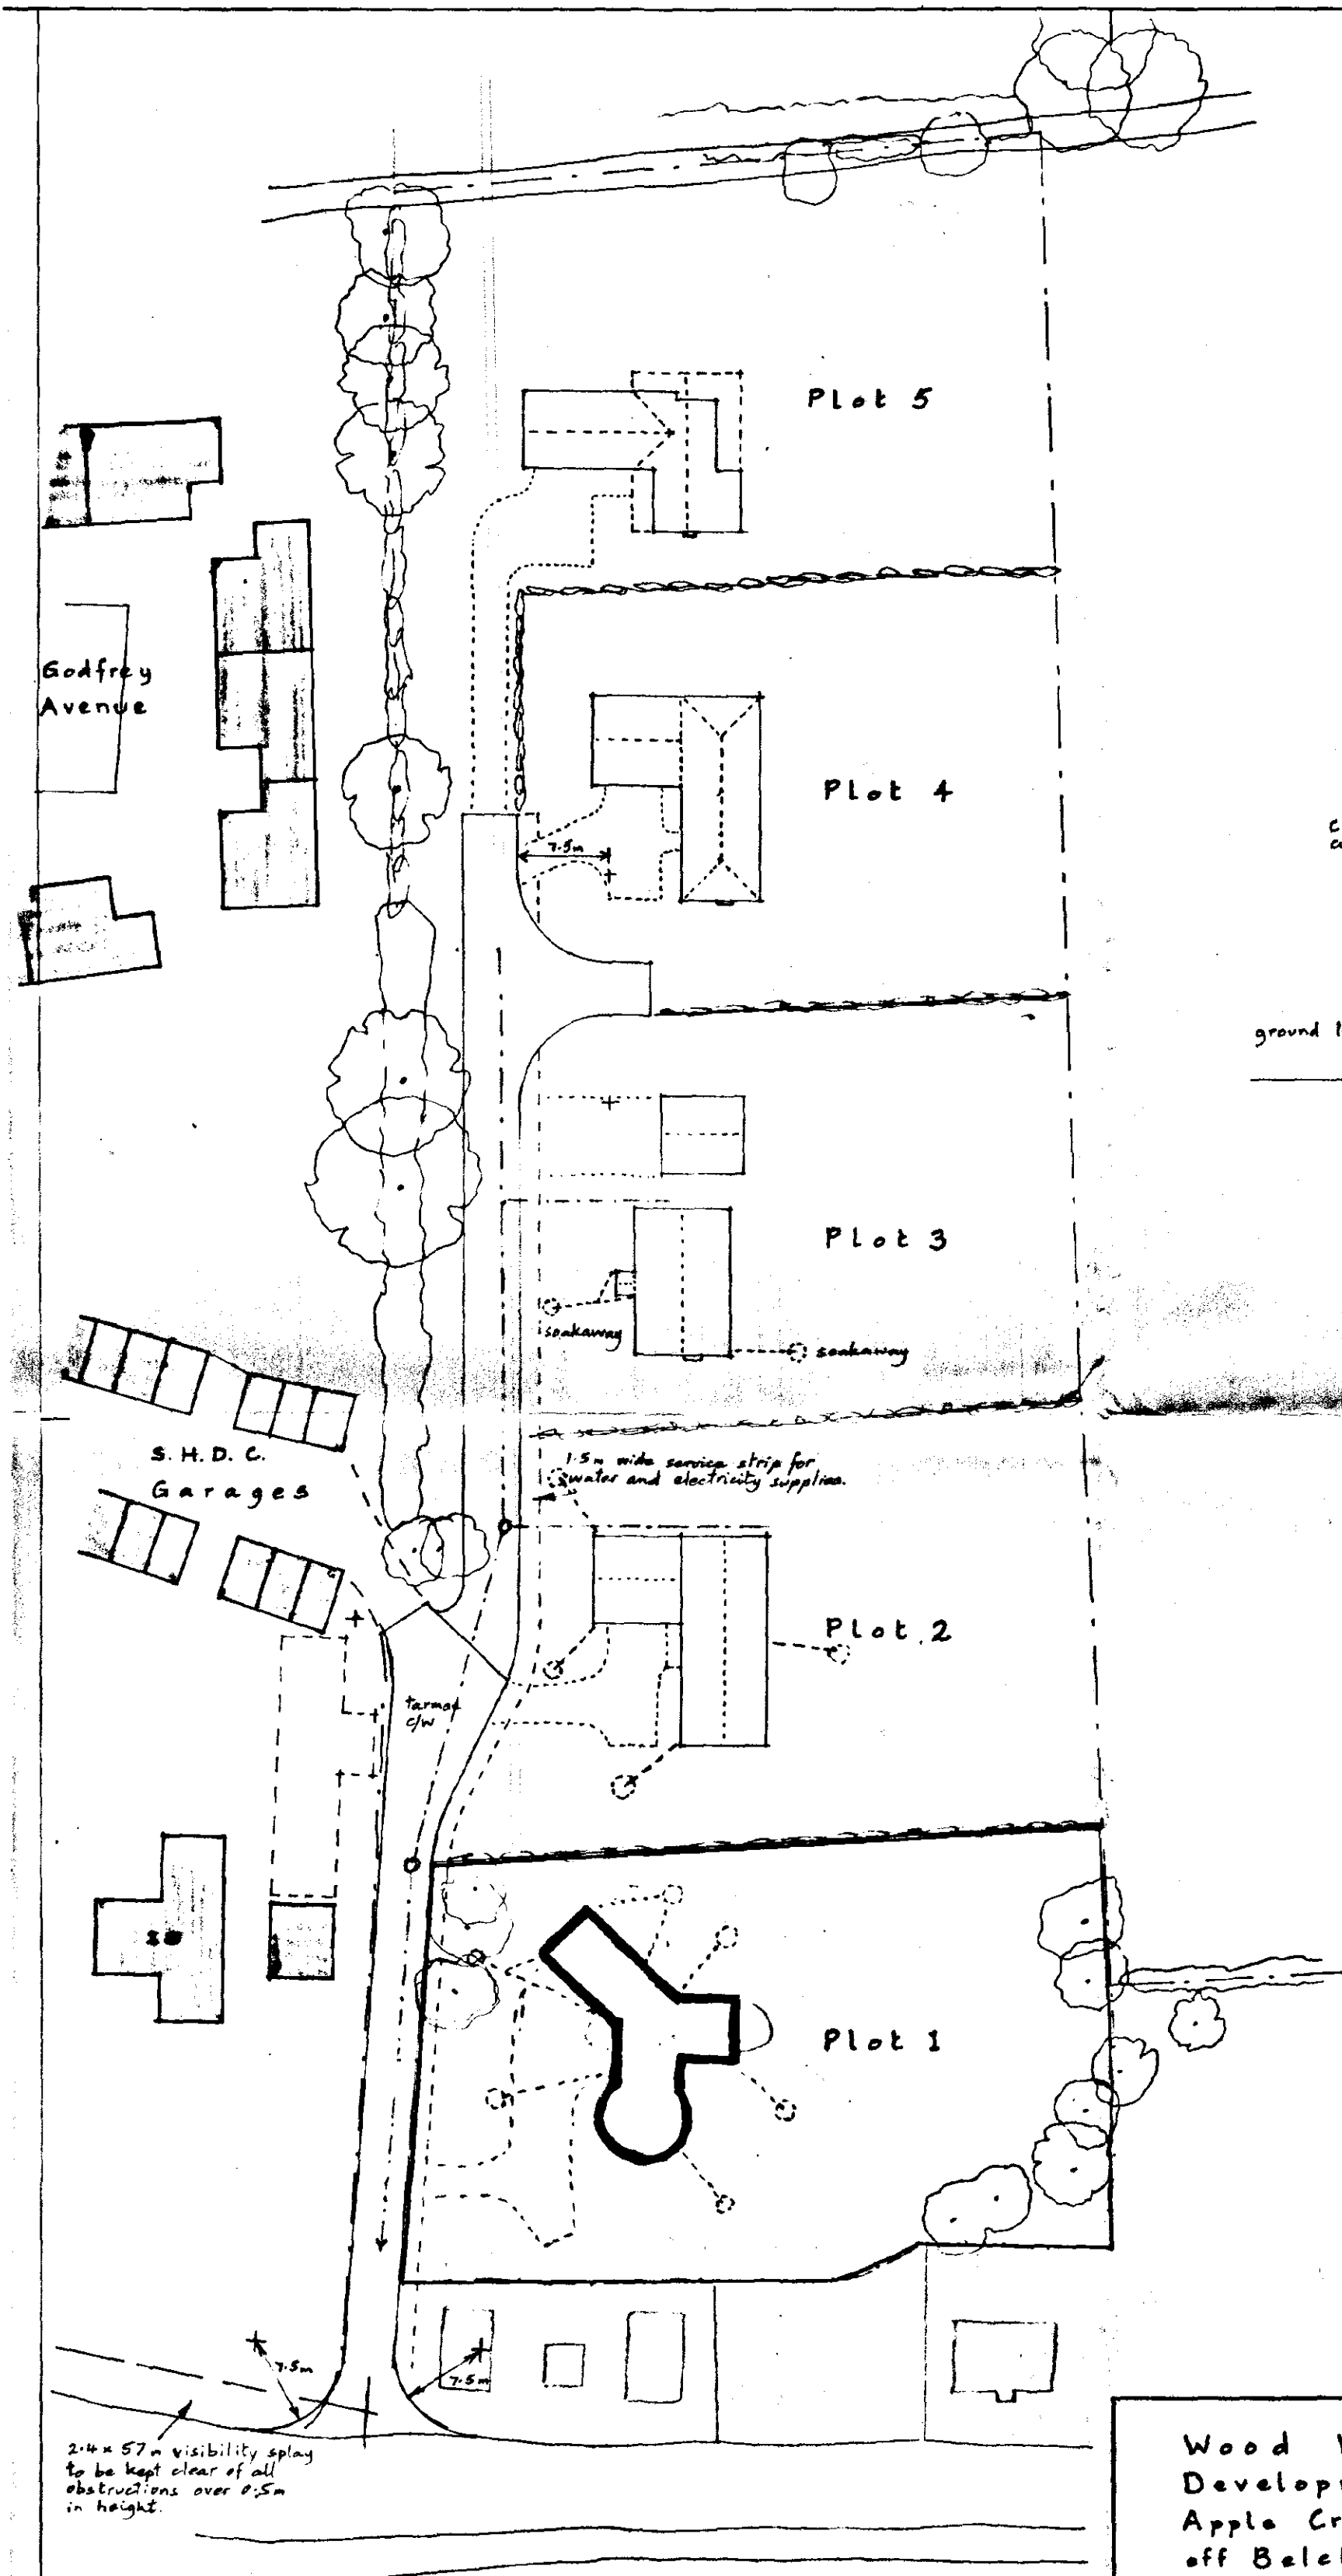

Section - Gravelled Carriageway

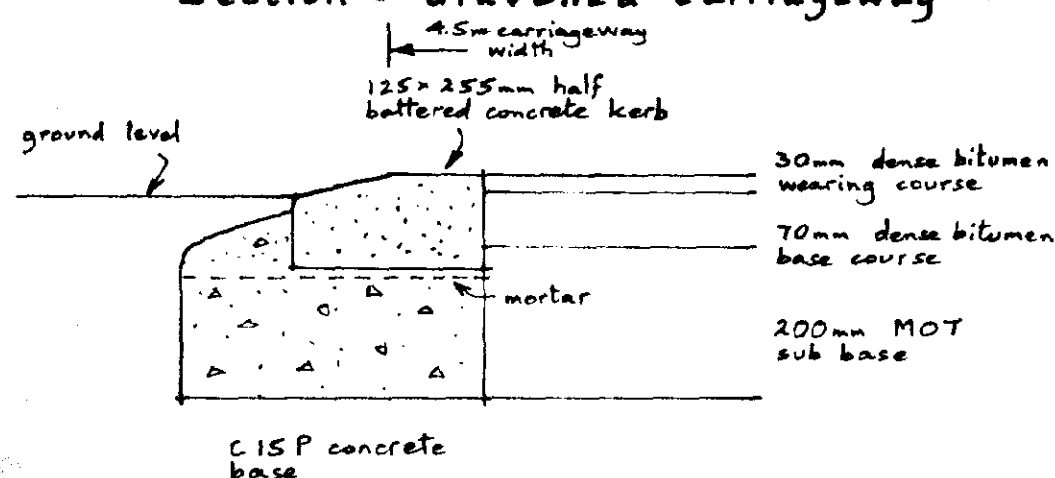


Section - Tarmac Carriageway

Note -

Existing trees and hedges, bushes, etc. round periphery of site to be retained.

SOUTH HOLLAND DO
HOUSING & PLANNING
24 APR 2001



APPROVED PLAN

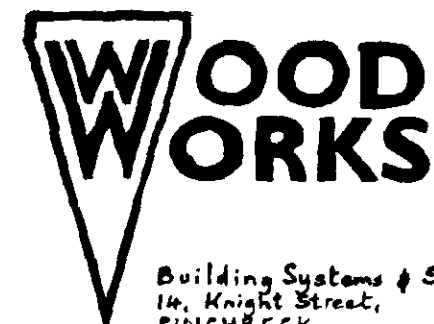

Building Systems & Services
14, Knight Street,
PINCHBECK,
Spalding, Lincs. PE11 3RB.
Tel: 01775-768 372

Wood Works -
Development at
Apple Crumble Court,
off Belchmire Lane, GOSBERTON

Written dimensions to be used in preference to scaled, and all measurements to be verified by checking on site.	Scale 1:500 1:10	 A. ROFFE BUILDING DESIGN & PLANS 1, Green Lane, SPALDING, Lincs. PE11 2YB Tel: 01775-723 680 ©
Local Authority Ref. Planning	Drawing No. 201113A	
Building Regulations	Date Nov. 2000	

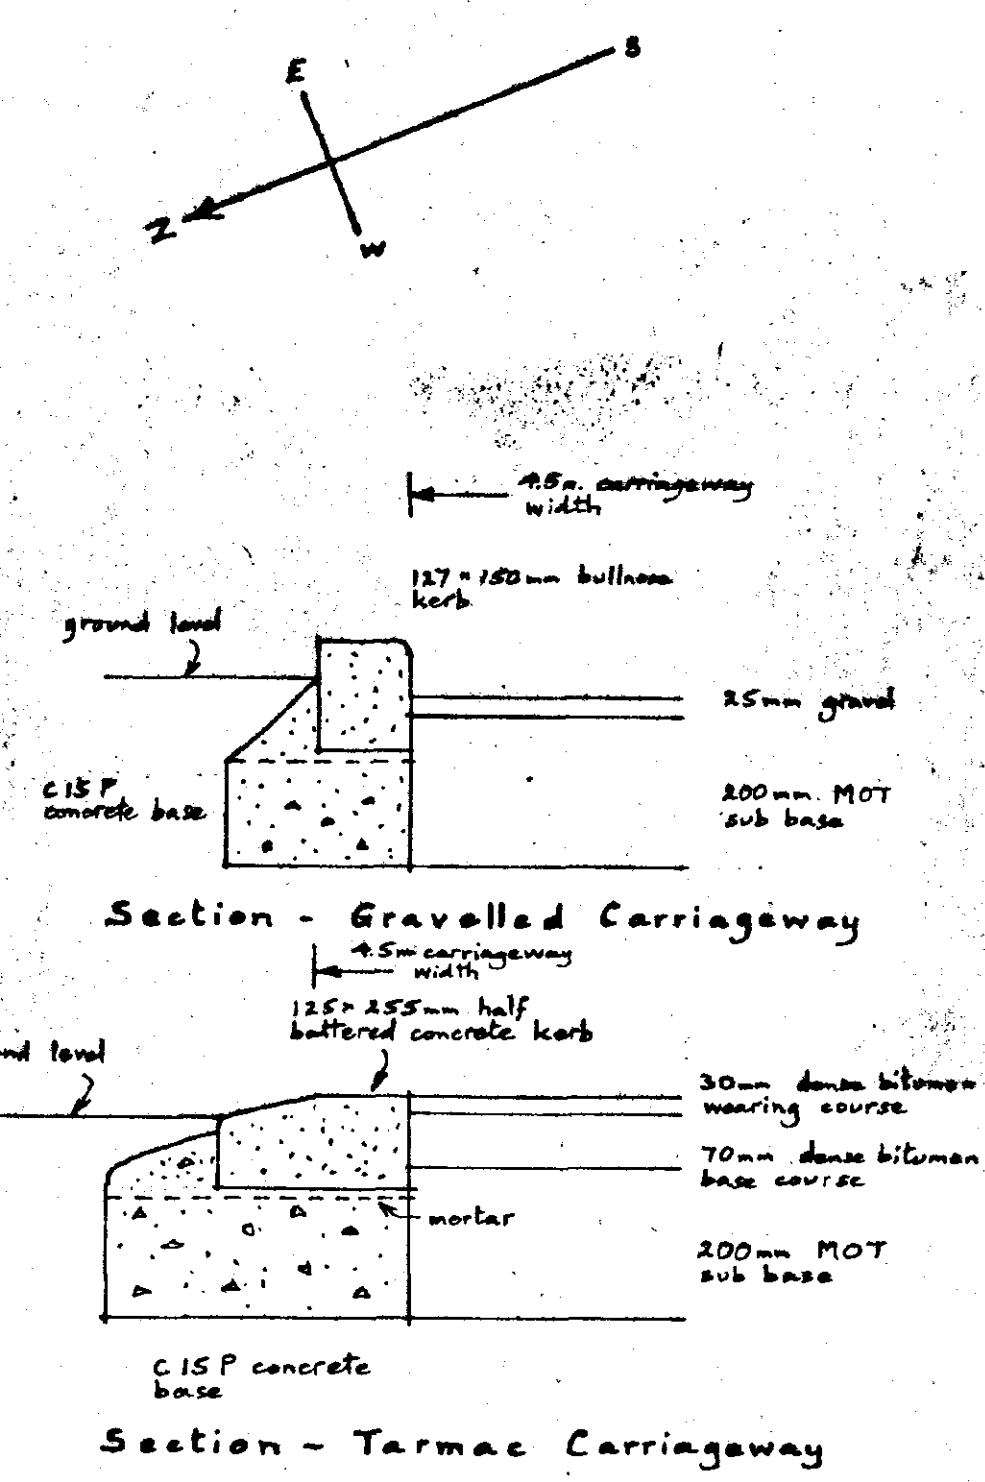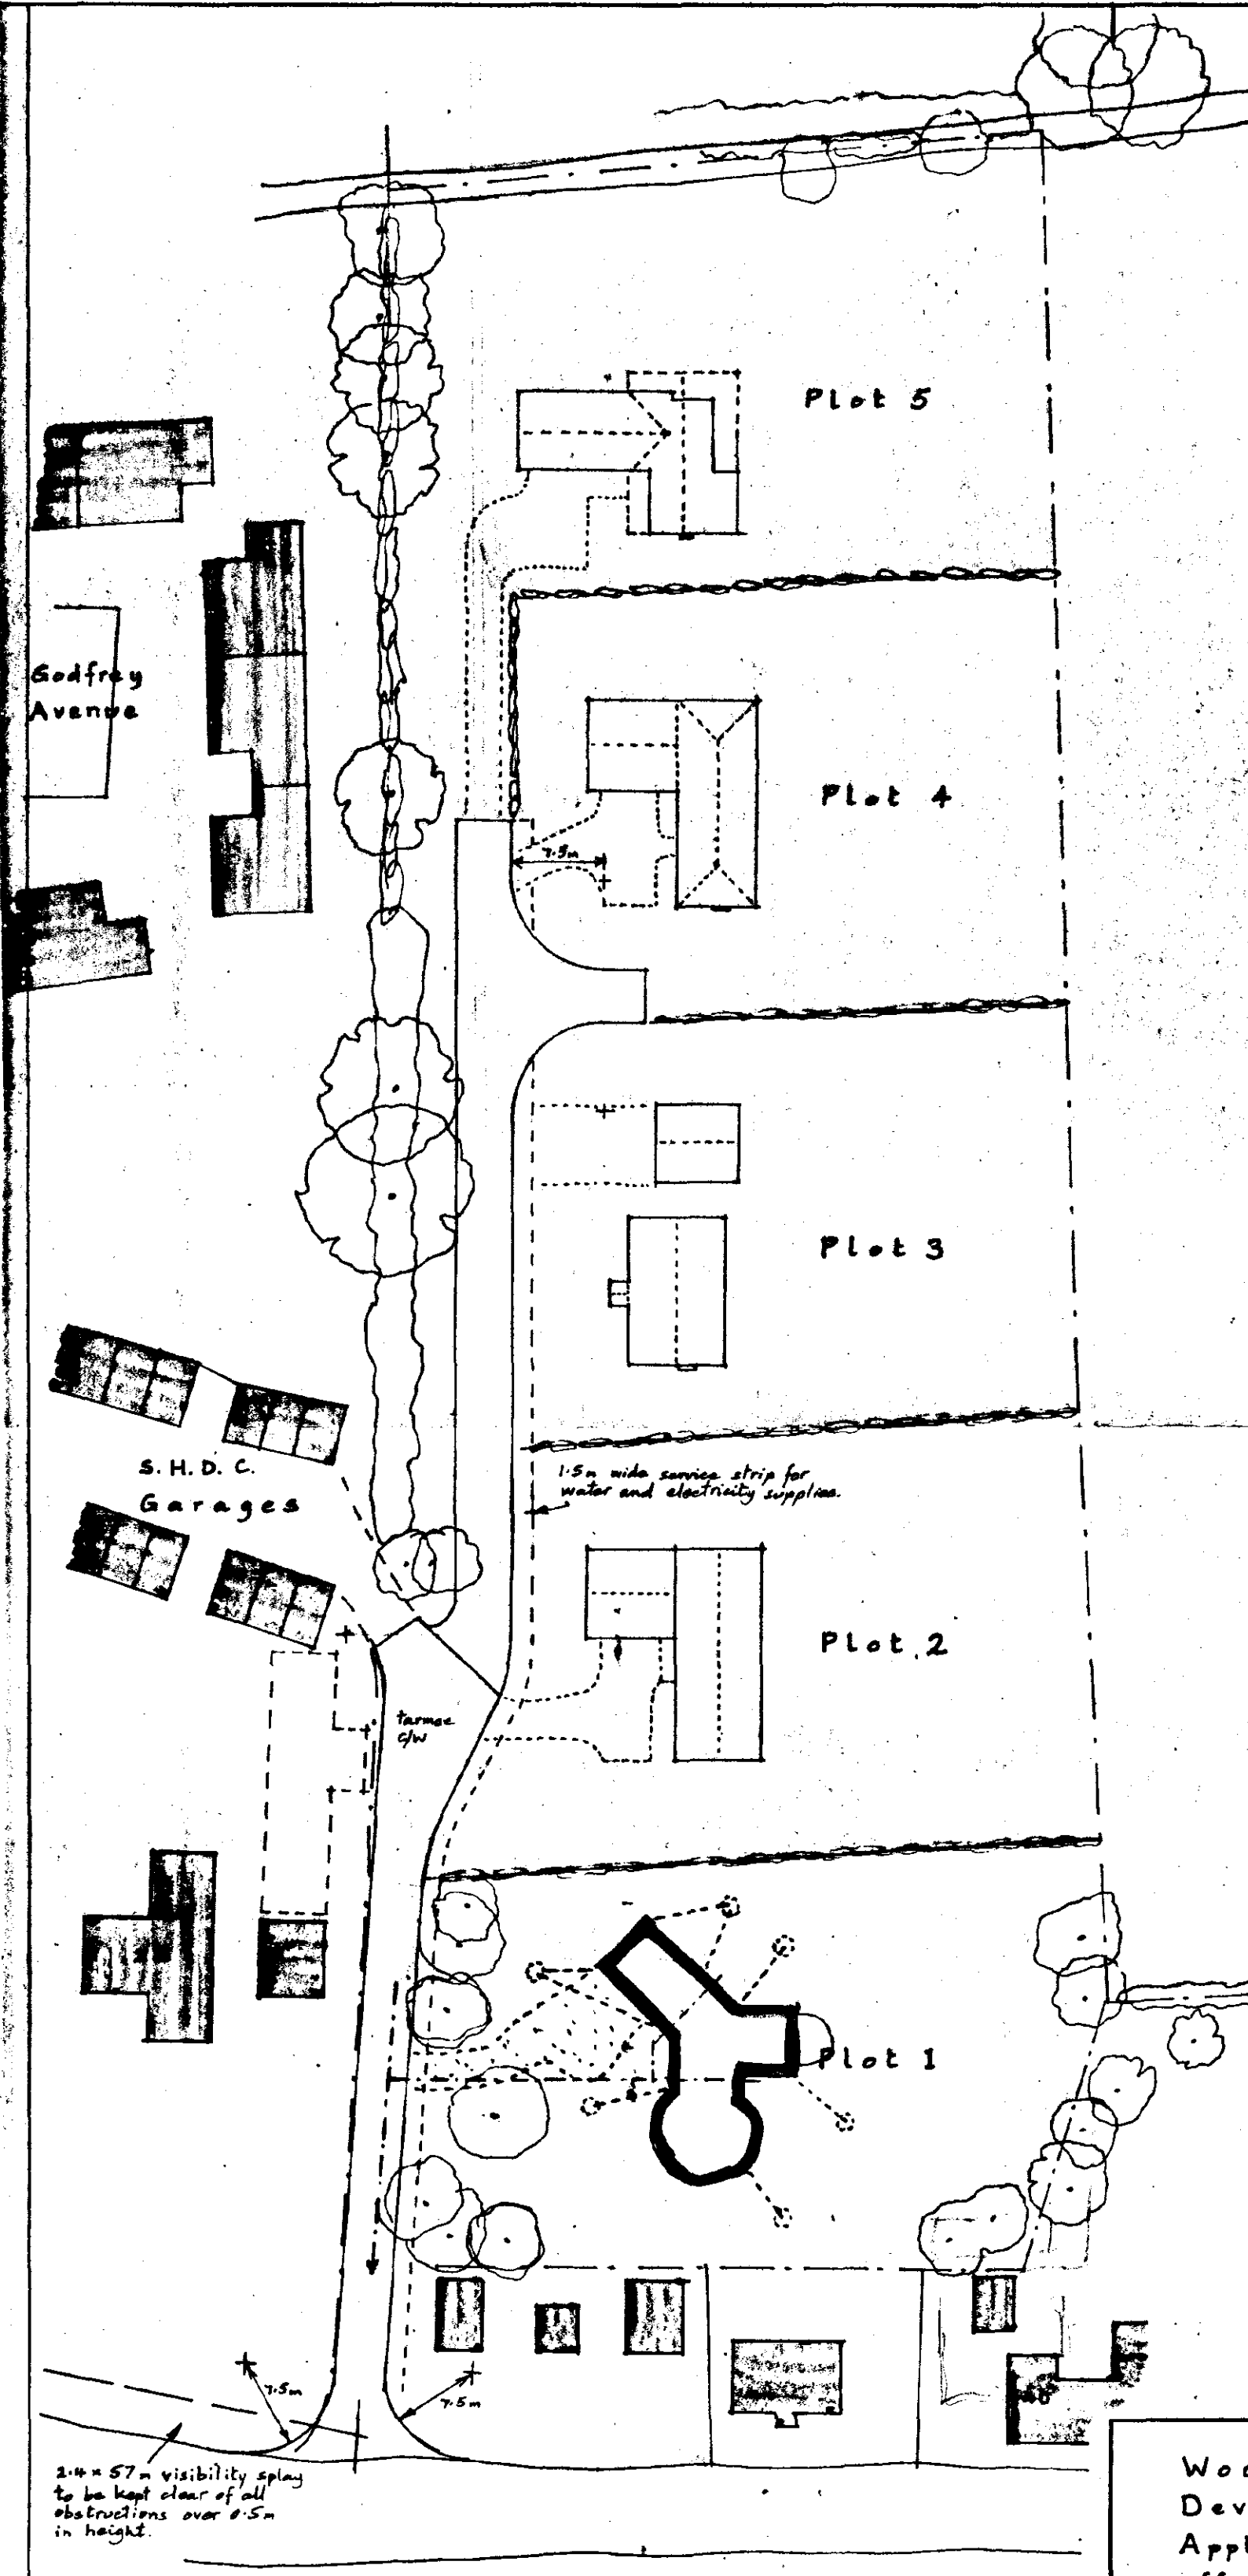

Note -
Existing trees and hedges, bushes, etc. round periphery of site to be retained.




SOUTH HOLLAND DC
HOUSING & PLANNING
25 JAN 2001
Ref: 0089/01

WOODWORKS
Building Systems & Services
14, Knight Street,
PINCHBECK,
Spalding, Lincs. PE11 3RB.
Tel: 01775-768372


Wood Works -
Development at
Apple Crumble Court,
off Belchmire Lane, GOSBERTON

Written dimensions to be used in preference to scaled, and all measurements to be verified by checking on site.	Scale 1:500 1:10
Local Authority Ref. Planning	Drawing No. 201113
Building Regulations	Date Nov. 2000

A. ROFFE
BUILDING DESIGN & PLANS
1, Green Lane,
SPALDING, Lincs. PE11 2YB
Tel: 01775-723 680 ©

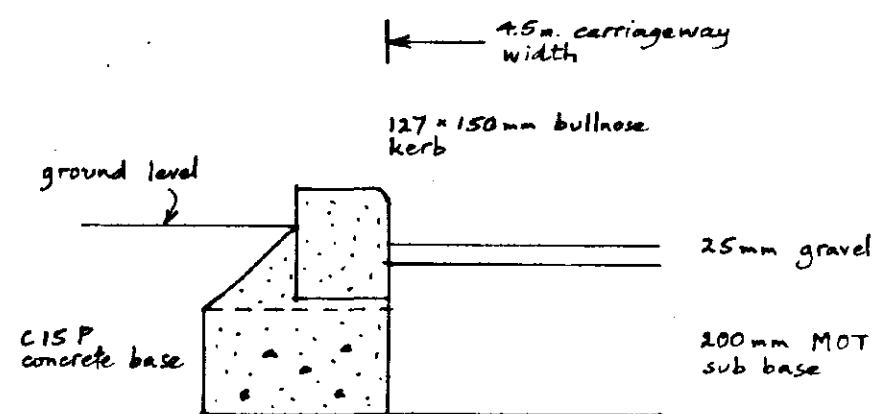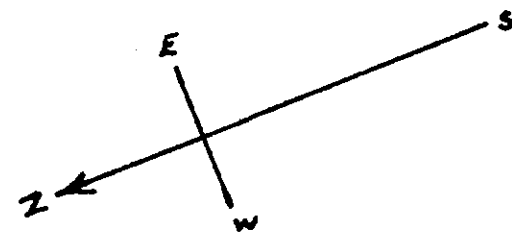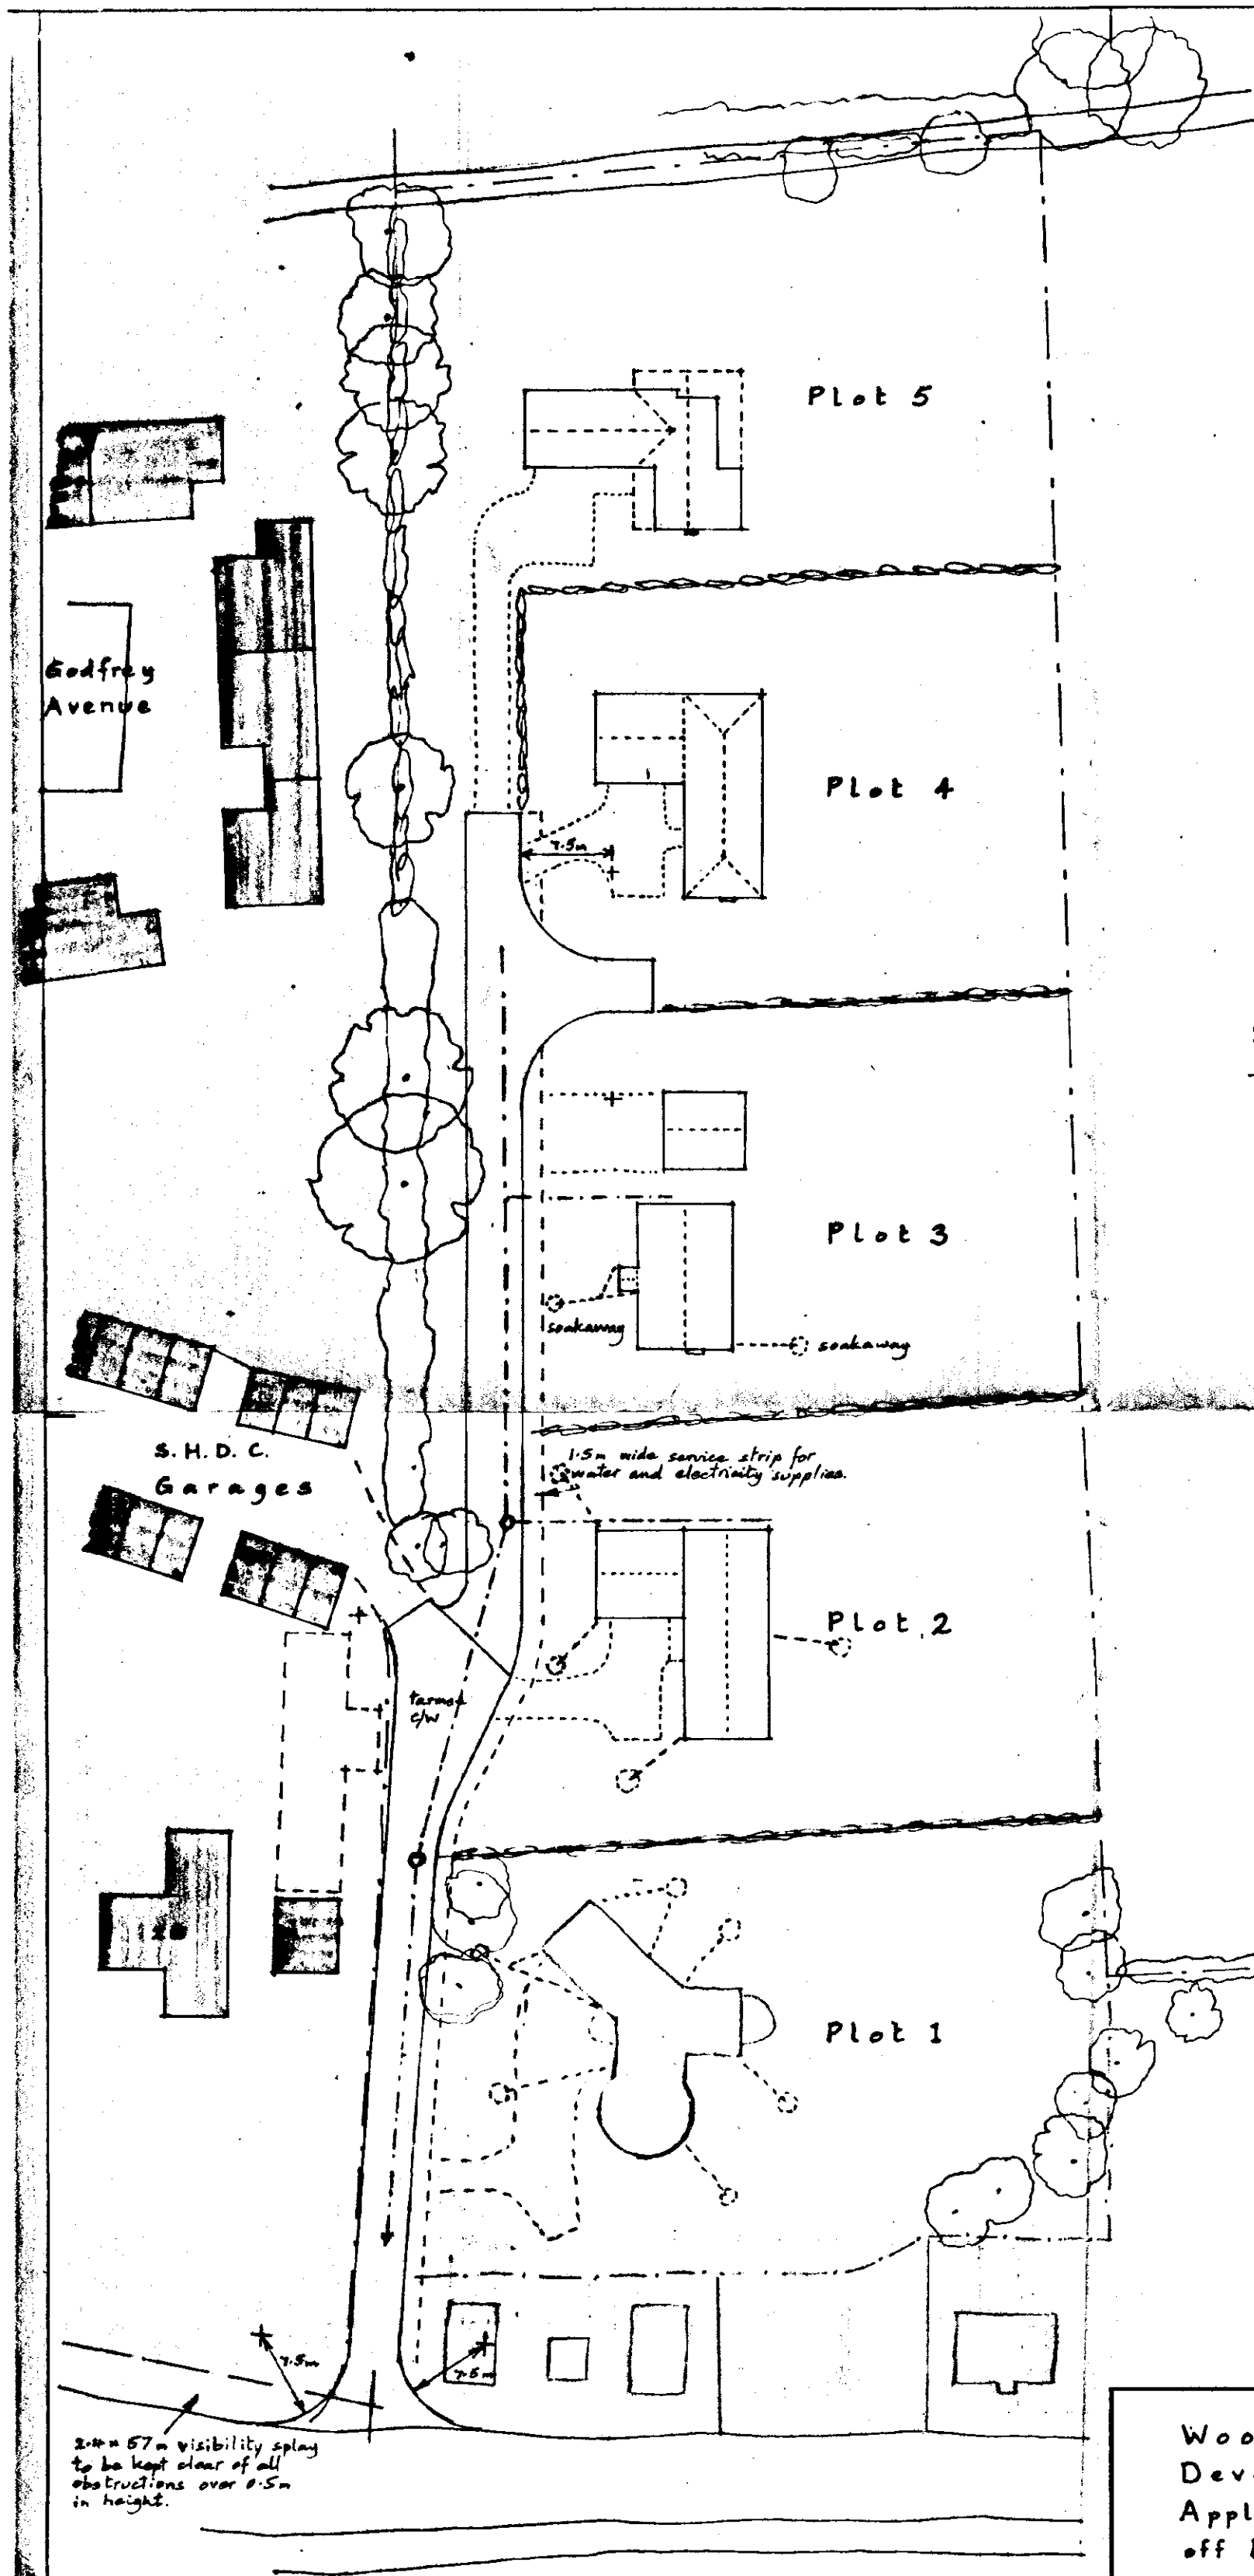

Section - Gravelled Carriageway

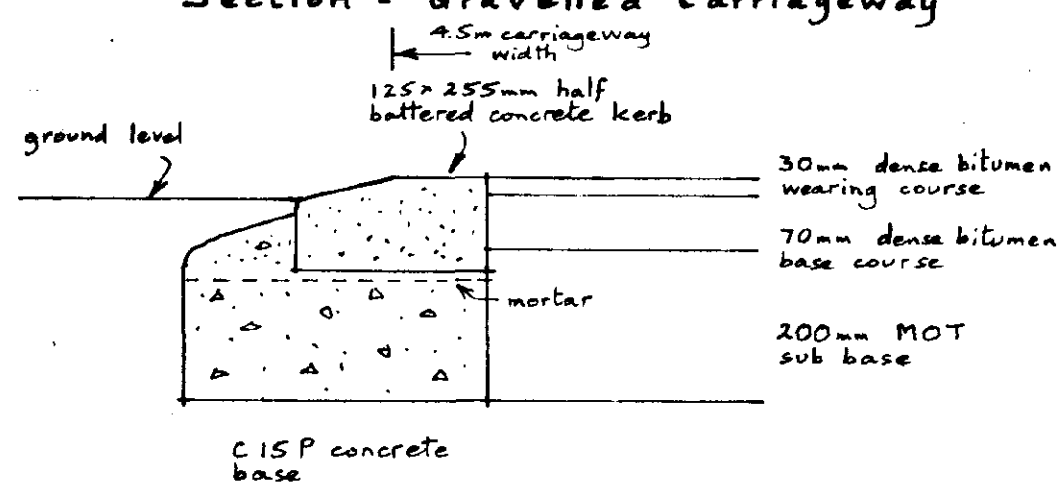


Section - Tarmac Carriageway

Note -

Existing trees and hedges, bushes, etc. round periphery of site to be retained.

SOUTH HOLLAND DC
HOUSING & PLANNING
23 MAR 2001

Ref.

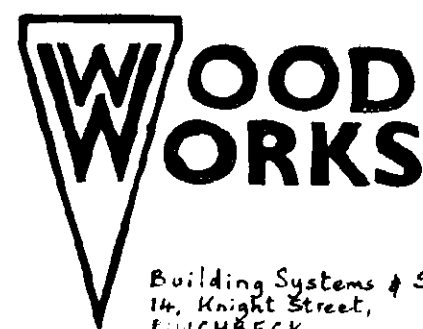

Building Systems & Services
14, Knight Street,
FITCHBECK,
Spalding, Lincs. PE11 3RB.
Tel: 01775-768372

Wood Works -
Development at
Apple Crumble Court,
off Belchmire Lane, GOSBERTON

Written dimensions to be used
in preference to scaled, and all
measurements to be verified
by checking on site.

Local Authority Ref.
Planning

Building Regulations




Scale
1:500 1:10

Drawing No.
201113A


Date
Nov. 2000

A. ROFFE

BUILDING DESIGN & PLANS
1, Green Lane,
SPALDING, Lincs. PE11 2YB
Tel: 01775-723 680 ©

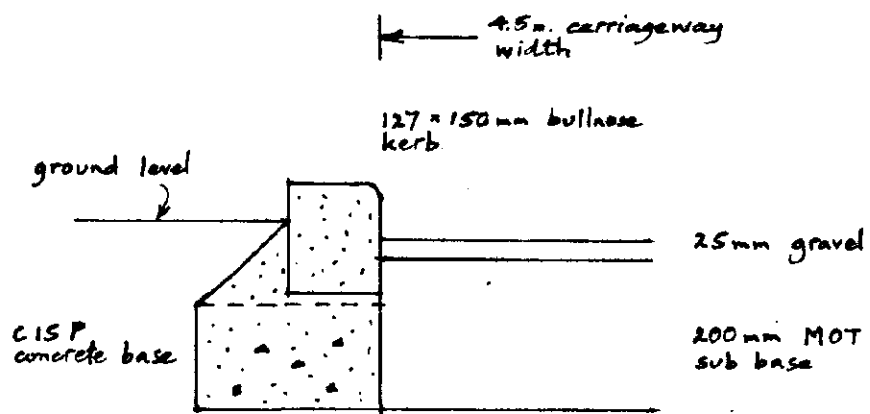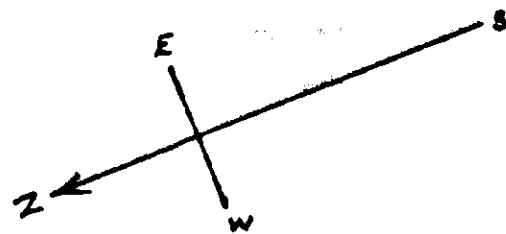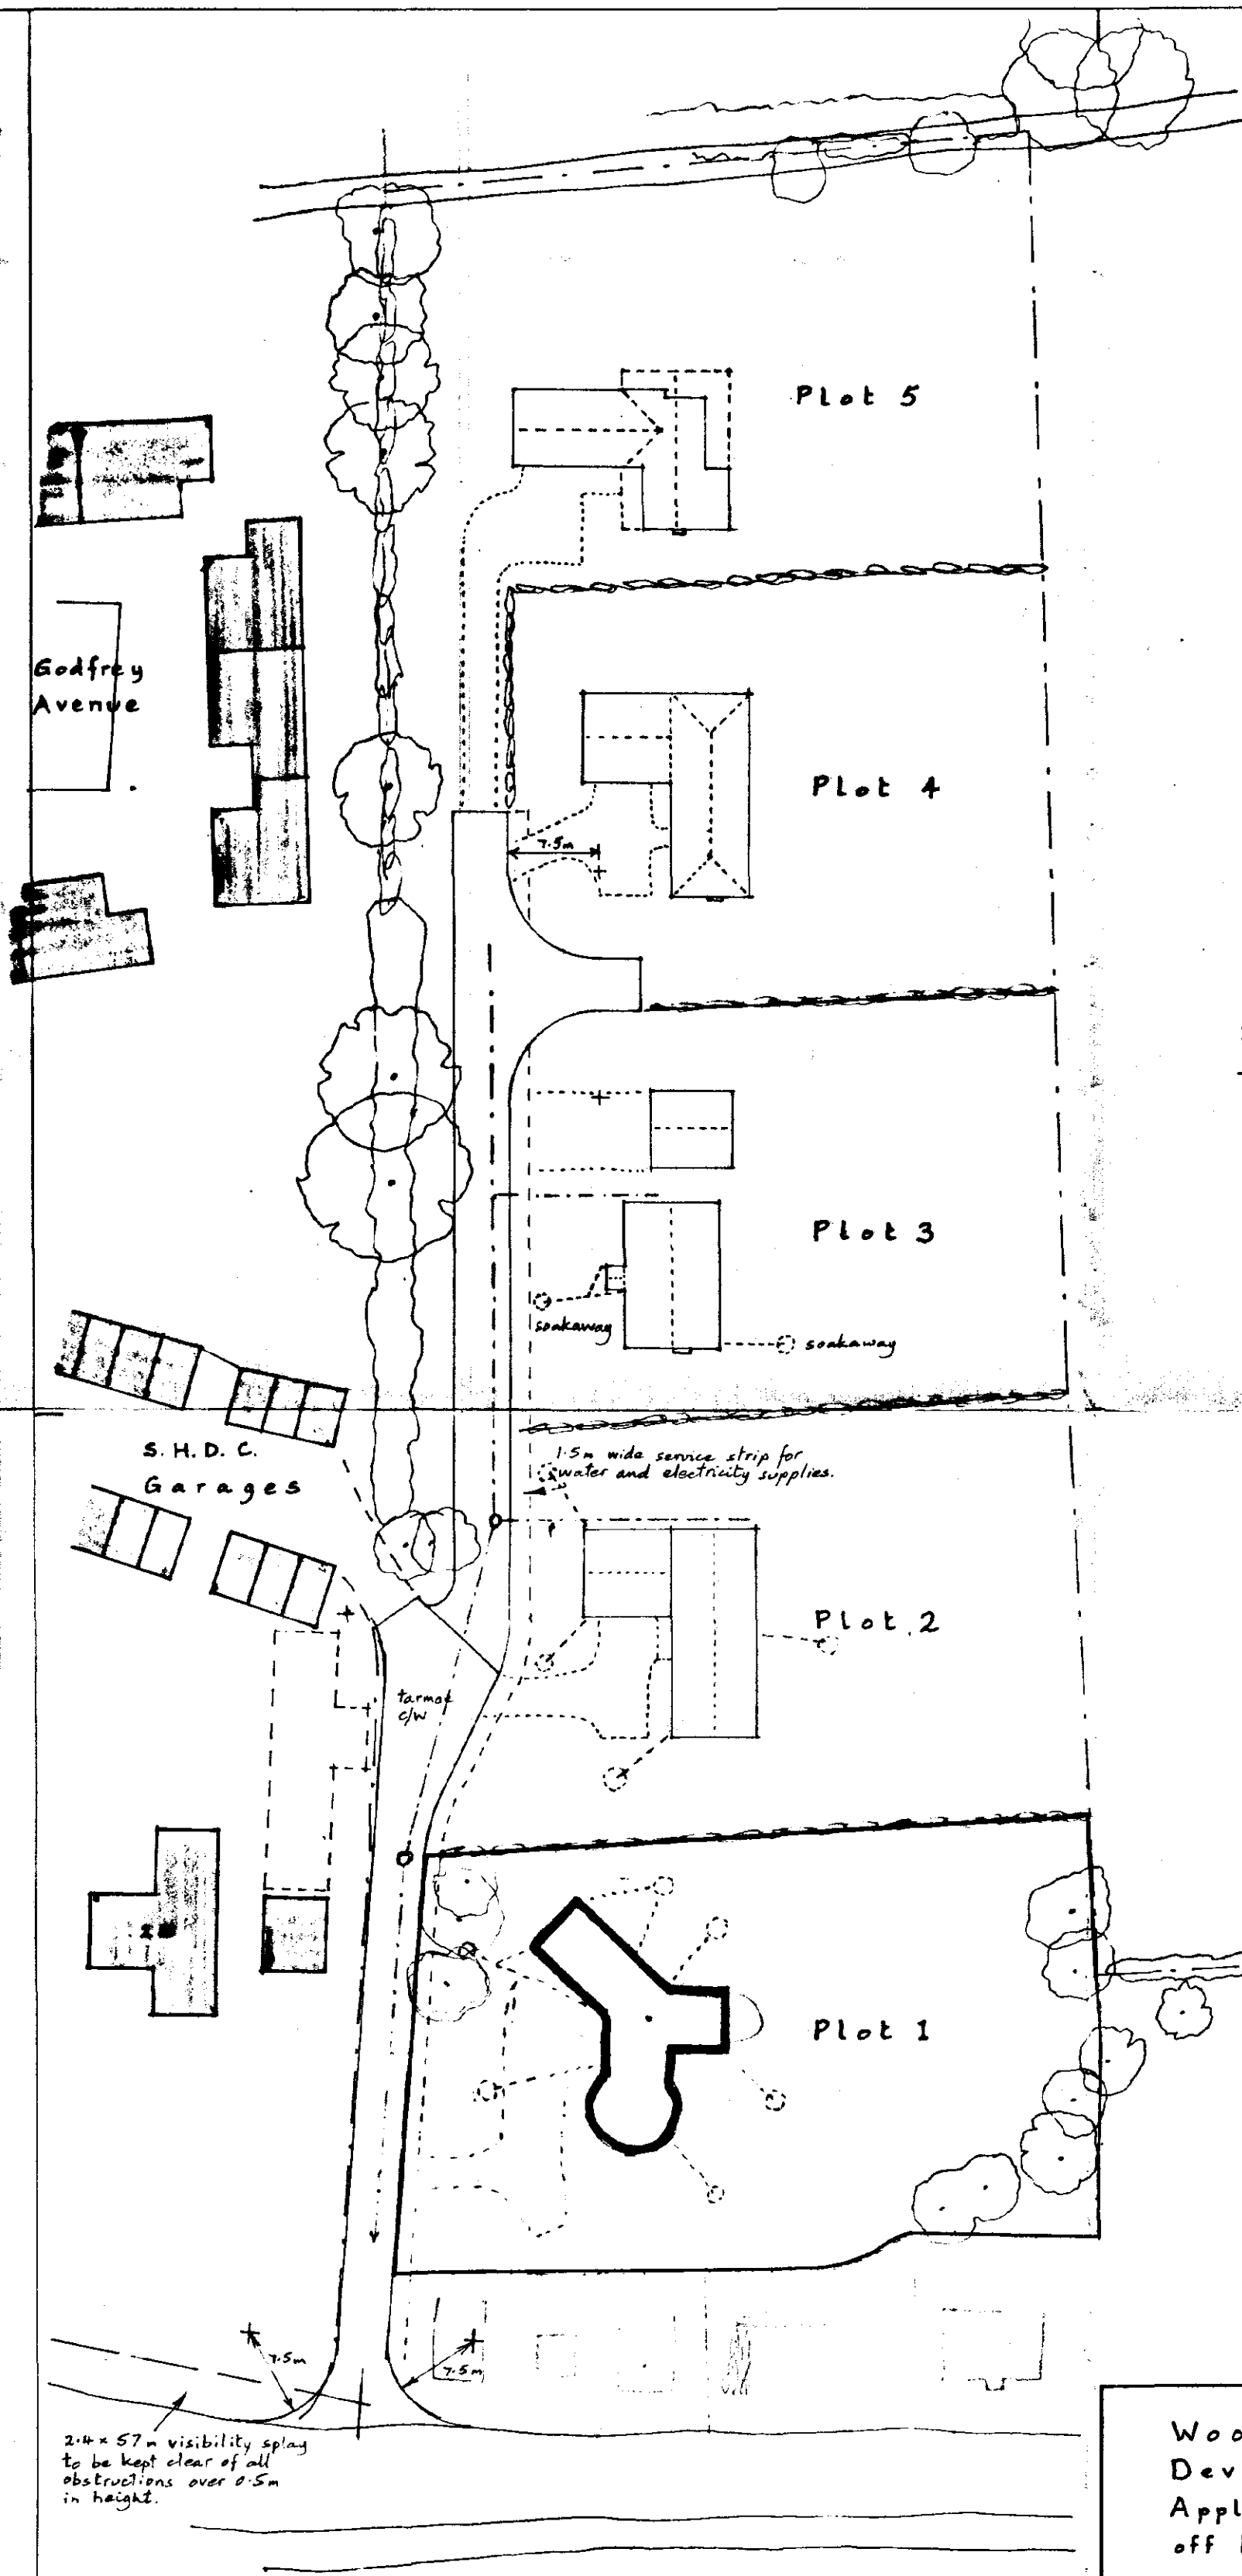


Section - Gravelled Carriageway

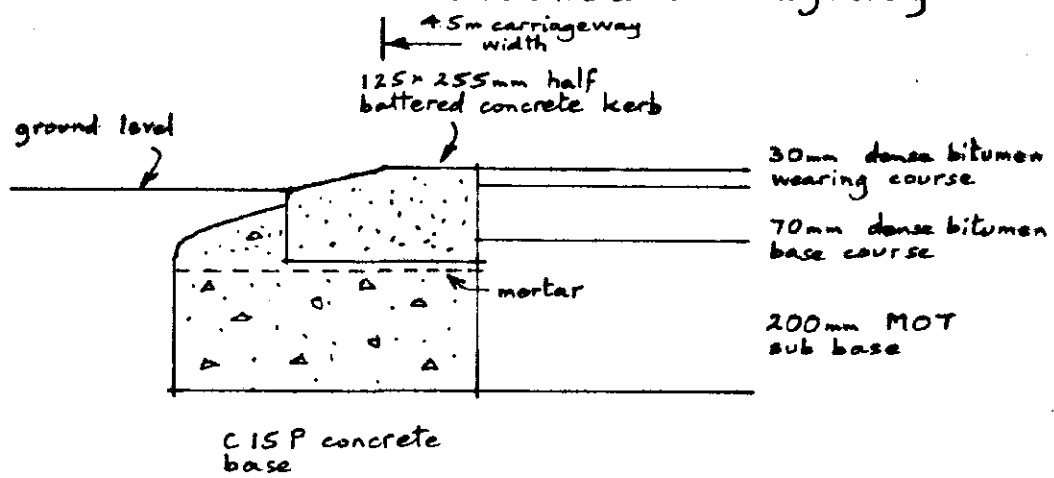

Section - Tarmac Carriageway

Note -

Existing trees and hedges, bushes, etc. round periphery of site to be retained.

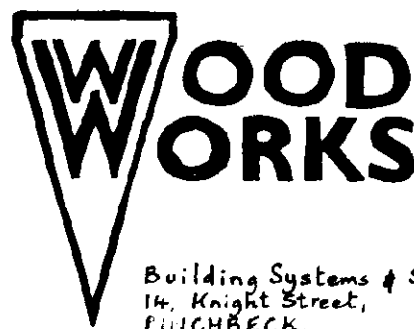

Building Systems & Services
14, Knight Street,
FITCHBECK,
SPALDING, Lincs. PE11 3RB.
Tel: 01775-768 372

Wood Works -
Development at
Apple Crumble Court,
off Belchmire Lane, GOSBERTON

Written dimensions to be used
in preference to scaled, and all
measurements to be verified
by checking on site.

Local Authority Ref.
Planning

Building Regulations

Scale
1:500 1:10




Drawing No.
201113 A

Date
Nov. 2000


A. ROFFE

BUILDING DESIGN & PLANS
1, Green Lane,
SPALDING, Lincs. PE11 2YB

Tel: 01775-723 680 ©

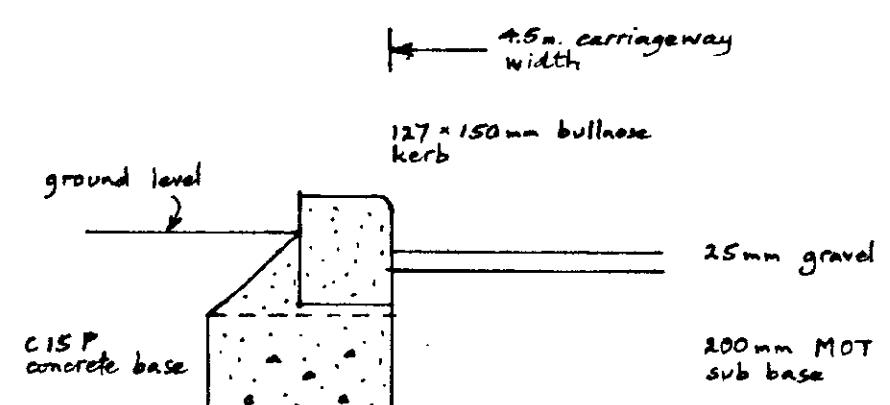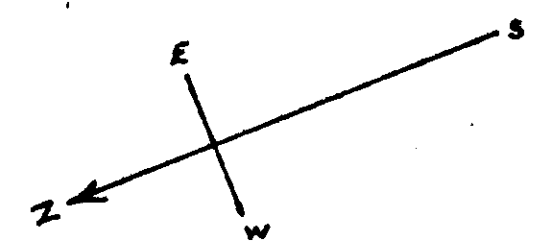
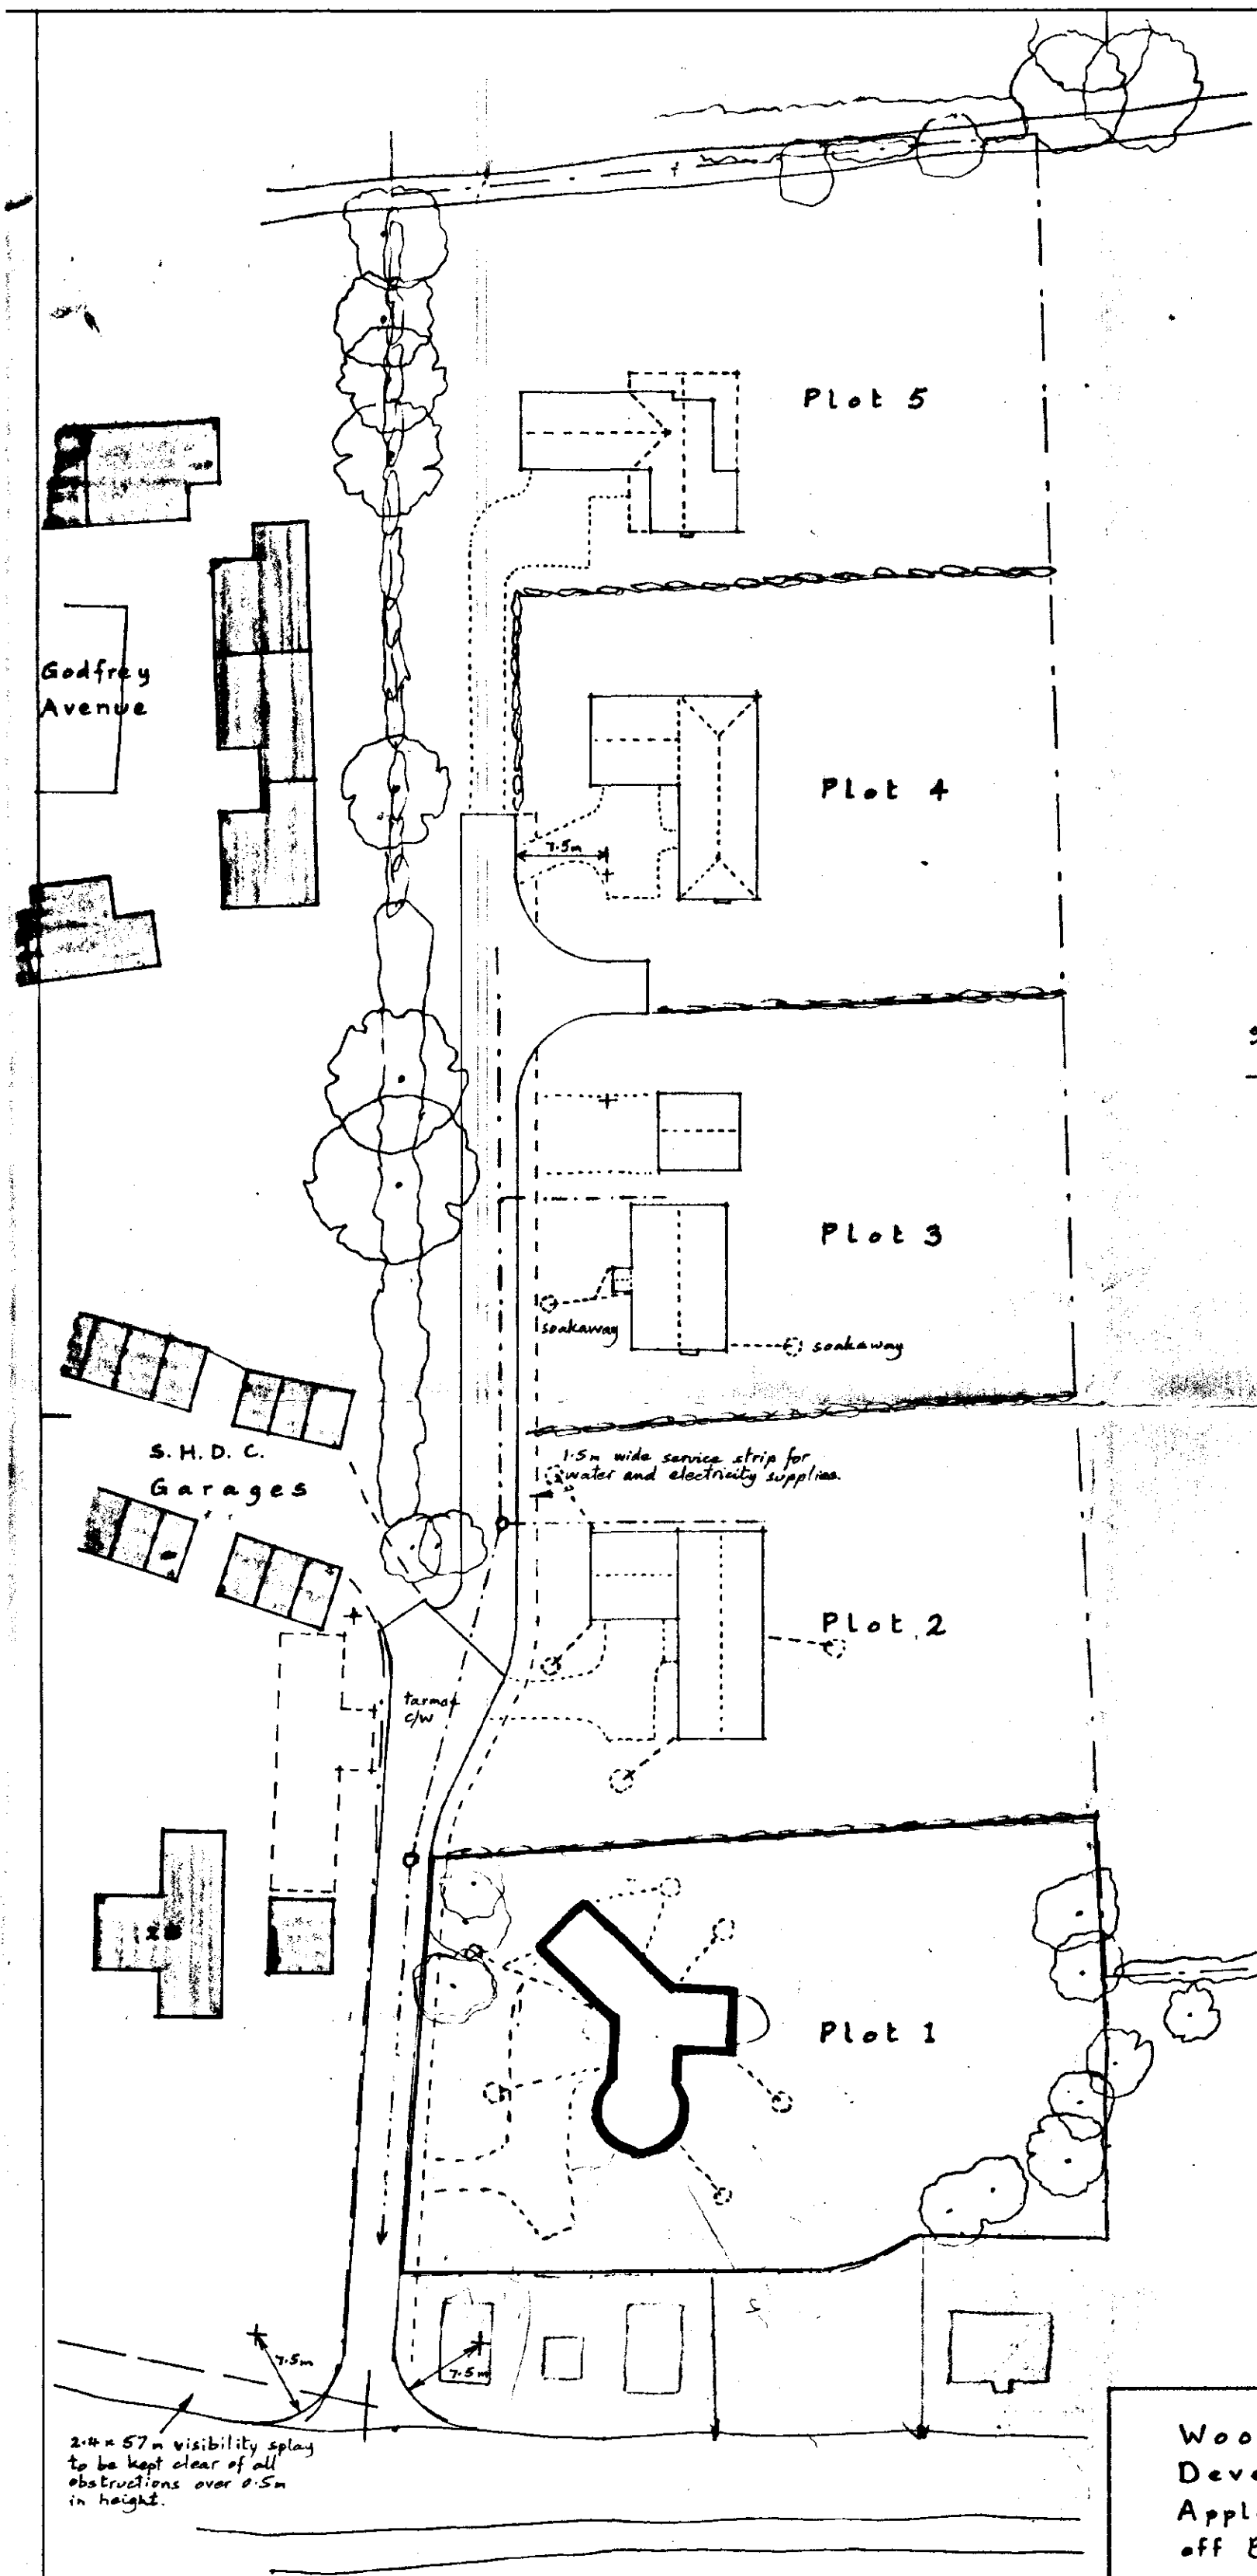


Section - Gravelled Carriageway

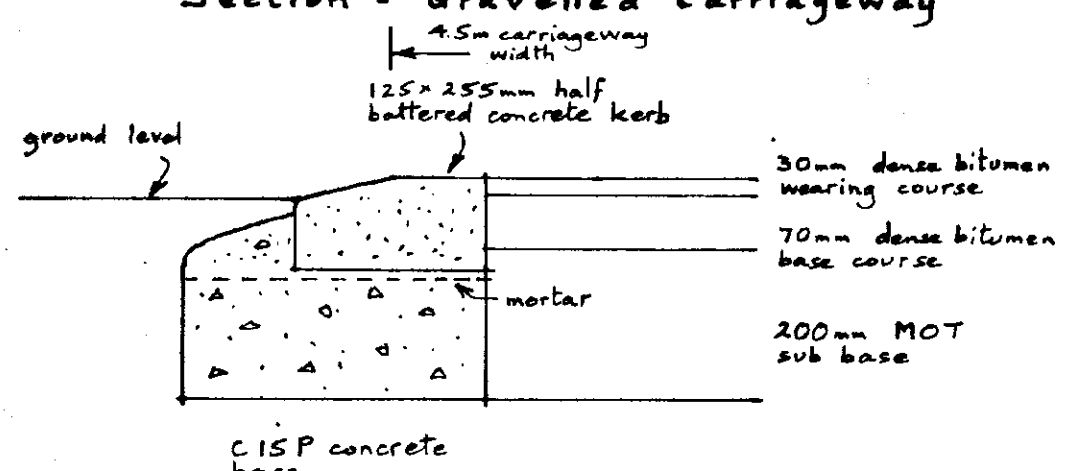

Section - Tarmac Carriageway


Note -
Existing trees and hedges, bushes, etc.
round periphery of site to be
retained.

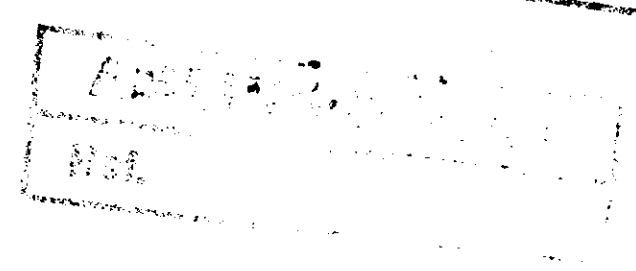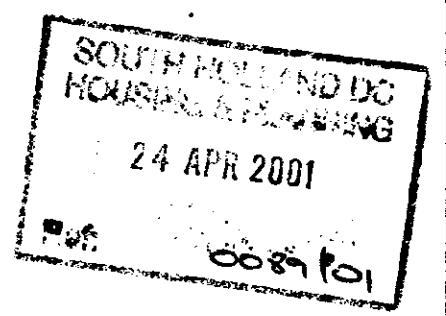


Building Systems & Services
14, Knight Street,
PINCHBECK,
Spalding, Lincs. PE11 3RB.
Tel: 01775-768372

Wood Works -
Development at
Apple Crumble Court,
off Belchmire Lane, GOSBERTON

Written dimensions to be used in preference to scaled, and all measurements to be verified by checking on site.	Scale 1:500 1:10	 A. ROFFE BUILDING DESIGN & PLANS 1, Green Lane, SPALDING, Lincs. PE11 2YB Tel: 01775-723 680 ©
Local Authority Ref. Planning	Drawing No. 201113 A	
Building Regulations	Date Nov. 2000	

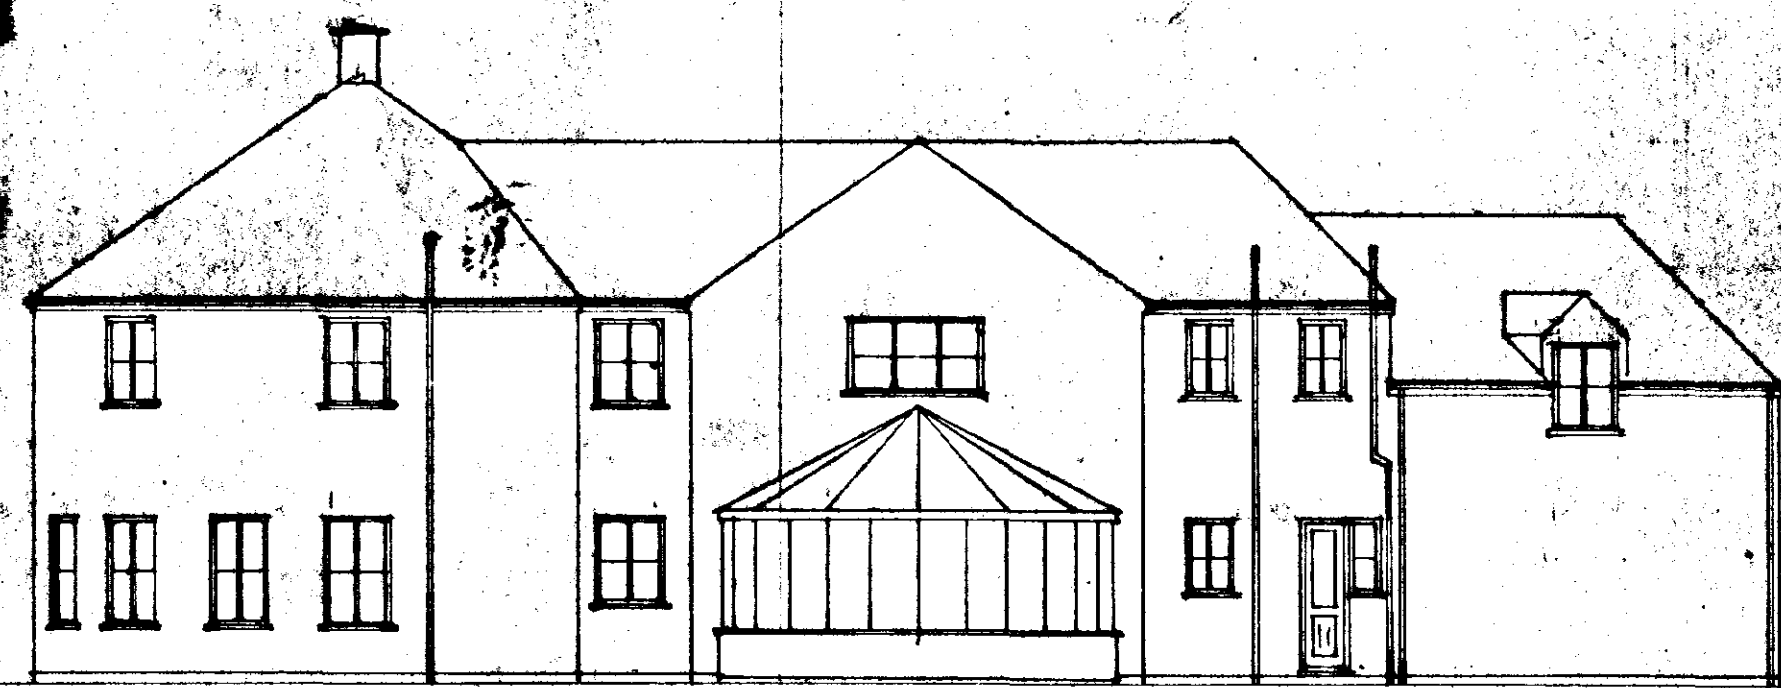


SOUTH

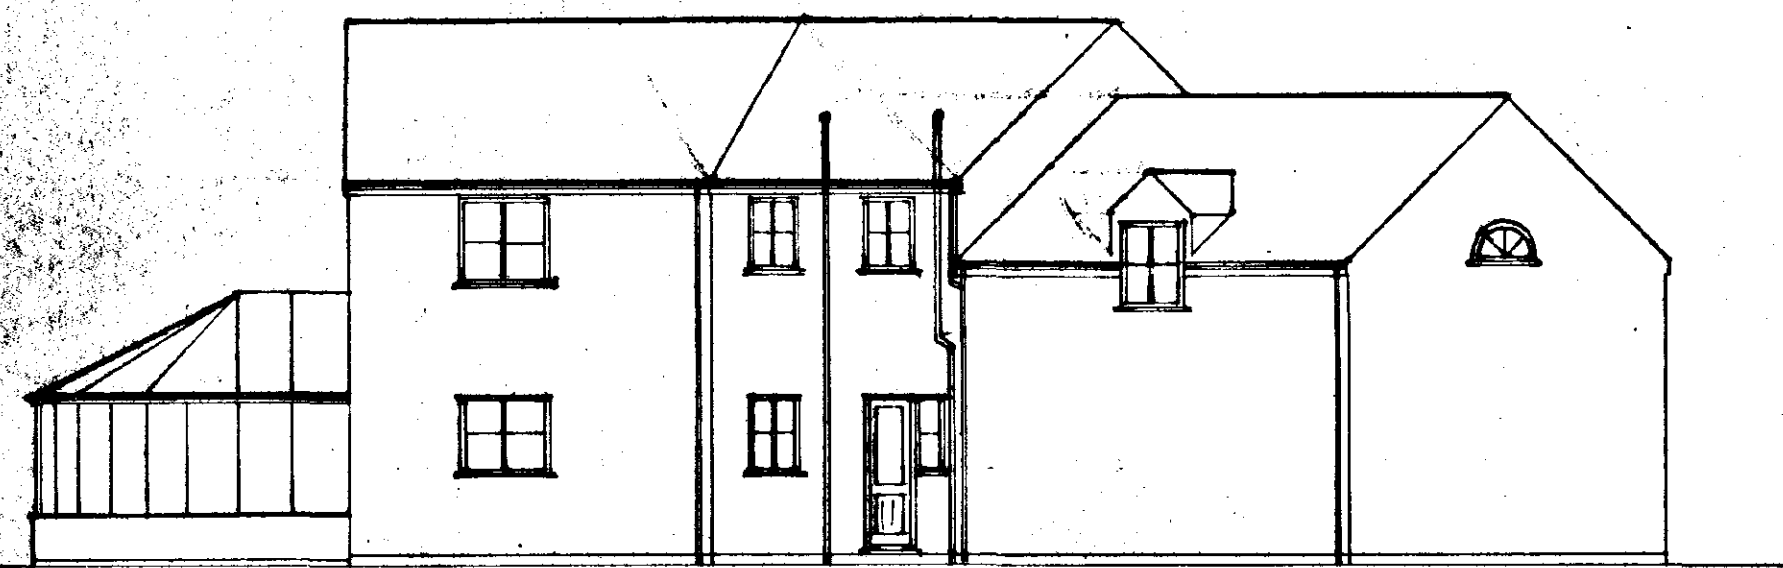

EAST



NORTH

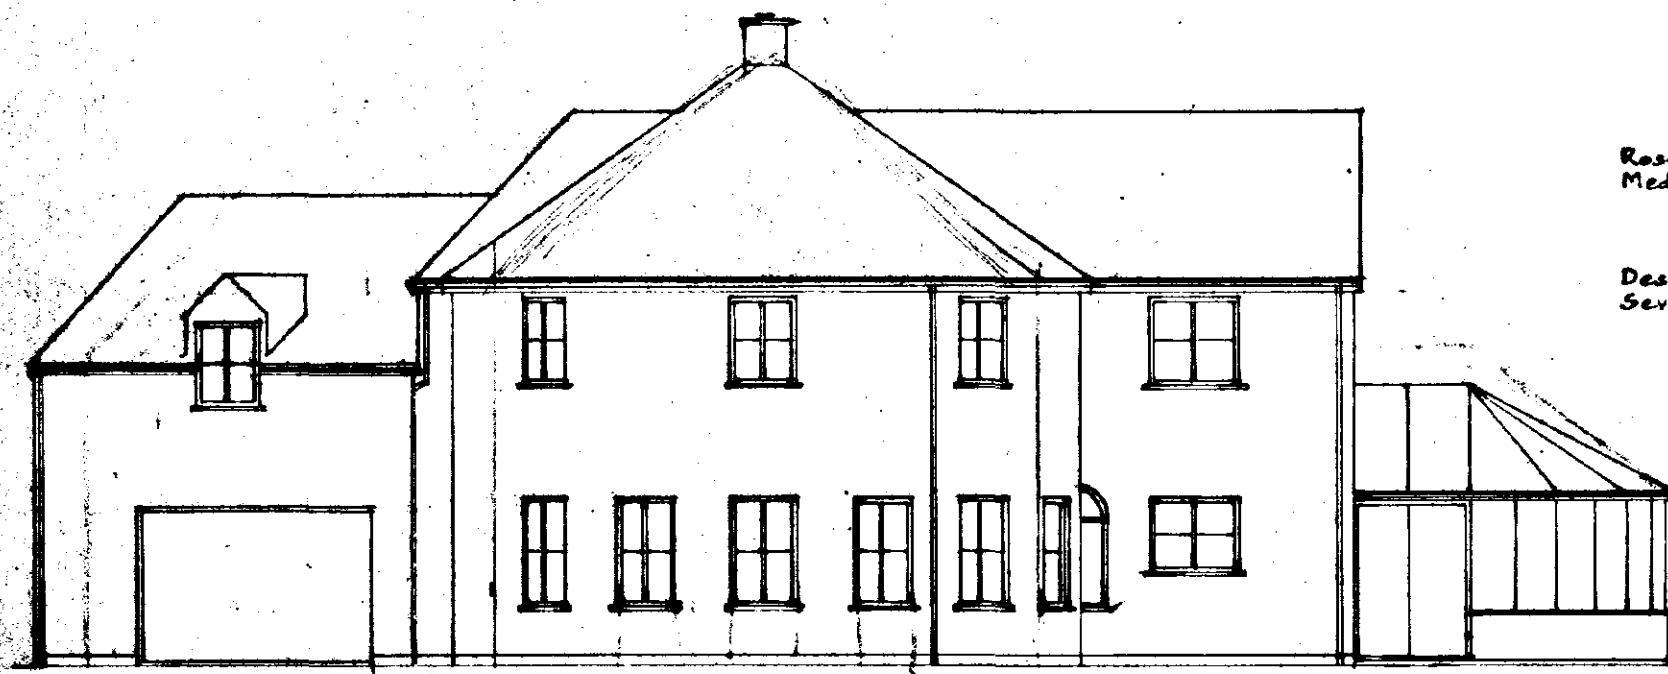


WEST


Rosemary plain tiles
Medium Antiqua

Double facing bricks
Seville Antiqua Fl

Natural stone to
circular structure.

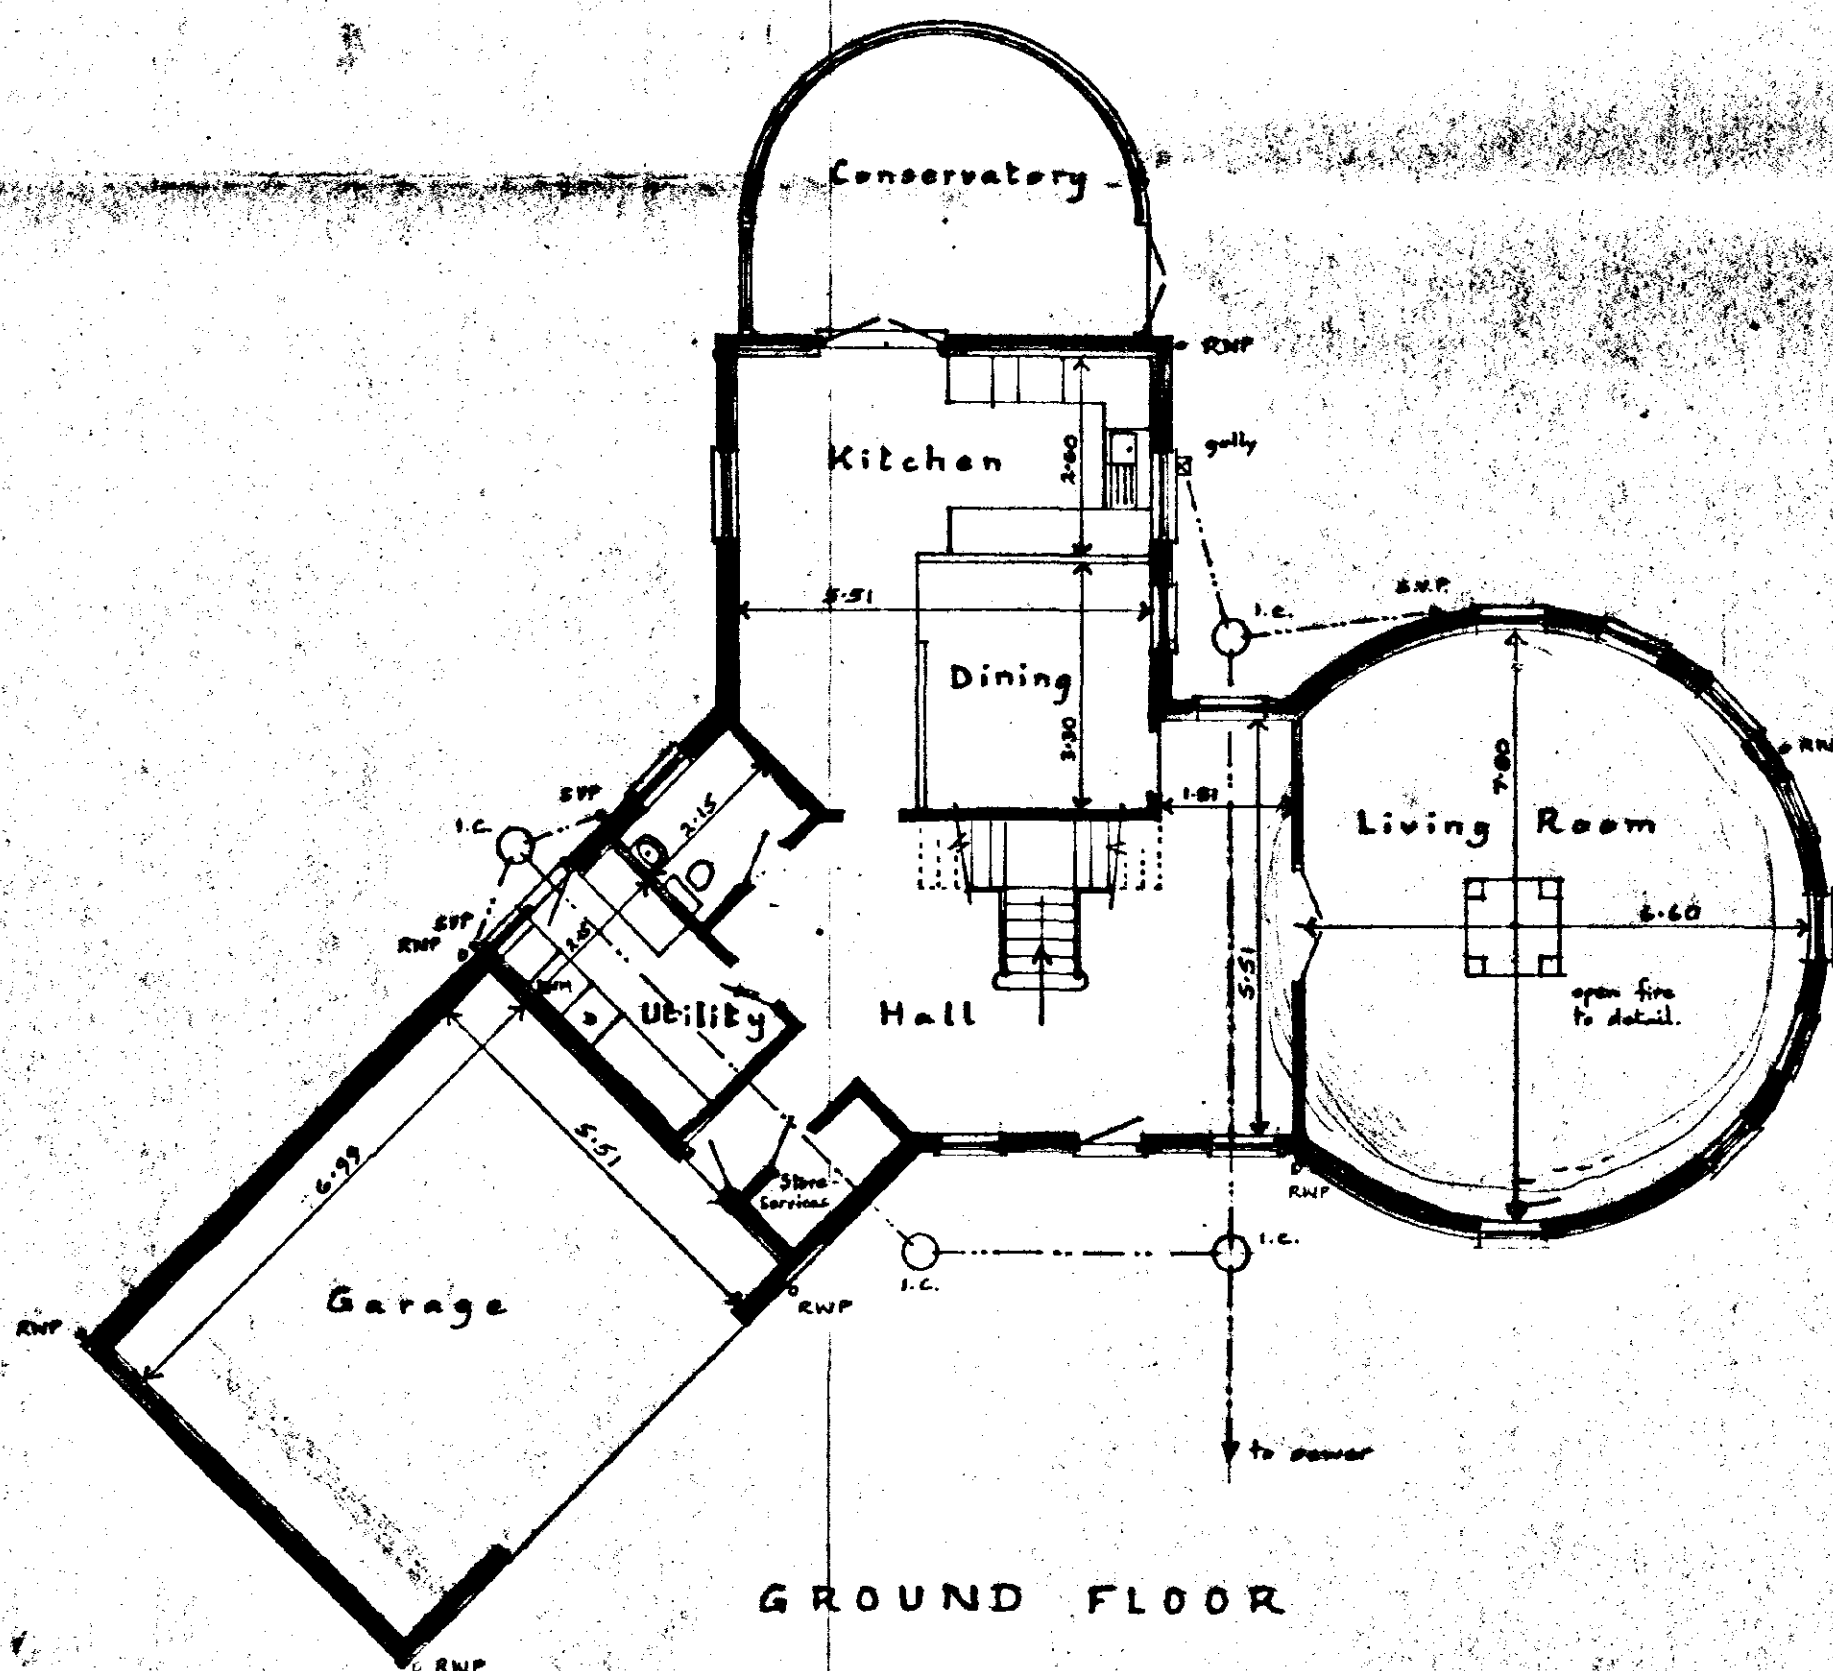

GROUND FLOOR

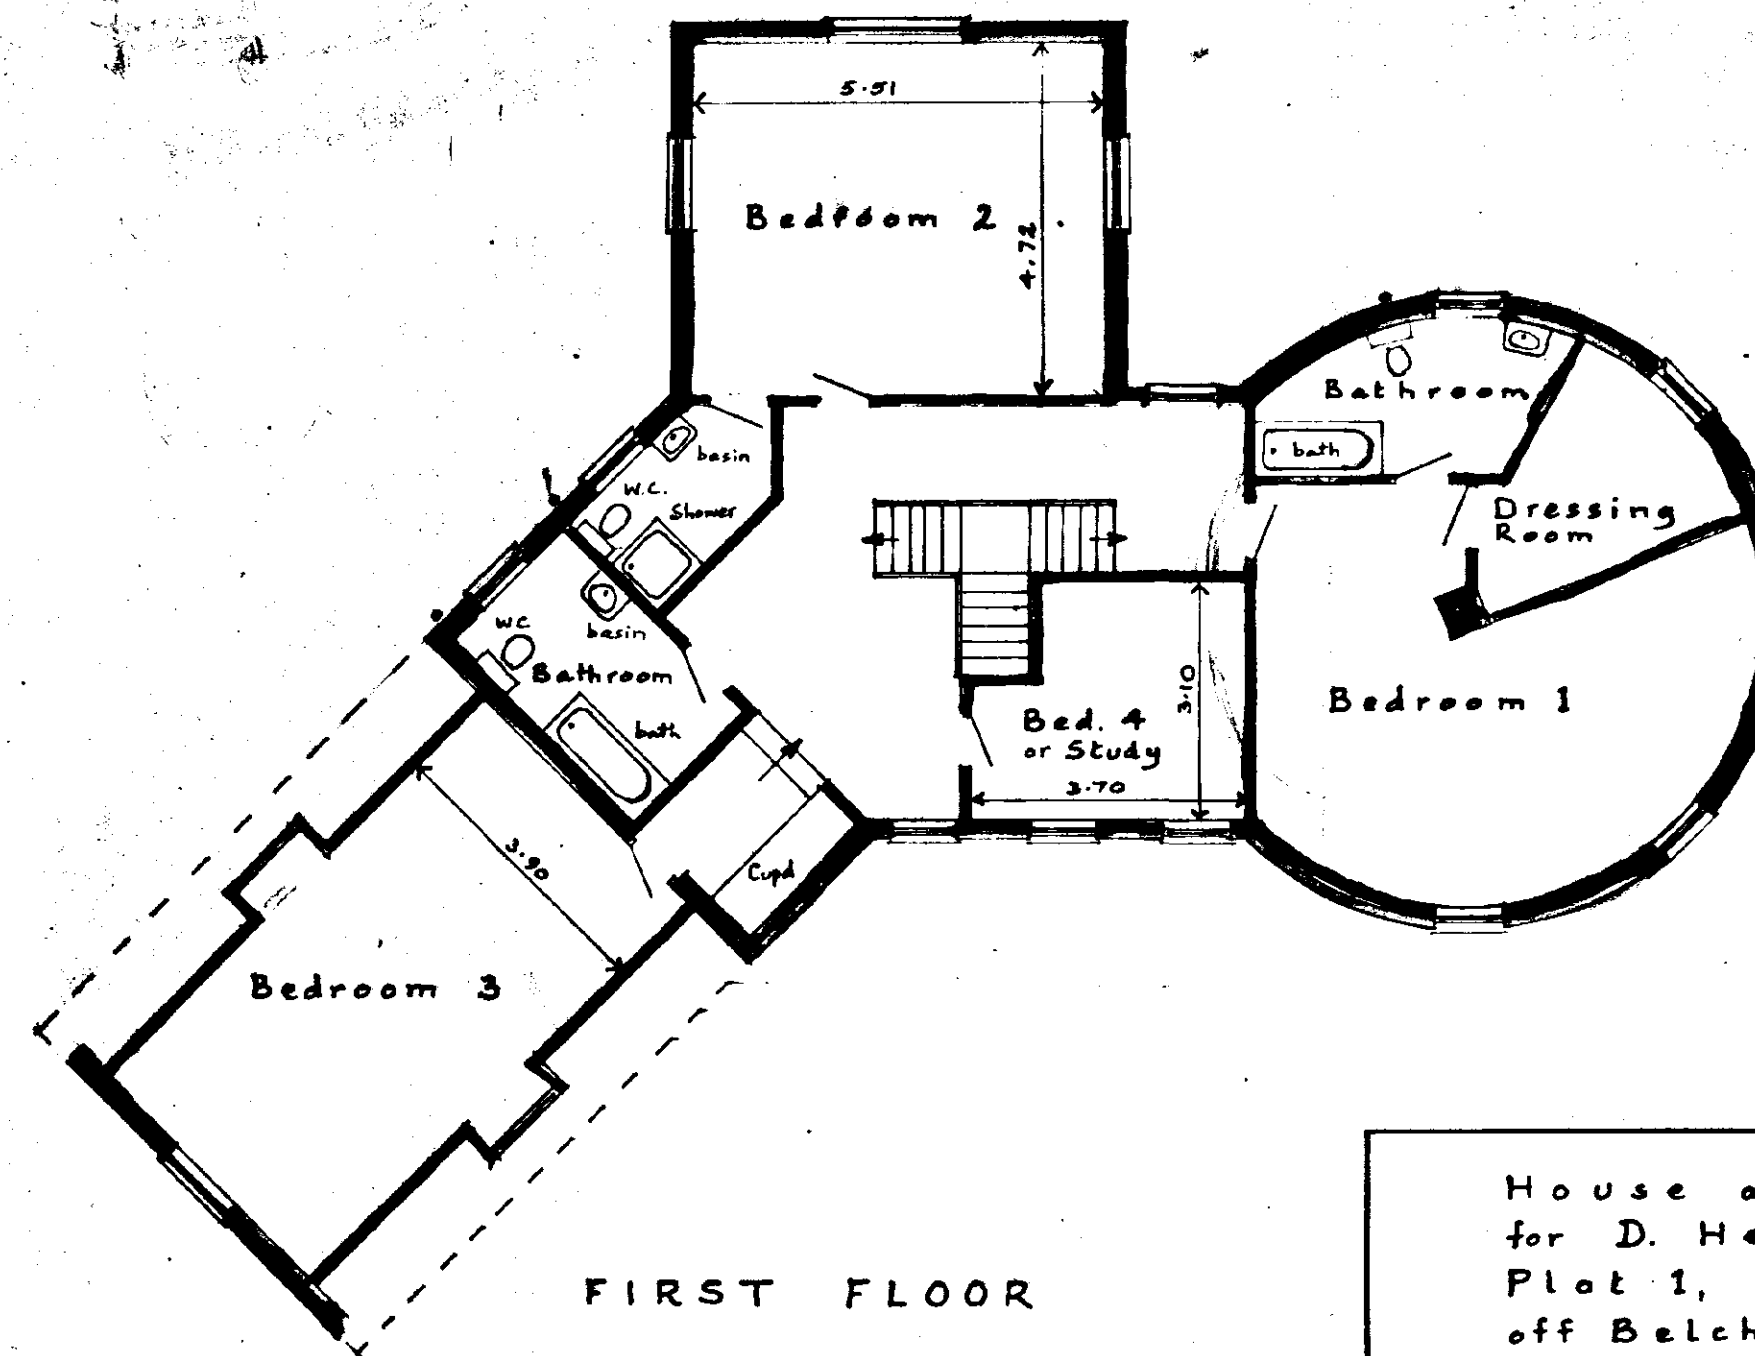

FIRST FLOOR

SCOTT HOLLAND DC
PLANNING
20 JAN 2001
0089161

House and Garage
for D. Hewes.
Plot 1, Apple Crumble Court,
off Belchmire Lane, GOSBERTON

Written dimensions to be used
in preference to scaled, and all
measurements to be verified
by checking on site.

Scale
1:100


Local Authority Ref.
Planning

Drawing No.
210123


Building Regulations

Date
Jan. 2001

A. ROFFE
BUILDING DESIGN & PLANS
1, Green Lane,
SPALDING, Lincs. PE11 2YB
Tel: 01775-723 680 ©

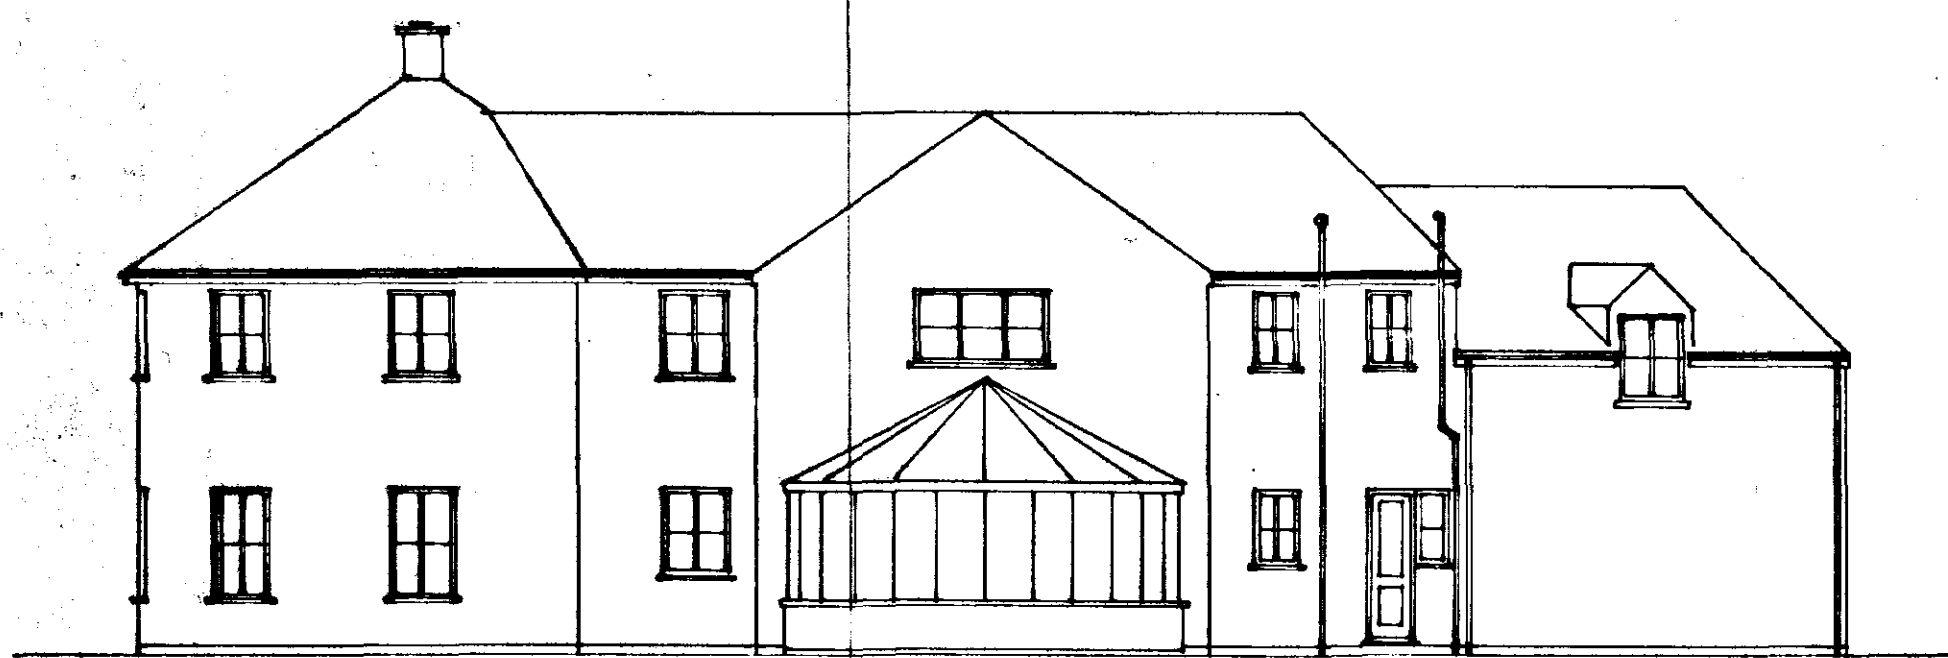


South

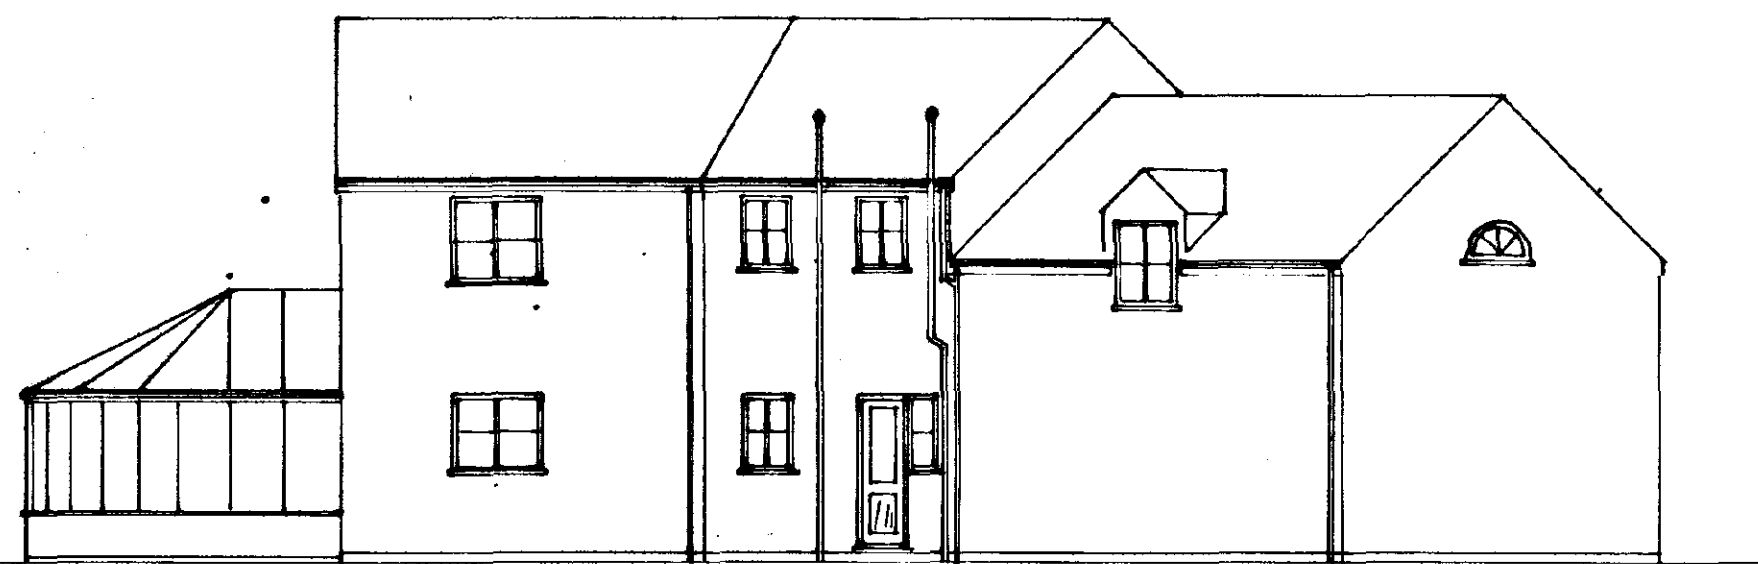


East




North

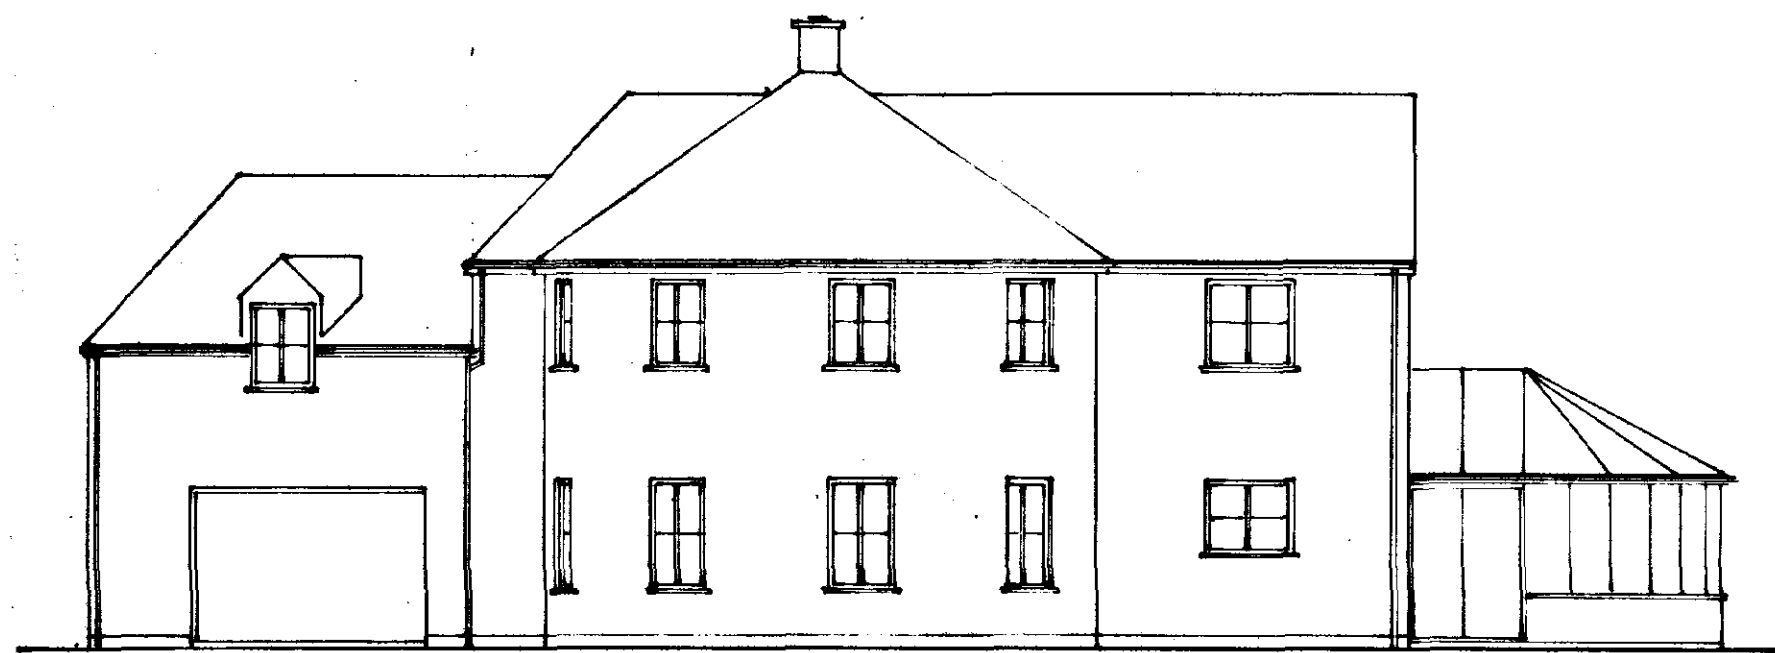

West

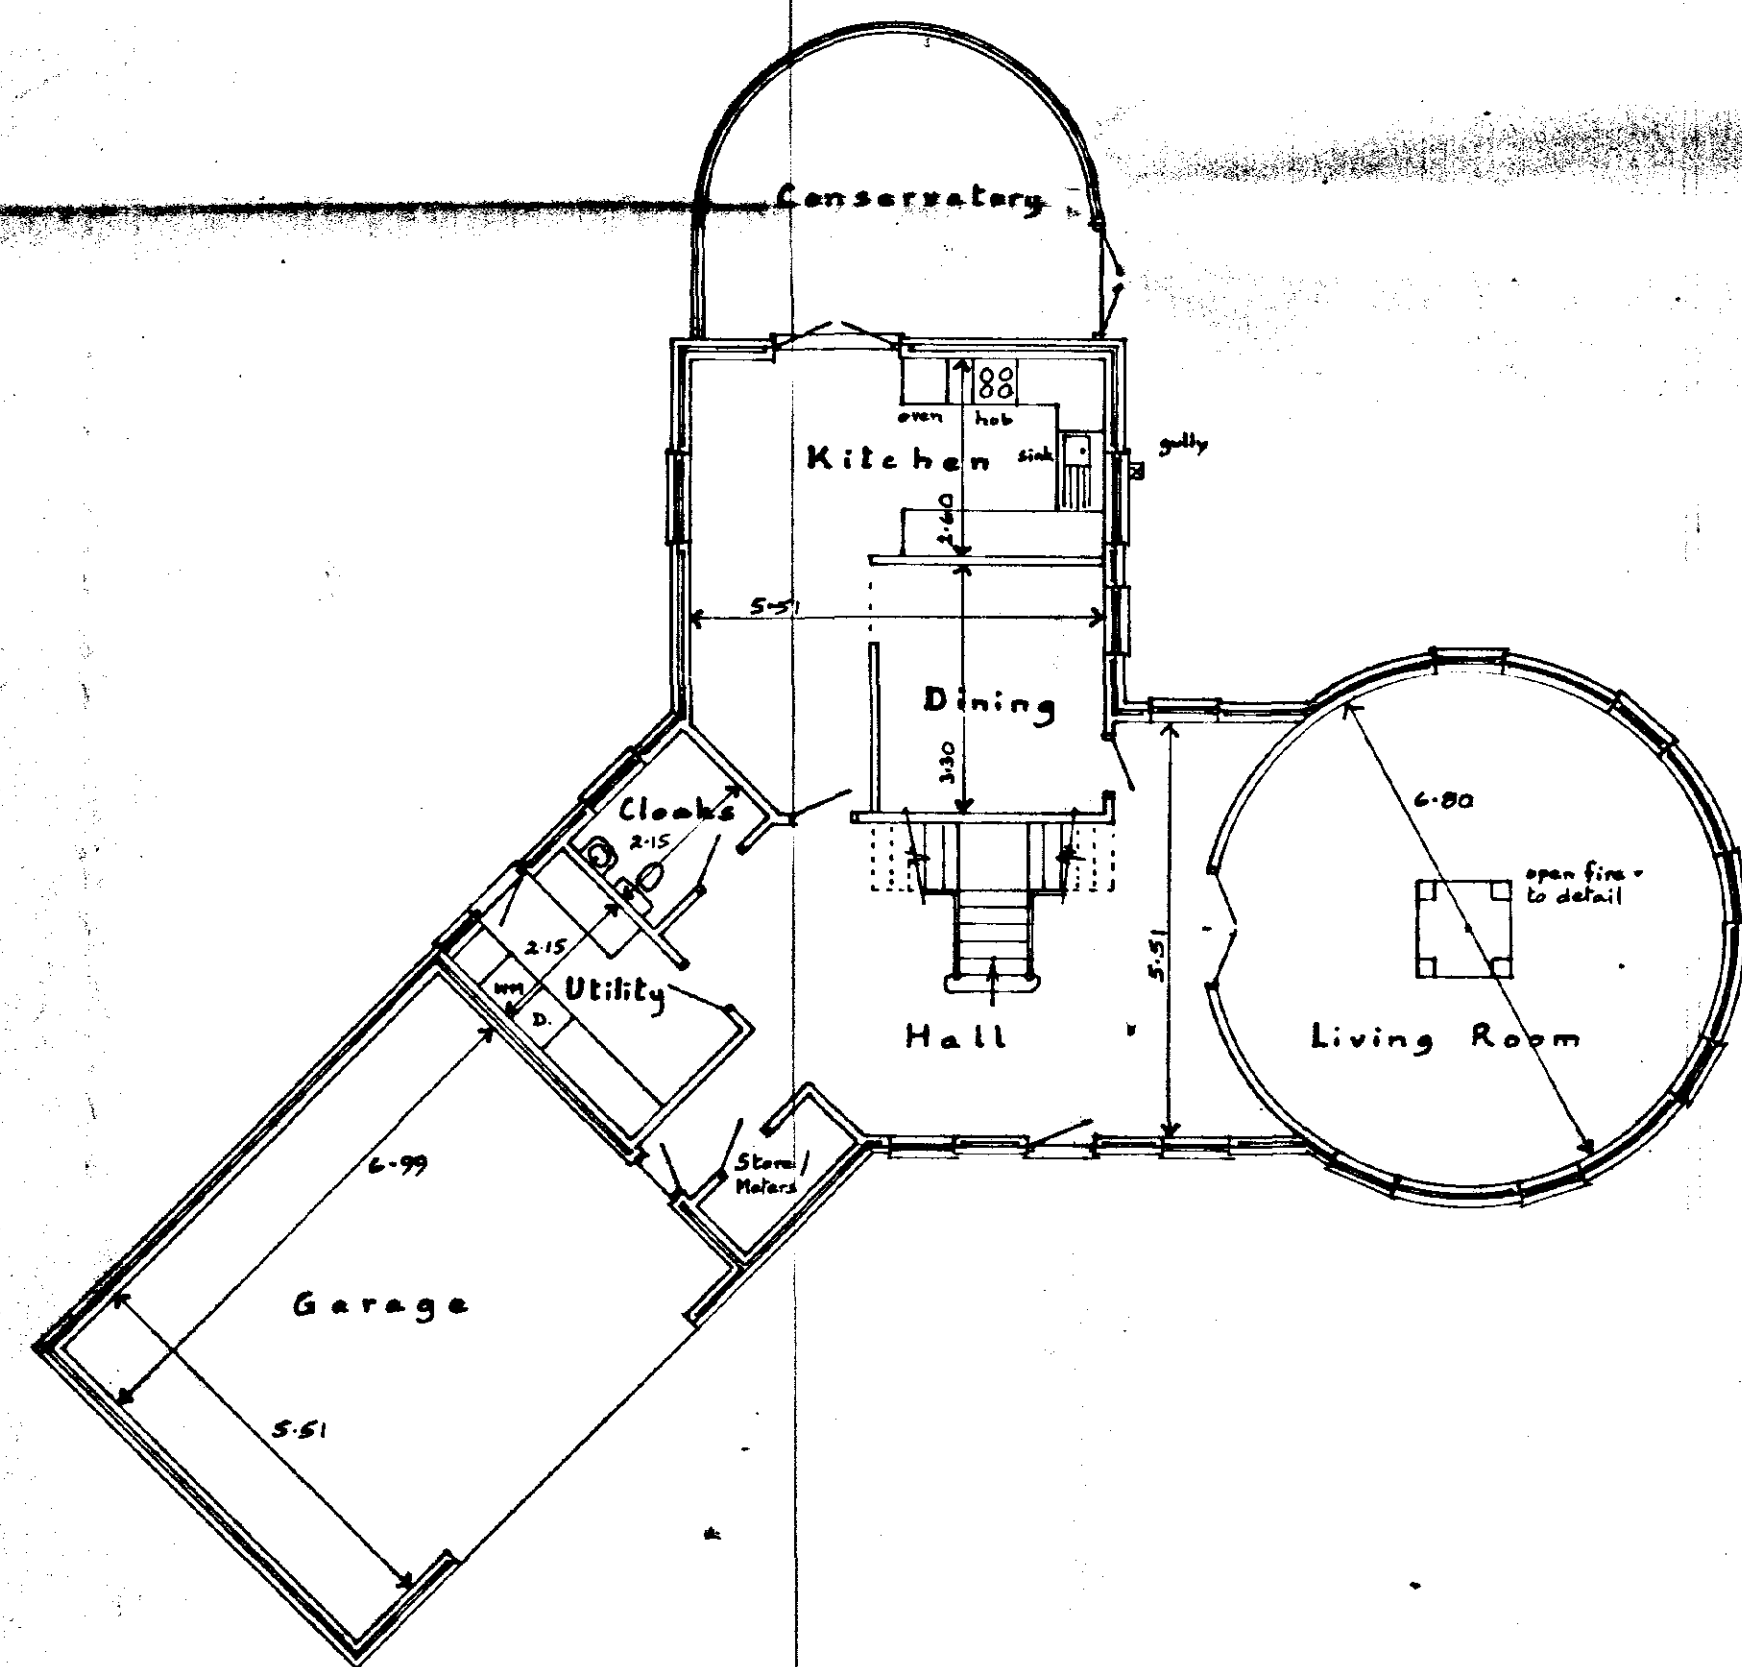

Ground Floor

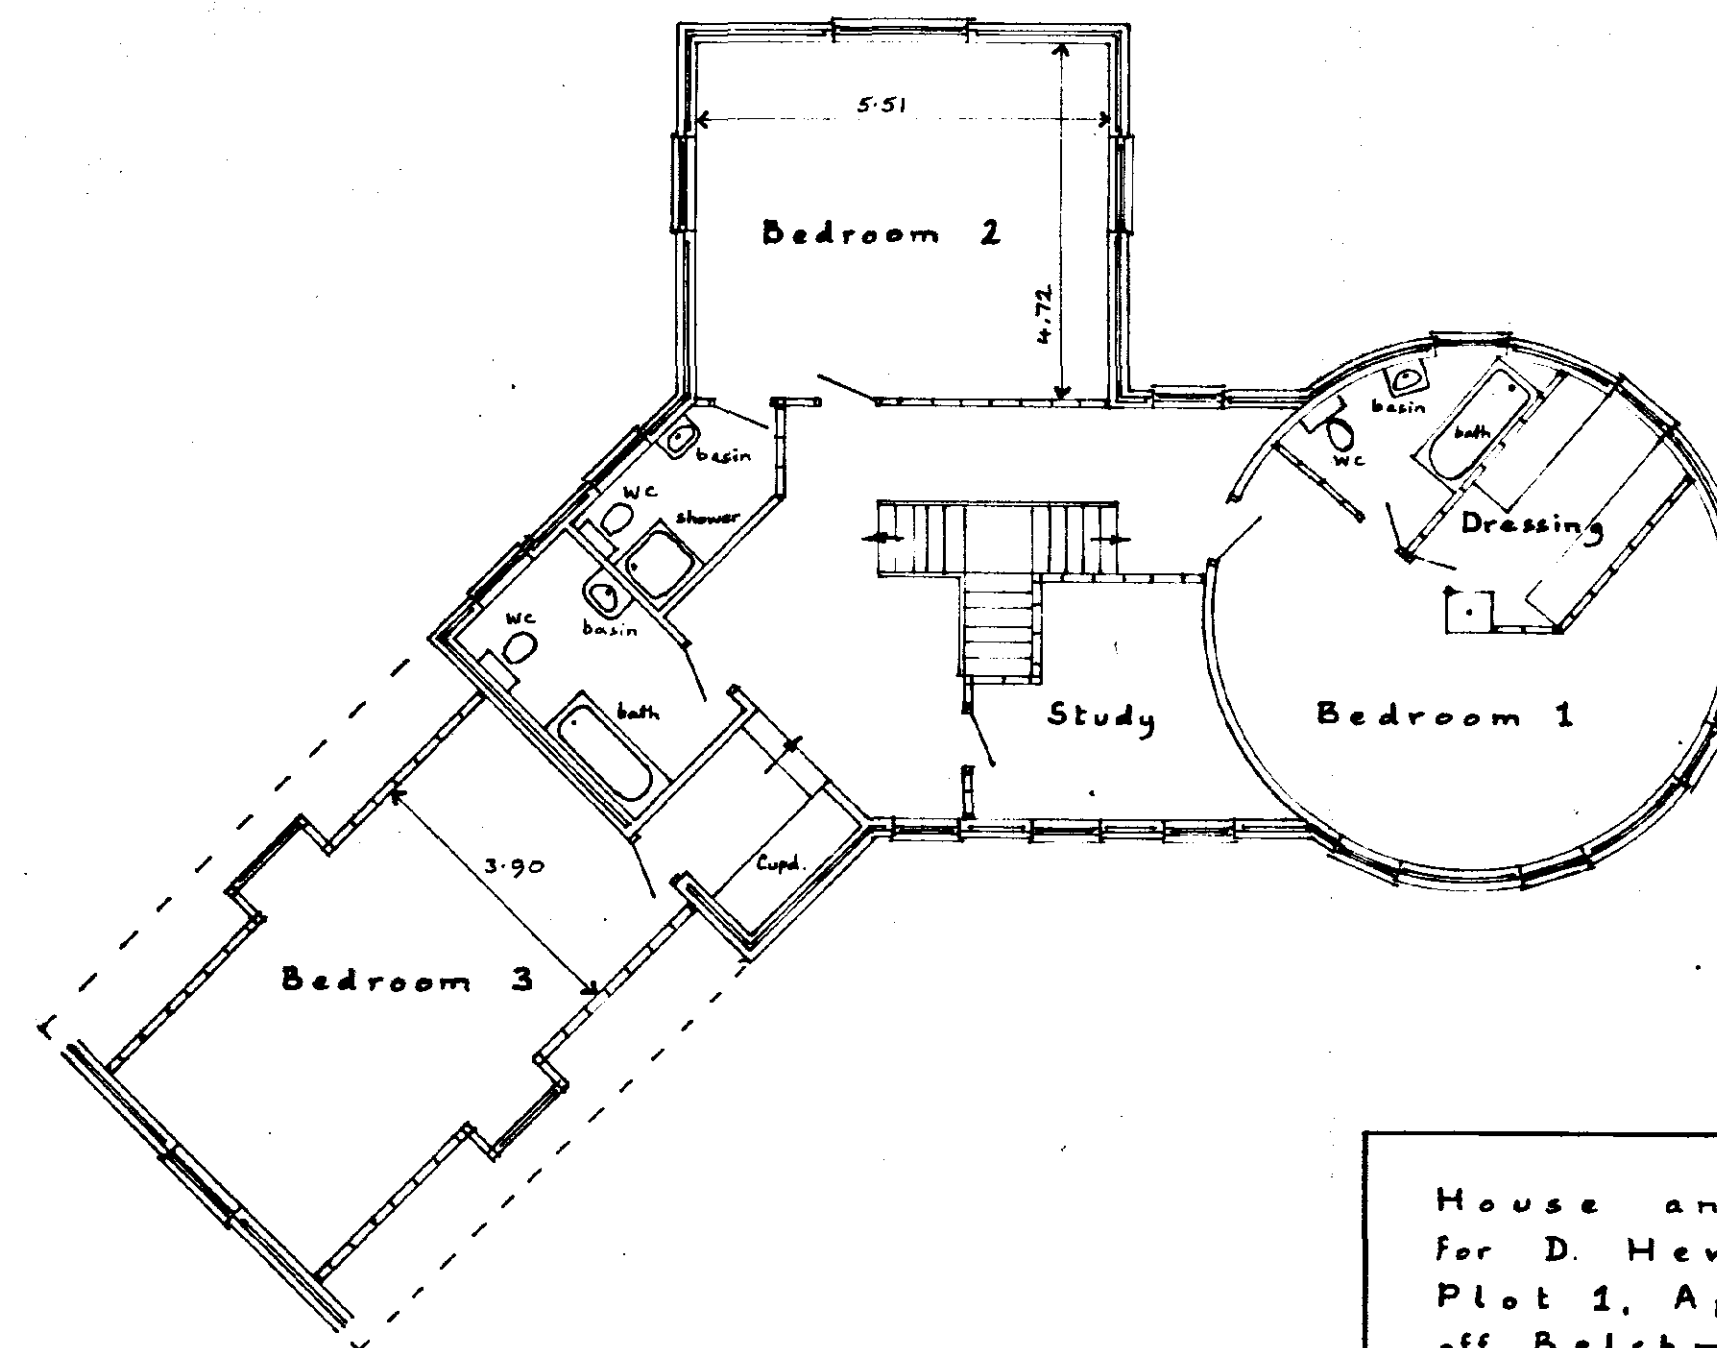

First Floor

APPROVED PLAN
H.C.

SOUTH HOLLAND DC
HOUSING & PLANNING
24 APR 2001
ocn/oi

House and Garage
for D. Hewes,
Plot 1, Apple Crumble Court,
off Belchmire Lane, GOSBERTON

Written dimensions to be used
in preference to scaled, and all
measurements to be verified
by checking on site


Scale
1:100

Local Authority Ref.
Planning
HOB/0009/01
Building Regulations


Drawing No.
210418

Date
April 2001

A. ROFFE
BUILDING DESIGN & PLANS
1, Green Lane,
SPALDING, Lincs. PE11 2YB
Tel: 01775-723 680 ©

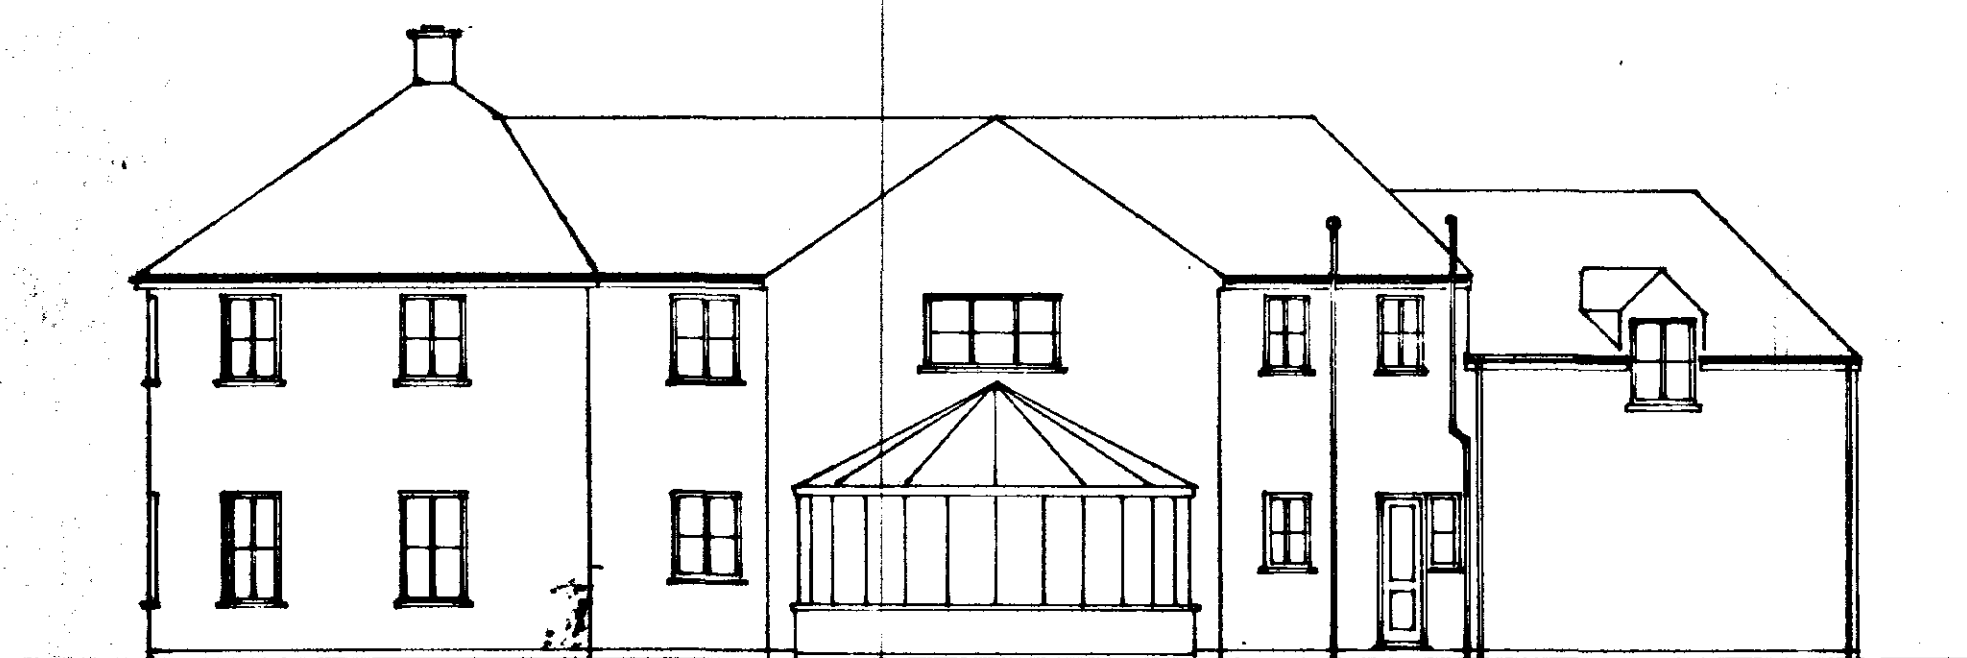


South

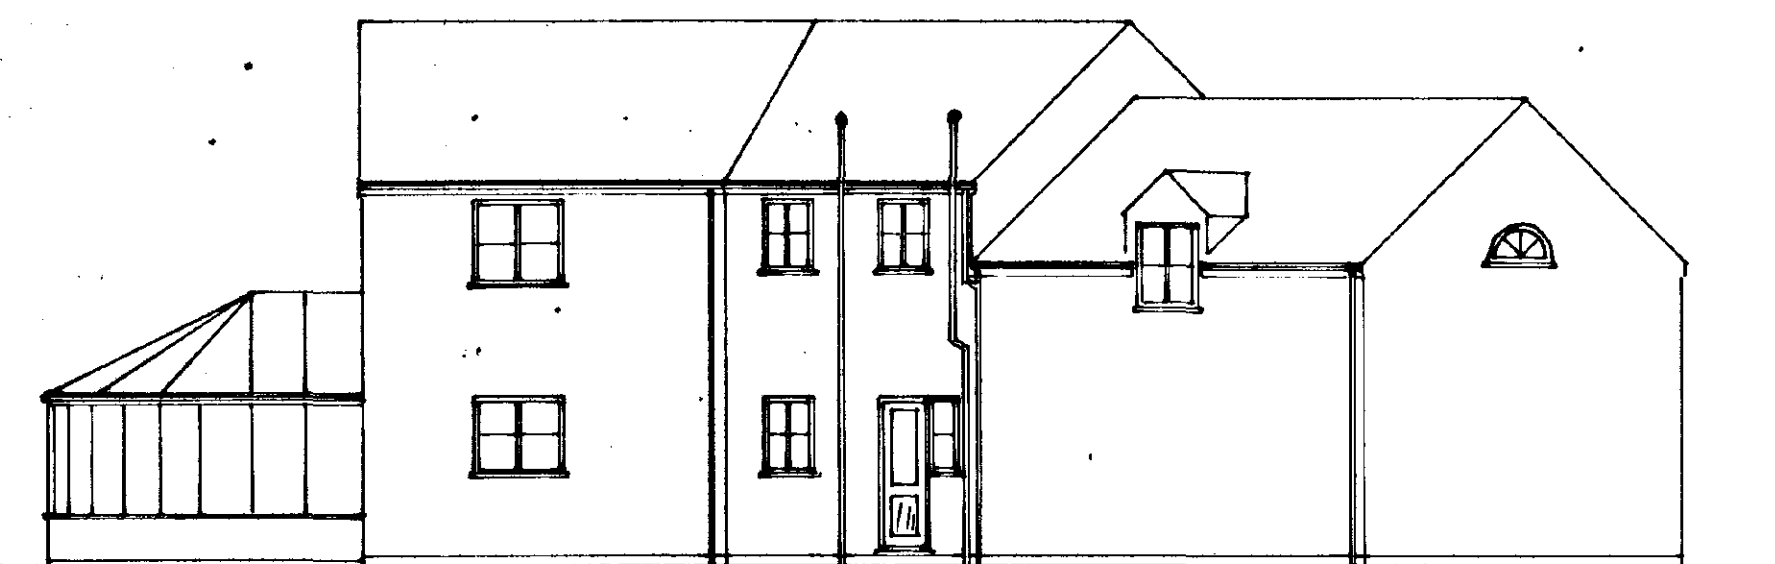


East




North

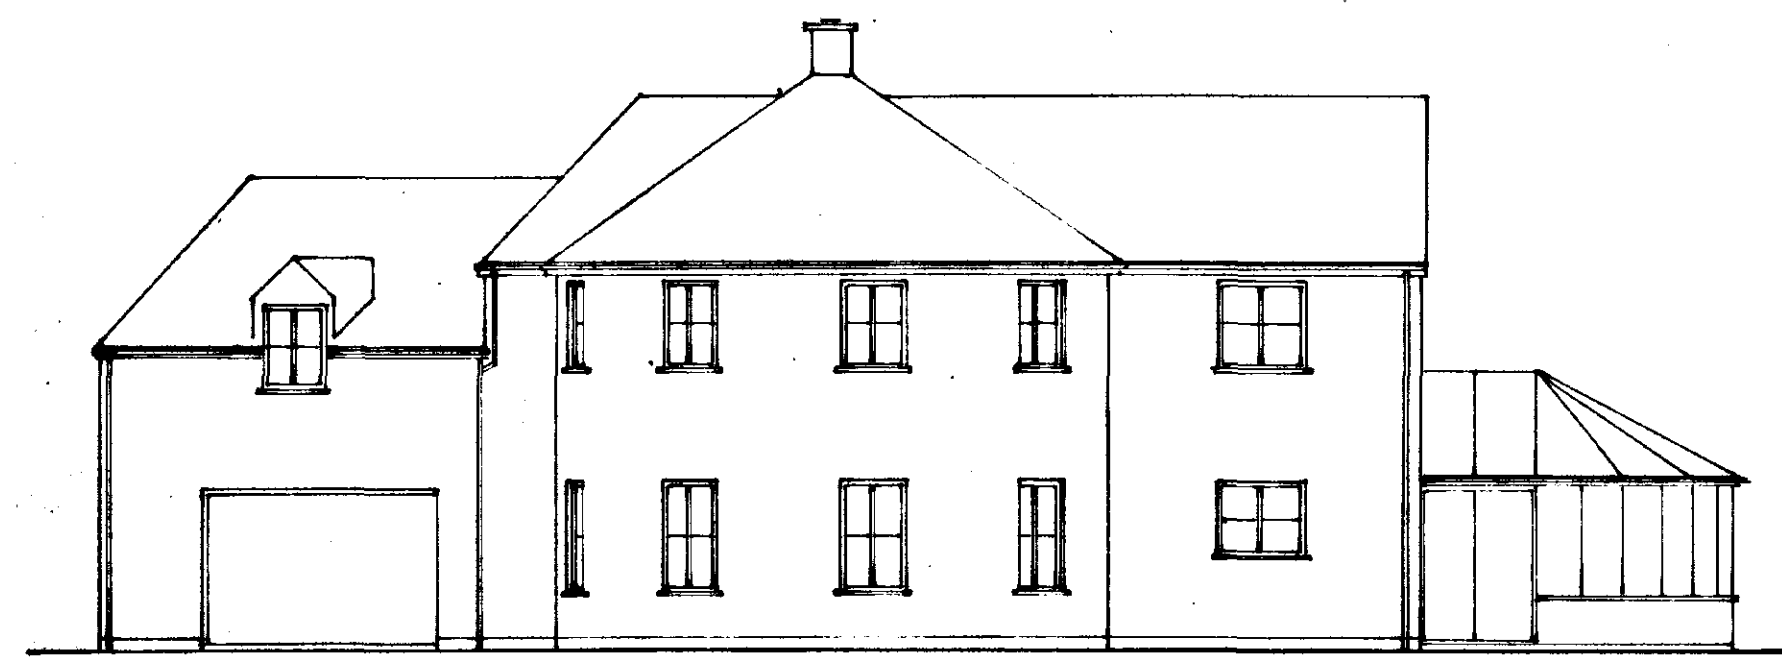



West

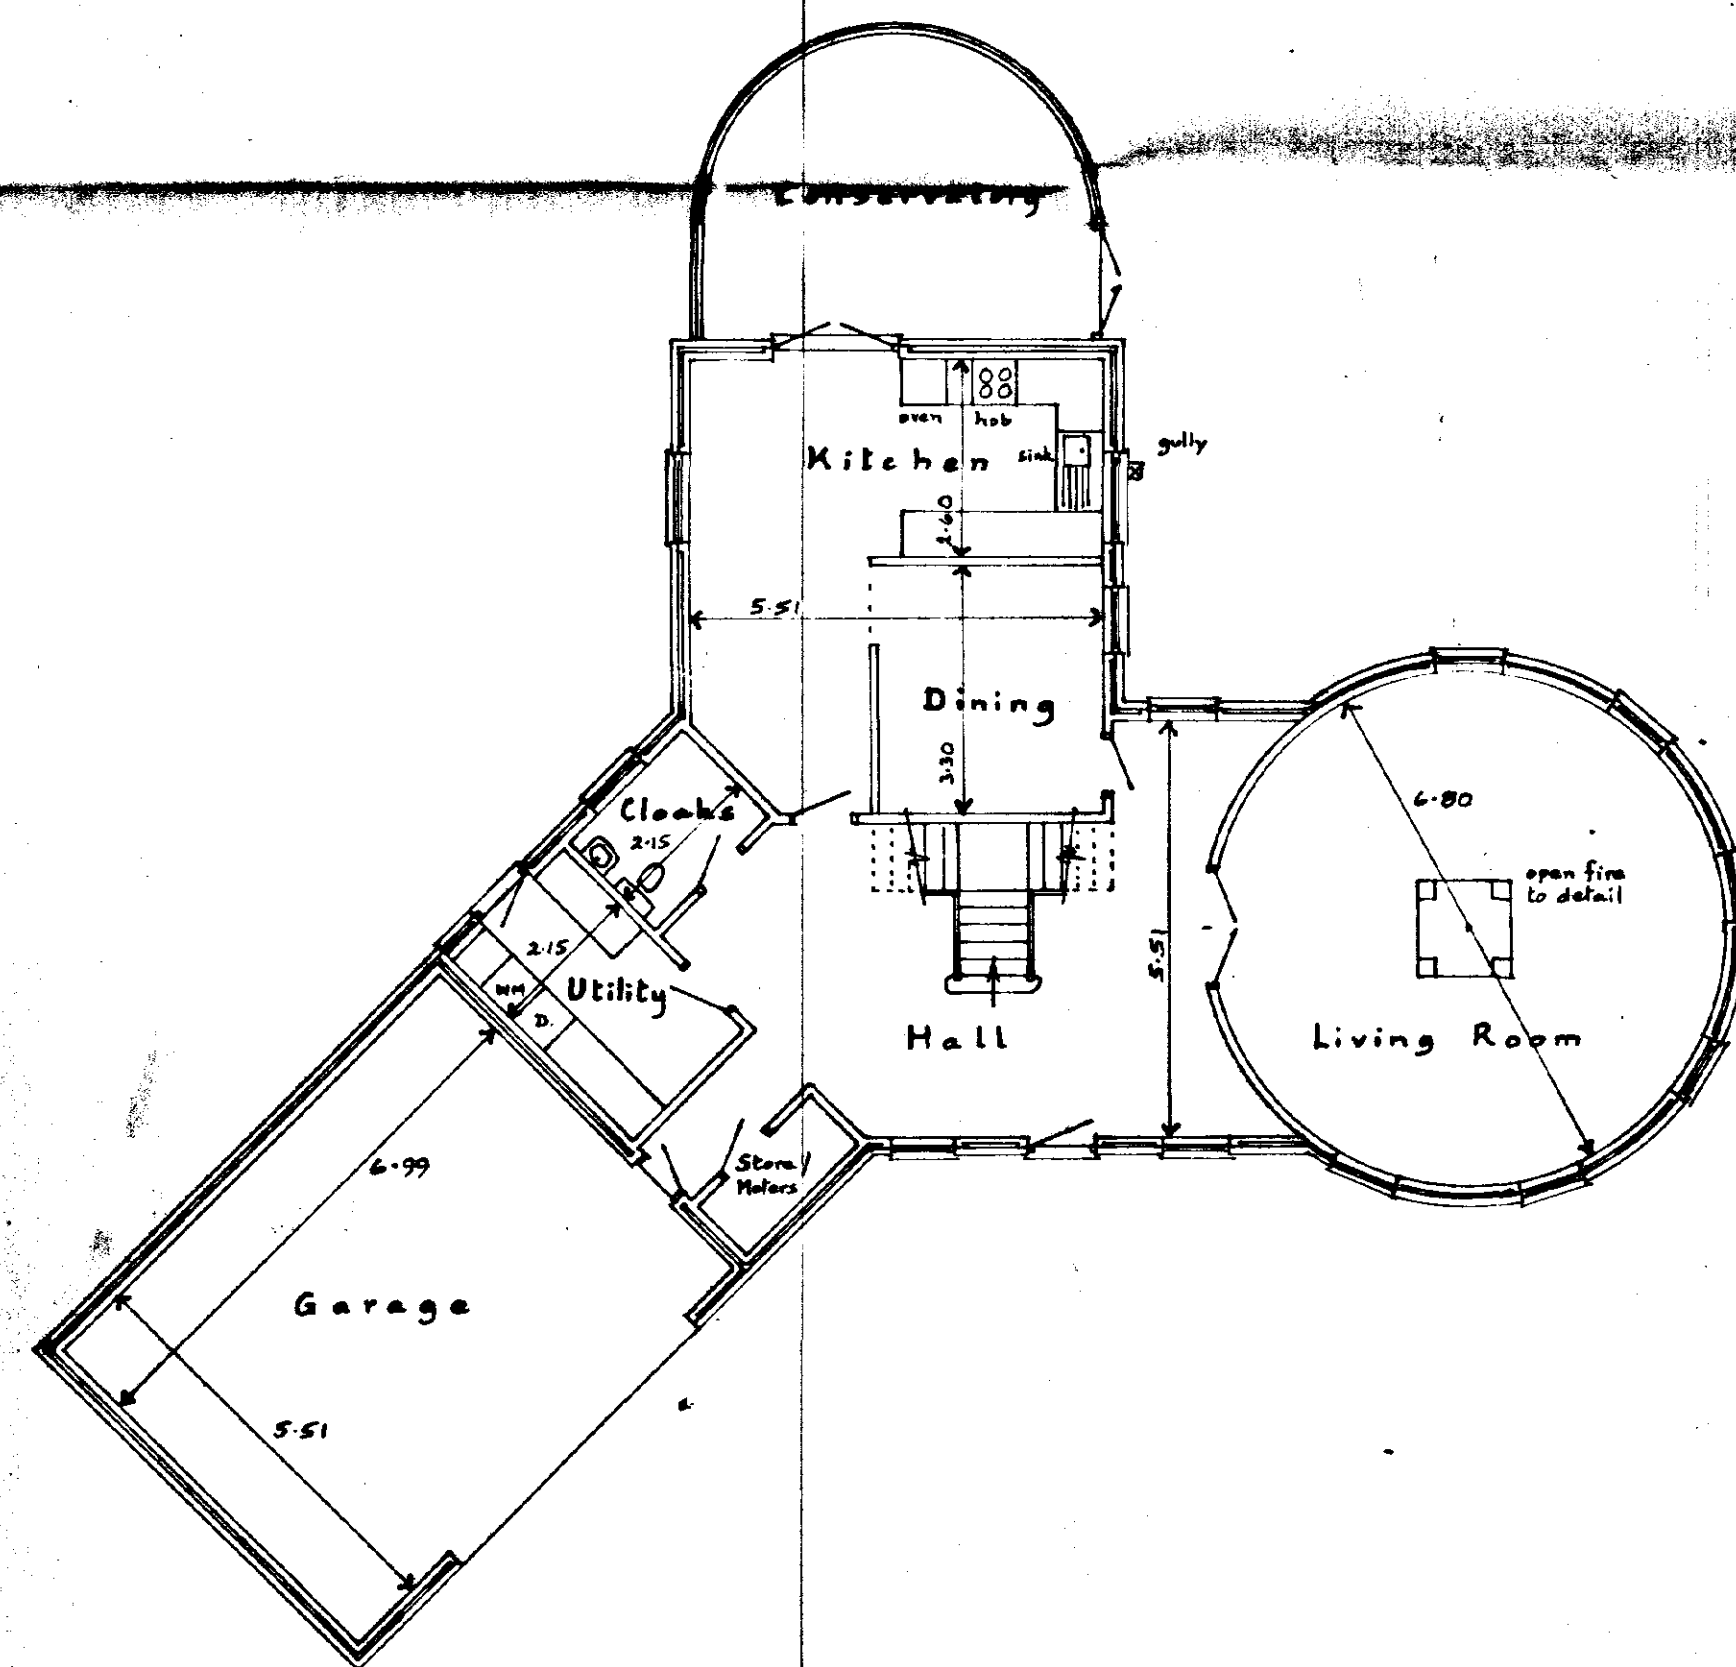

Ground Floor

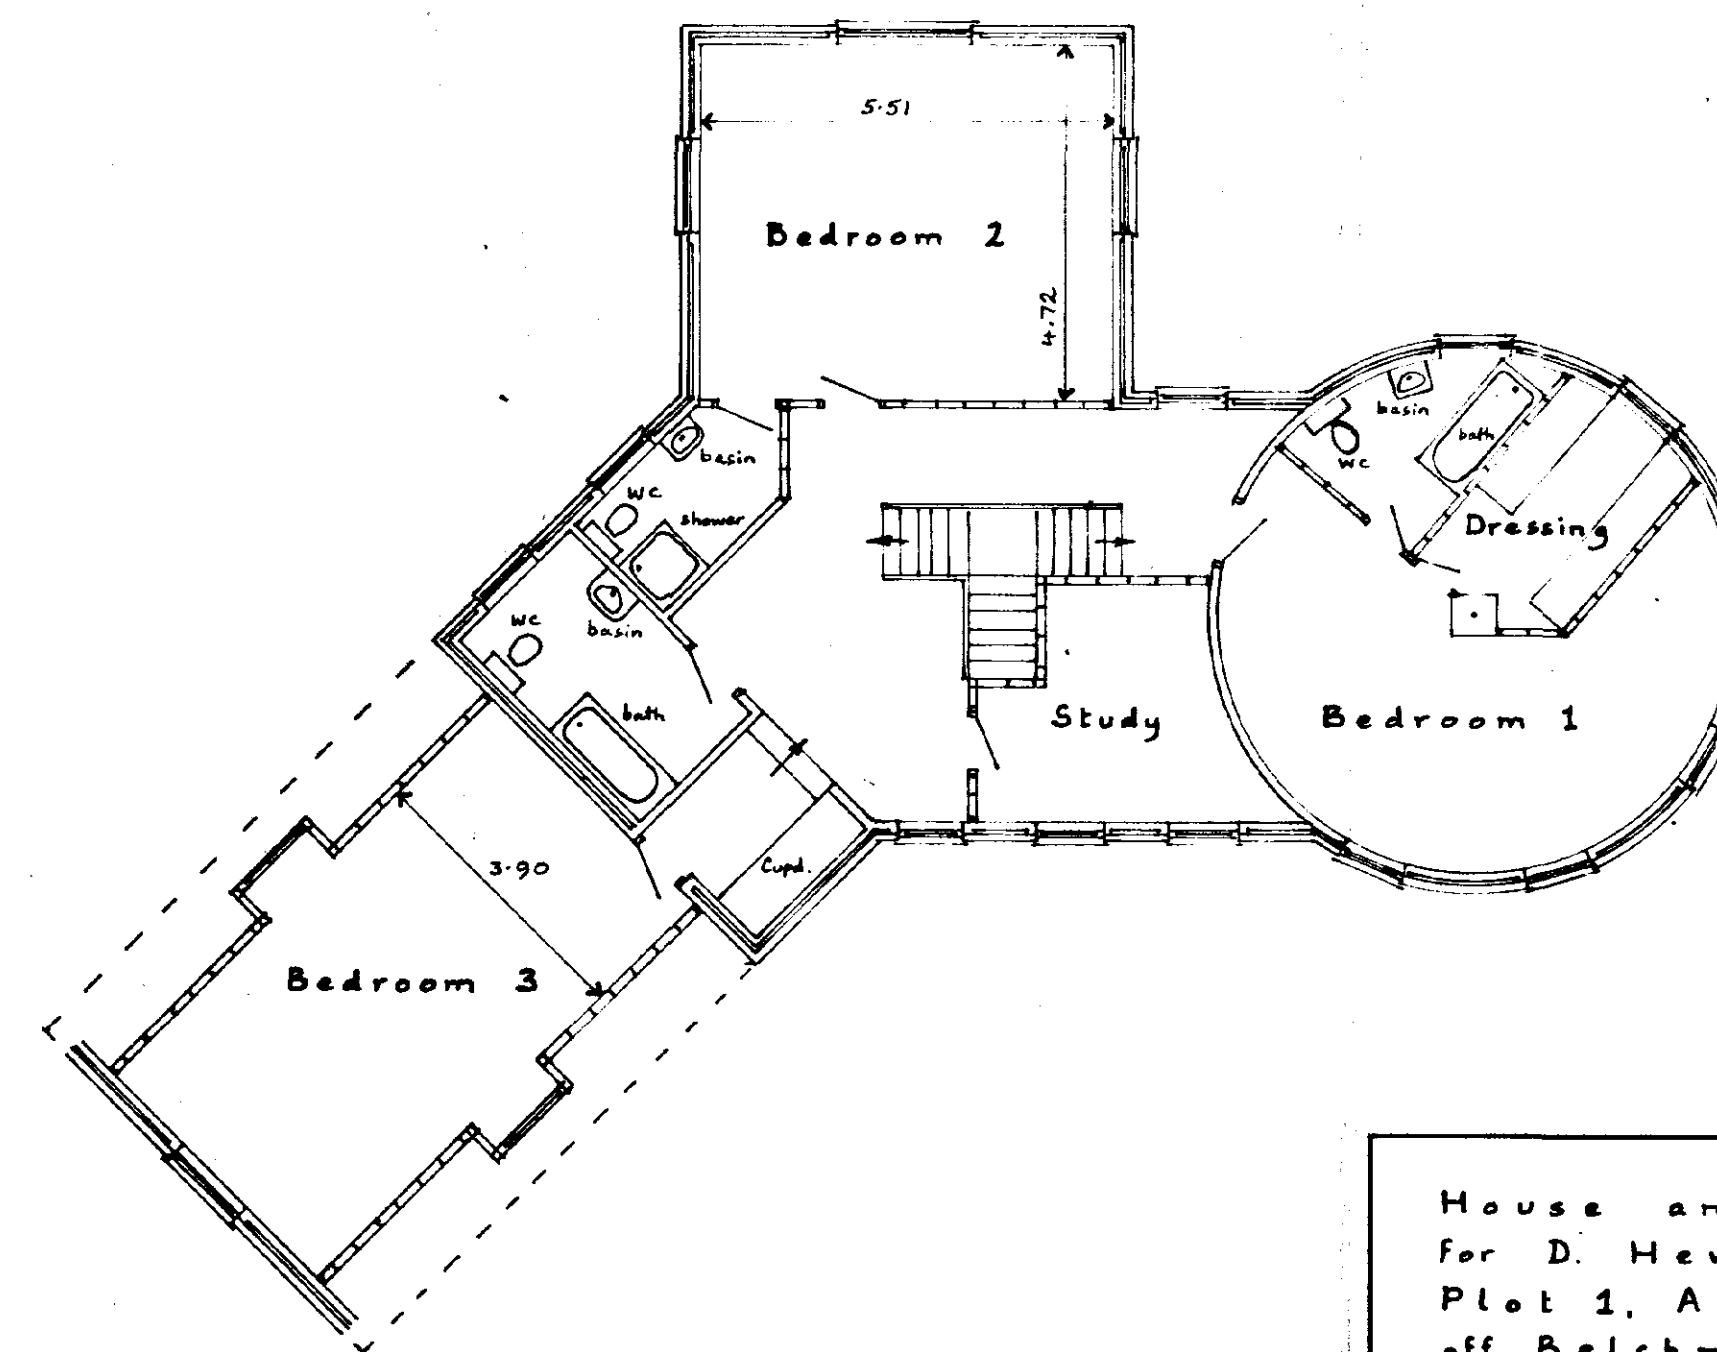

First Floor

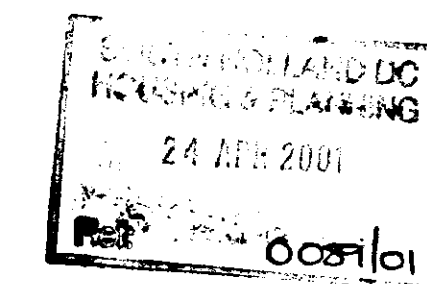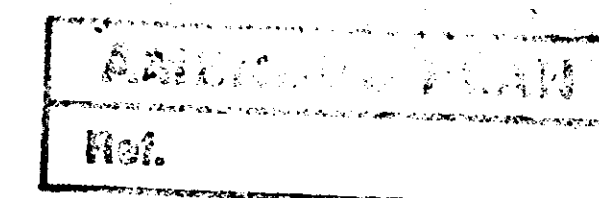

House and Garage
for D. Hewes,
Plot 1, Apple Crumble Court,
off Belchmire Lane, GOSBERTON

Written dimensions to be used
in preference to scaled, and all
measurements to be verified
by checking on site.

Local Authority Ref.
Planning
HOB/0009/01
Building Regulations

Scale
1:100

Drawing No.
210418

Date
April 2001

A. ROFFE
BUILDING DESIGN & PLANS
1, Green Lane,
SPALDING, Lincs. PE11 2YB
Tel: 01775-723 680