


23 High Street

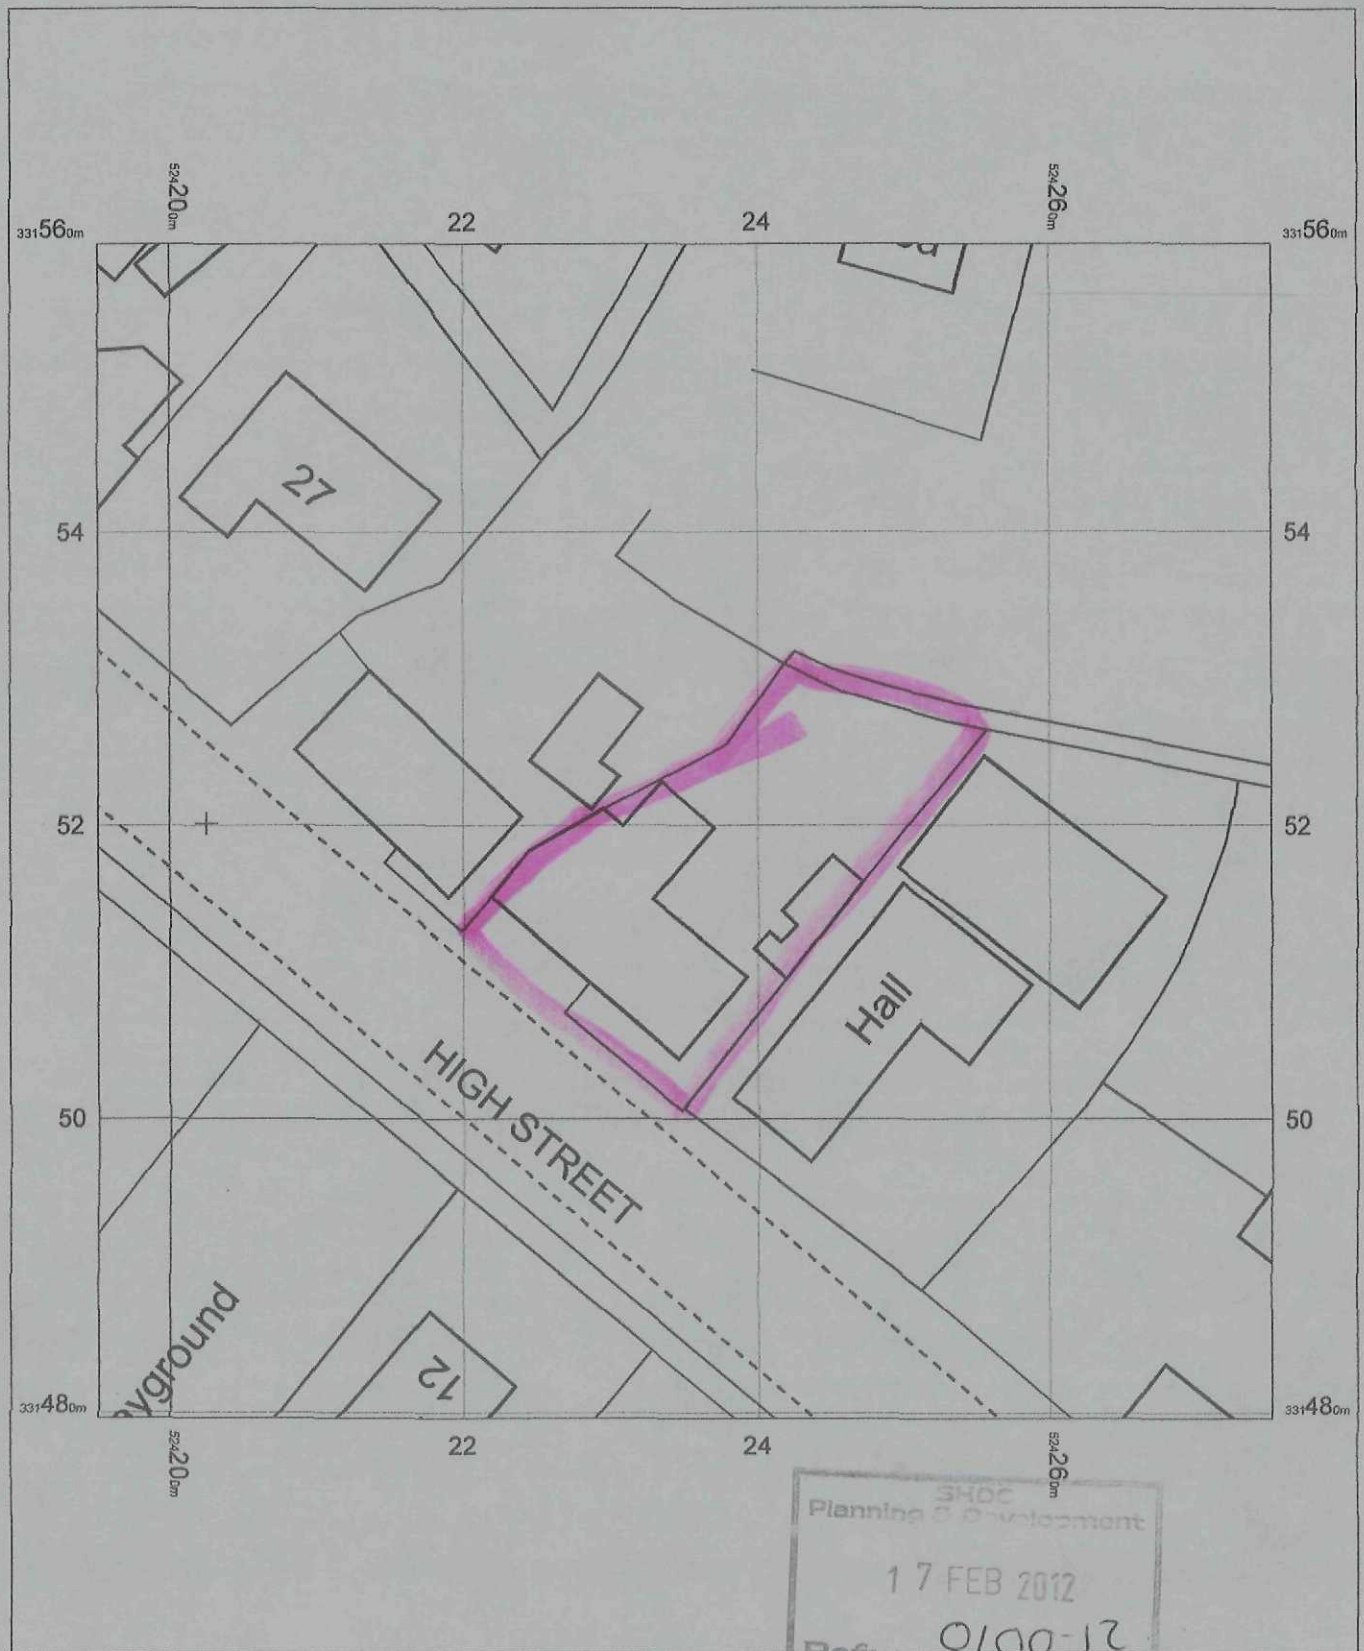

0 2 4 6 8 10 12 14 16 18 20
m



OS Mastermap
10 February 2012, ID: BLJT-00127242
www.planningapplicationmaps.co.uk
1:500 scale print at A4, Centre: 524235 E, 331520 N
©Crown Copyright. Licence no. 100019980

Mapping
sourced from

Ordnance
Survey



bluejet
mapping