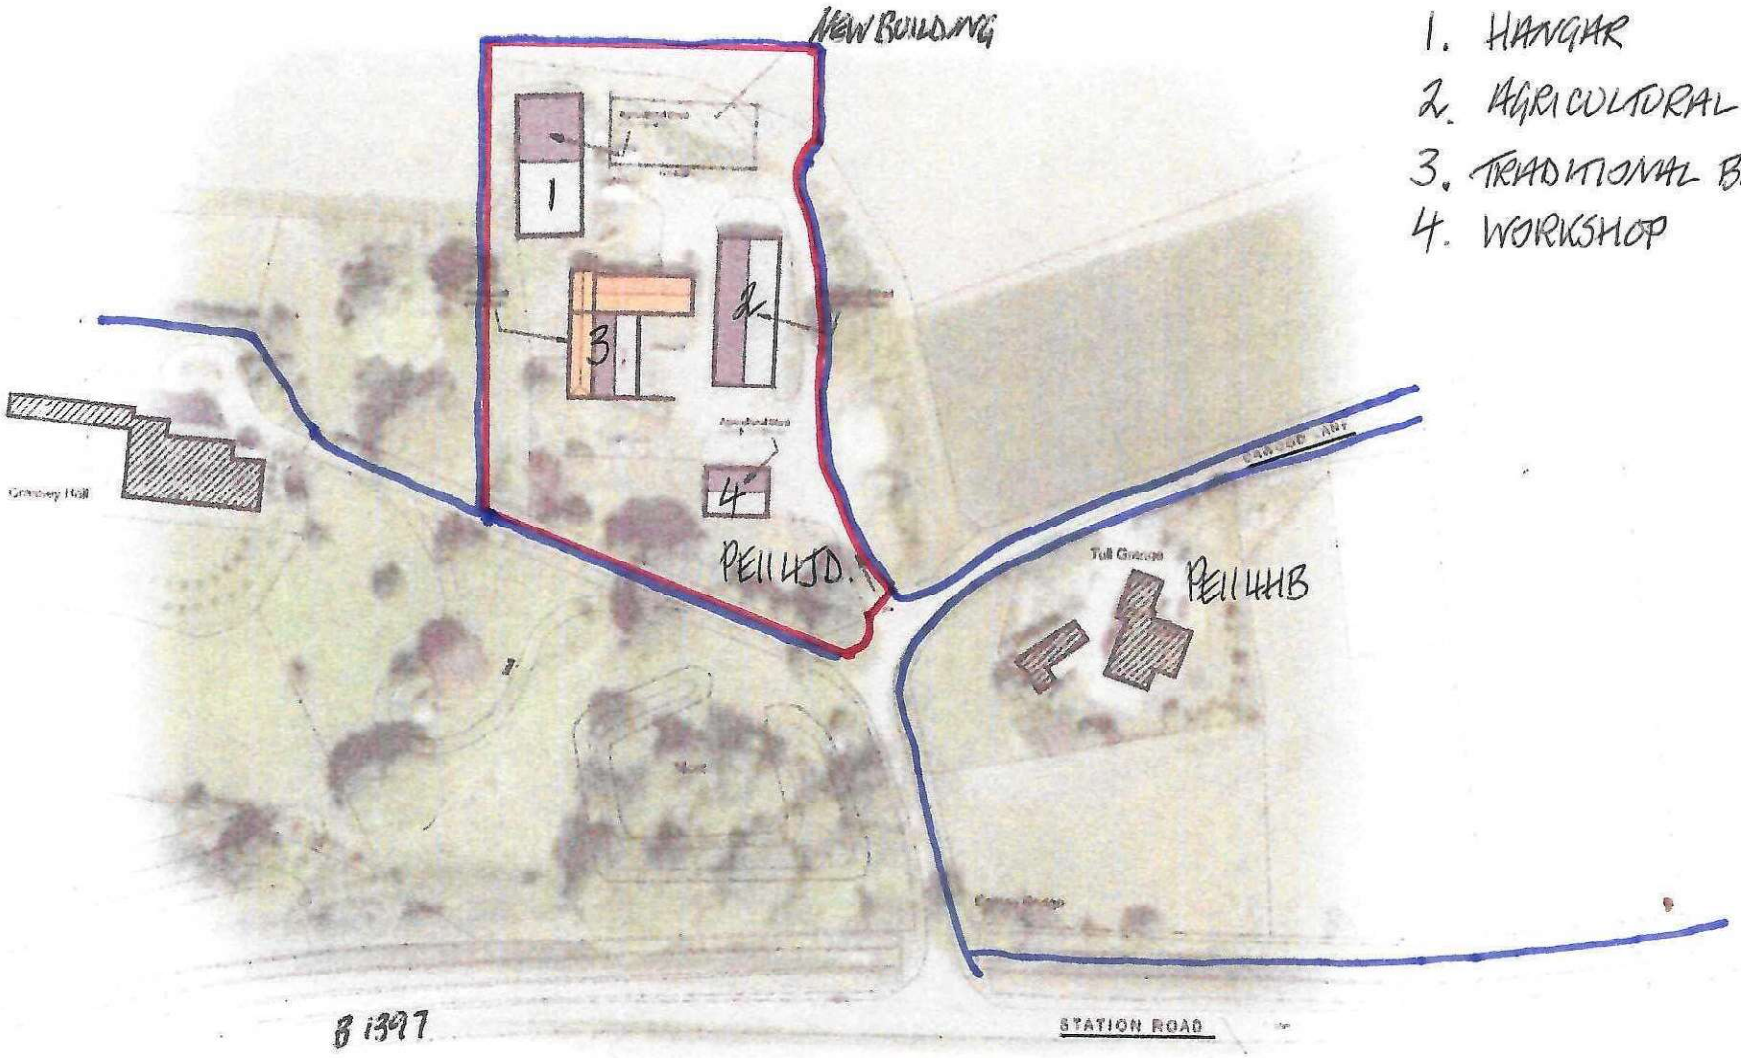


1. HANGAR
2. AGRICULTURAL BUILDING
3. TRADITIONAL BRICK BARN
4. WORKSHOP

Ordnance Survey (c) Crown Copyright 2022. All rights reserved. Licence number 100022432

0m 50m 100m 150m 200m

Scale 1:500

Image courtesy of Google Earth

N

Walter Smith (Gosberton) Ltd 17 January 2024 Drawing No. 2.