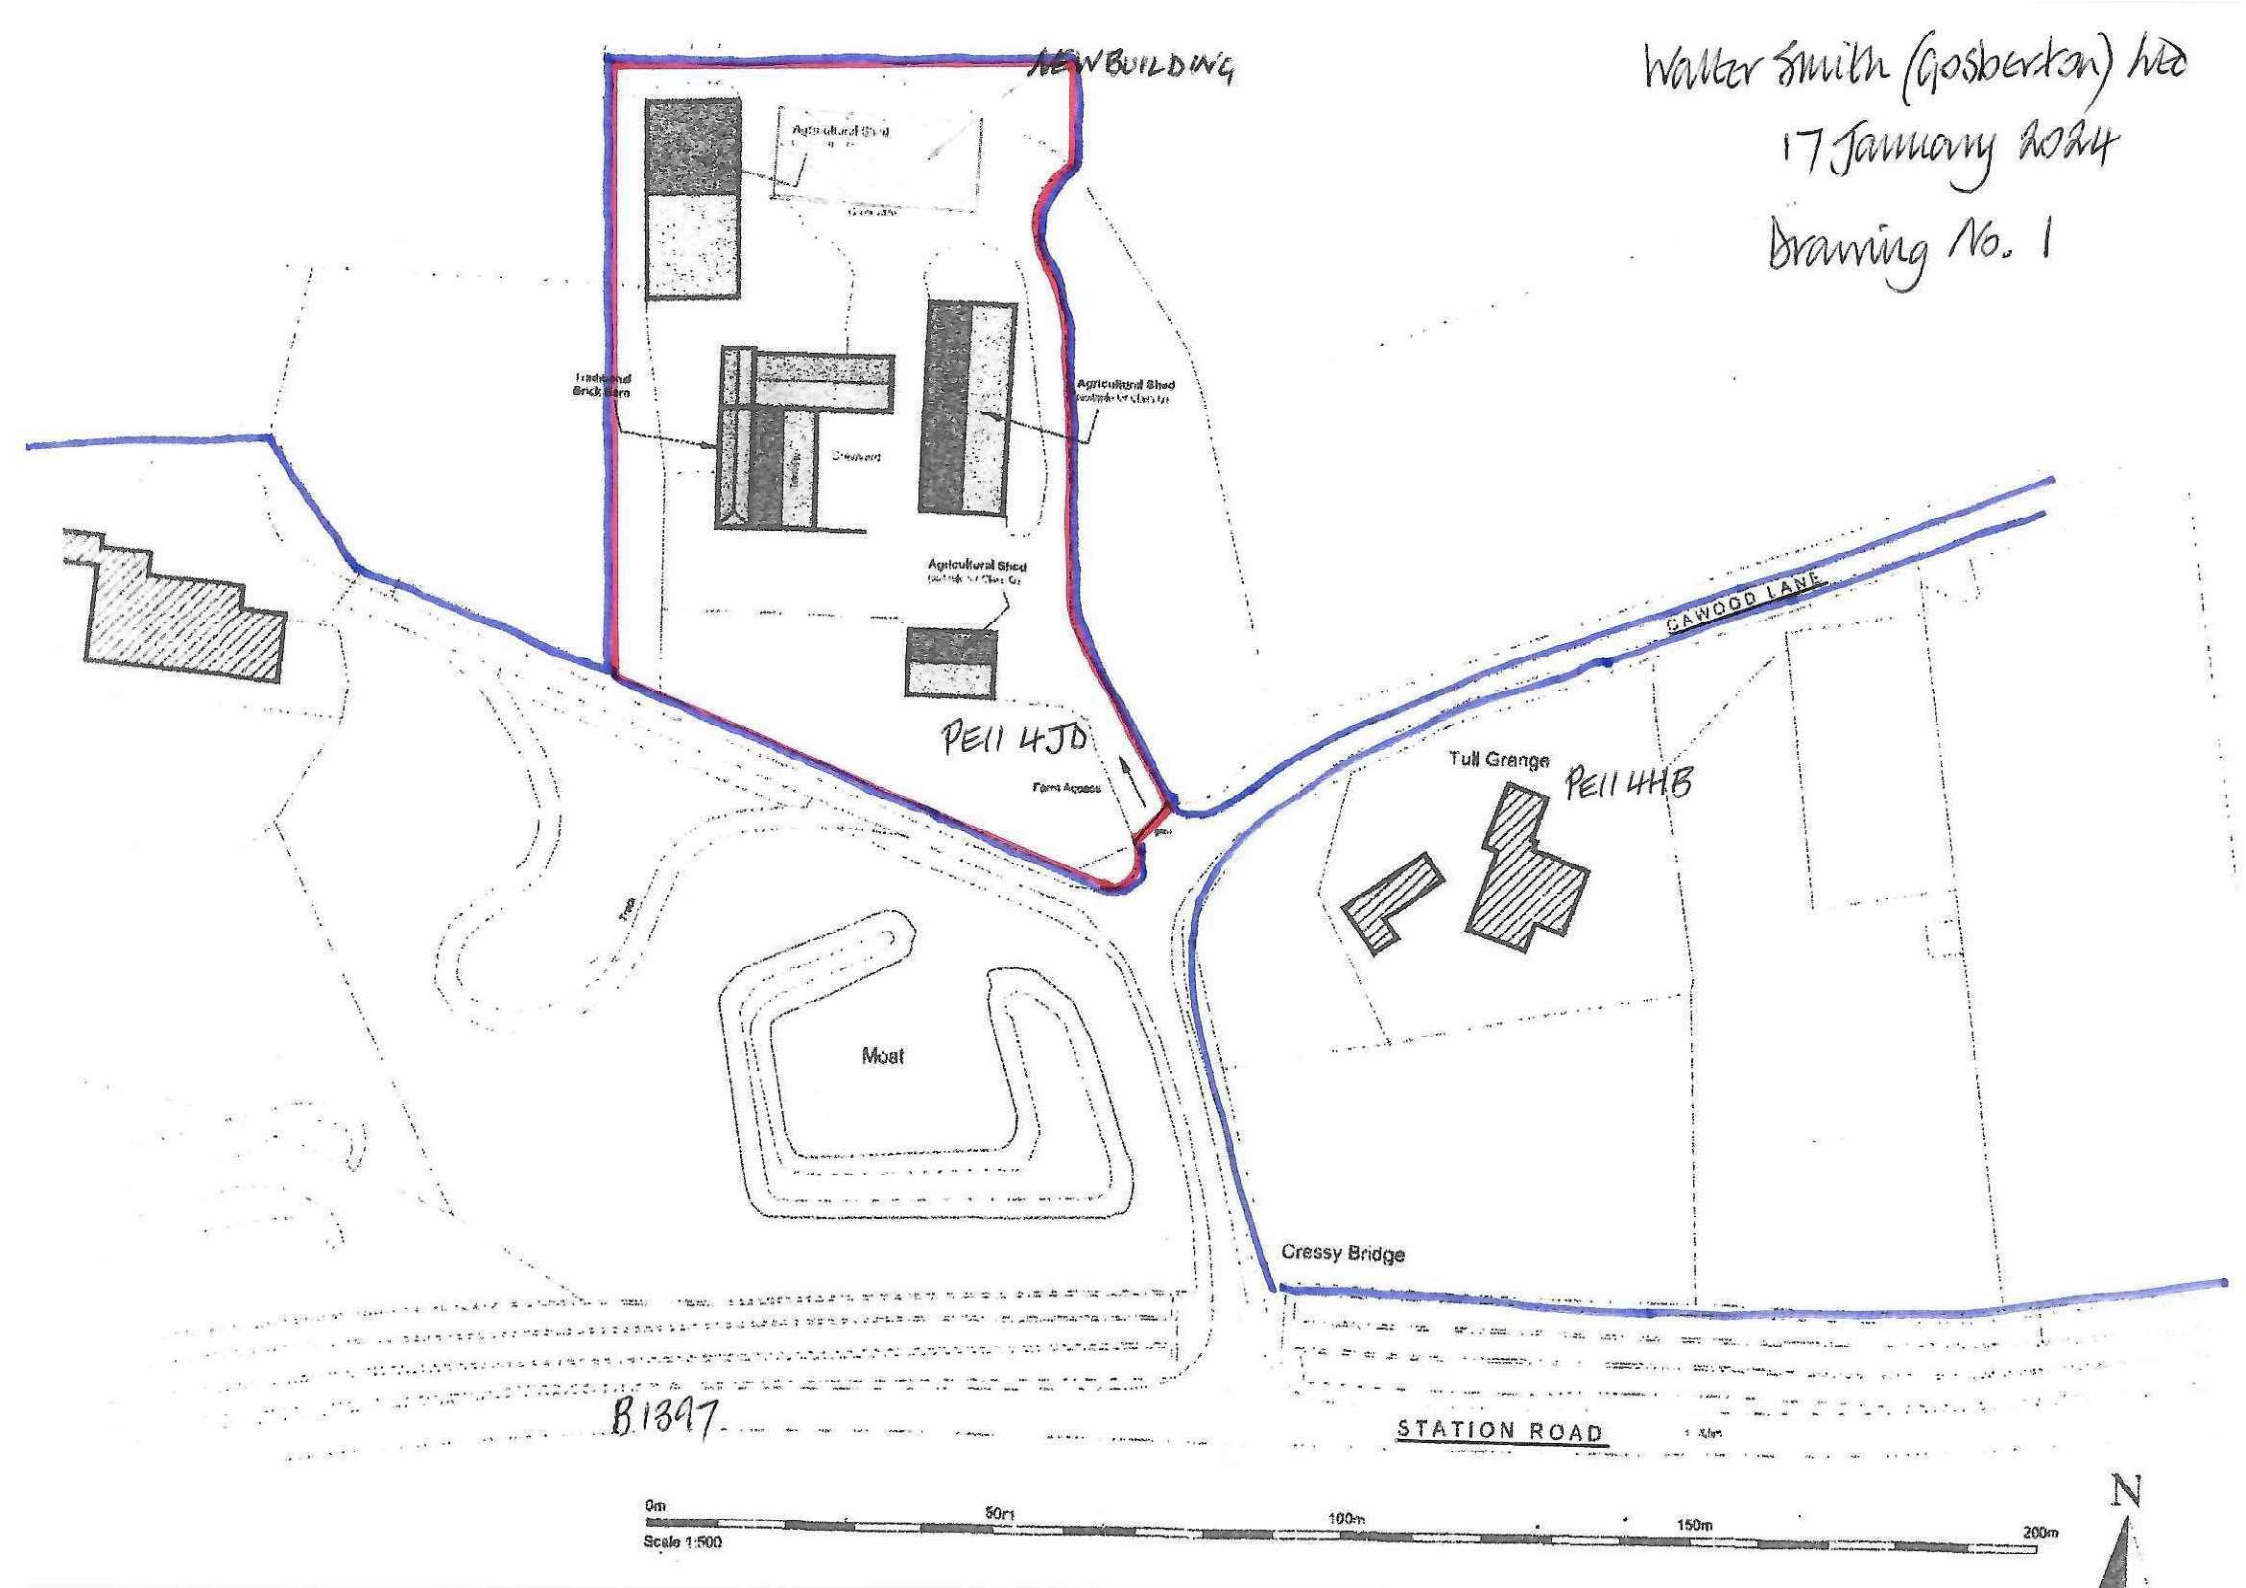


Walter Smith (Gosberton) Ltd
17 January 2024
Drawing No. 1