


GLEW + SMITH
Architect + Surveyor
20 West Parade
Lincoln LN1 1JT
(01522) 526270

client	Mr + Mrs L'Estrange
date	July 2008
scale	1:50
job	2283B
drawing	5

drawing	PROPOSALS Section AA
job	ALTERATIONS: The Woodlands, Boston Road, Gosberton, Spalding, Lincs

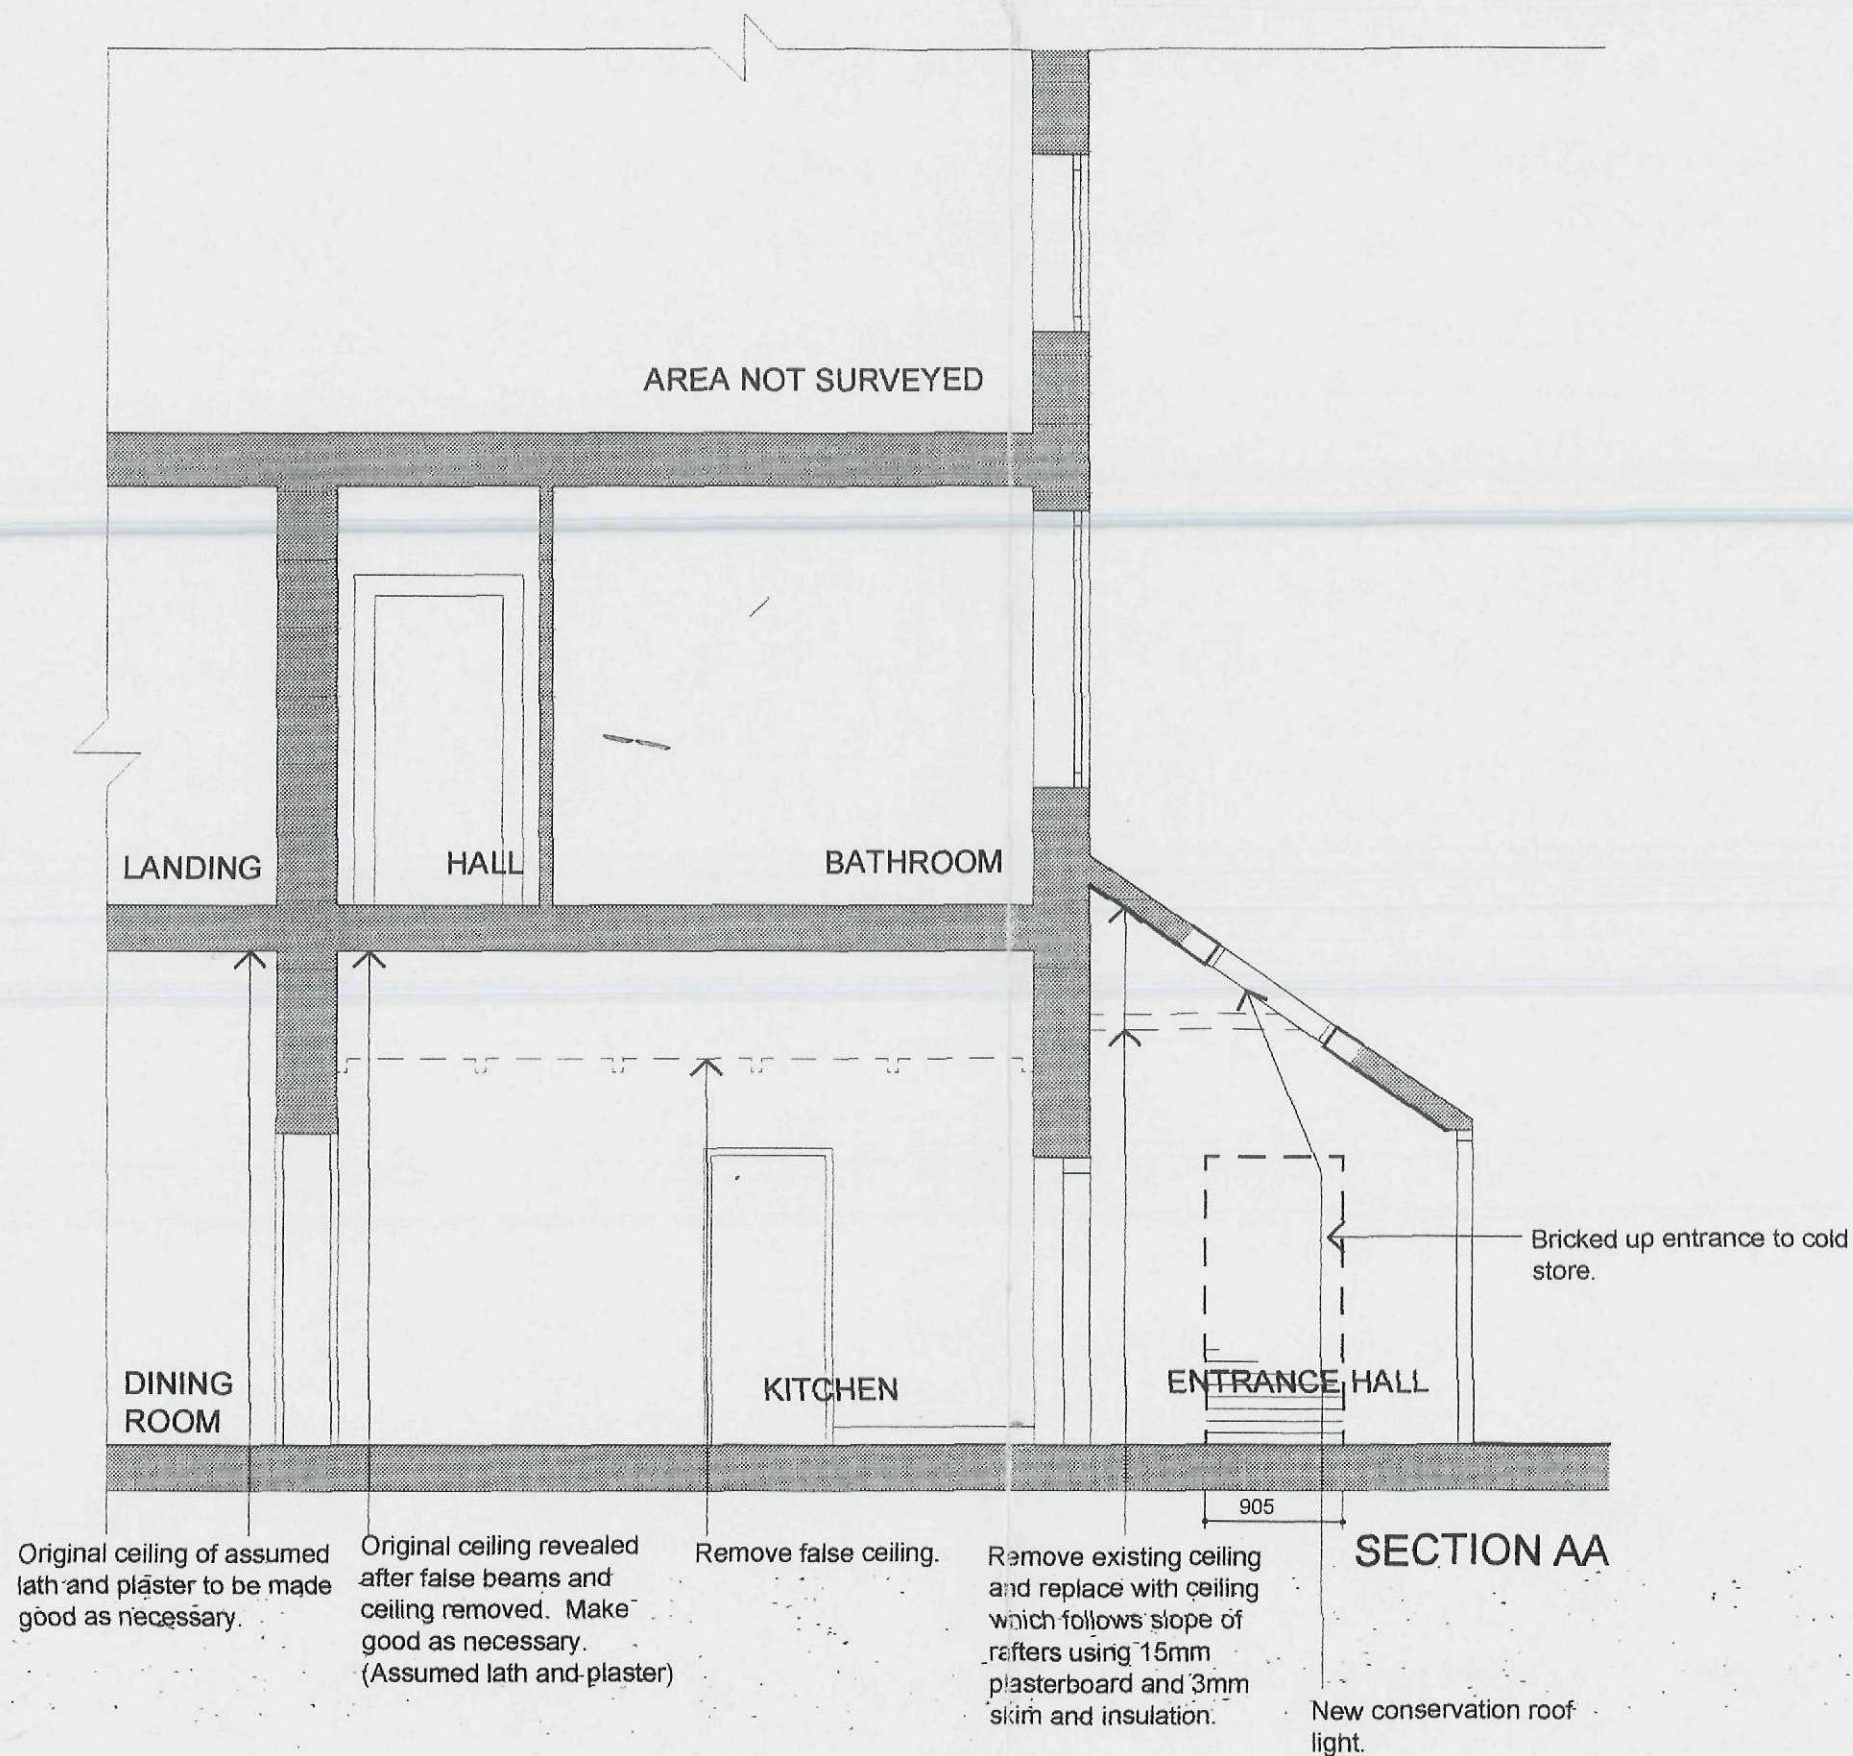

DETERMINED
PLAN

SHDC
Planning & Development
13 FEB 2009
Ref: 0105/09