


N
↑ 1:2500

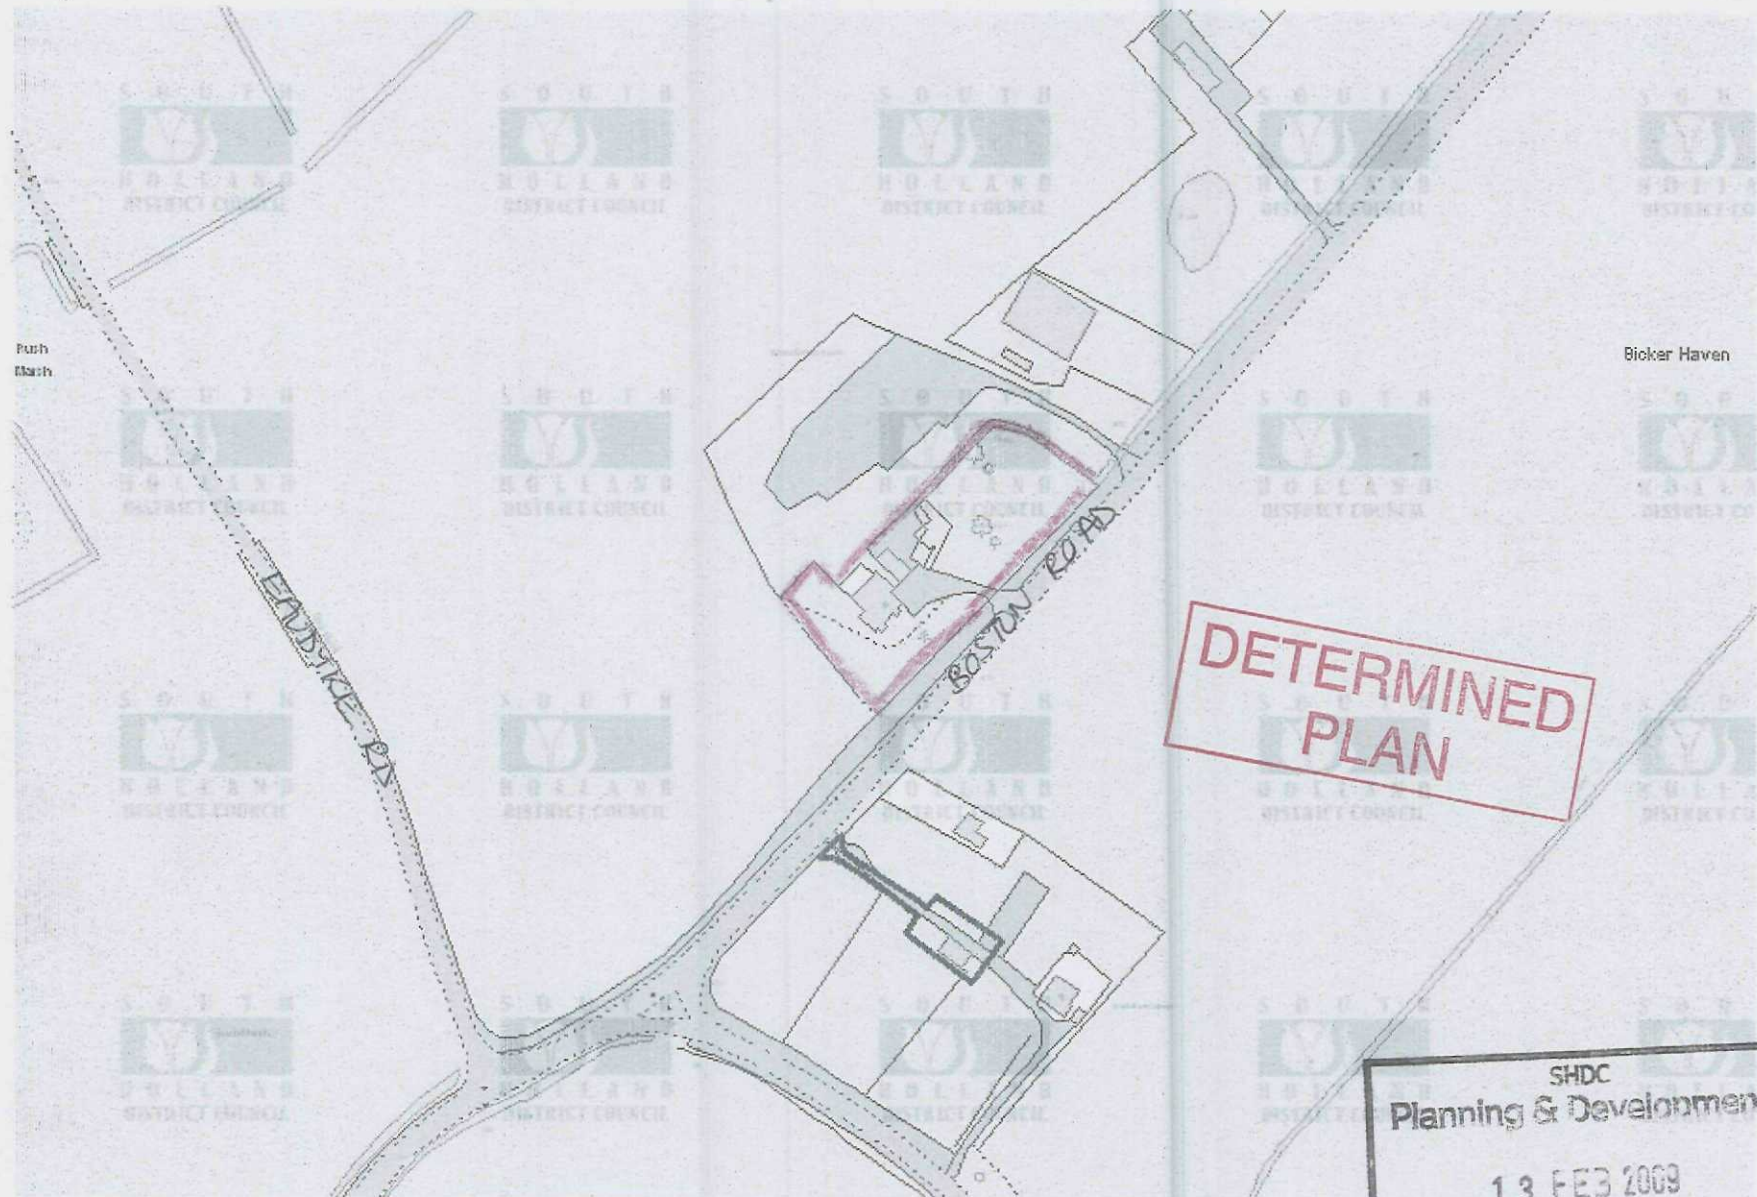

SHDC
Planning & Development

13 FEB 2009

Ref: 010569