


Concrete pad
foundation
possibly?
or metal frame
and open
and would need
RST 'goalpost' - as
minimum -
71 RST. x 2

**DETERMINED
PLAN**

SHDC
Planning & Development
12 MAR 2009
Ref: 105109

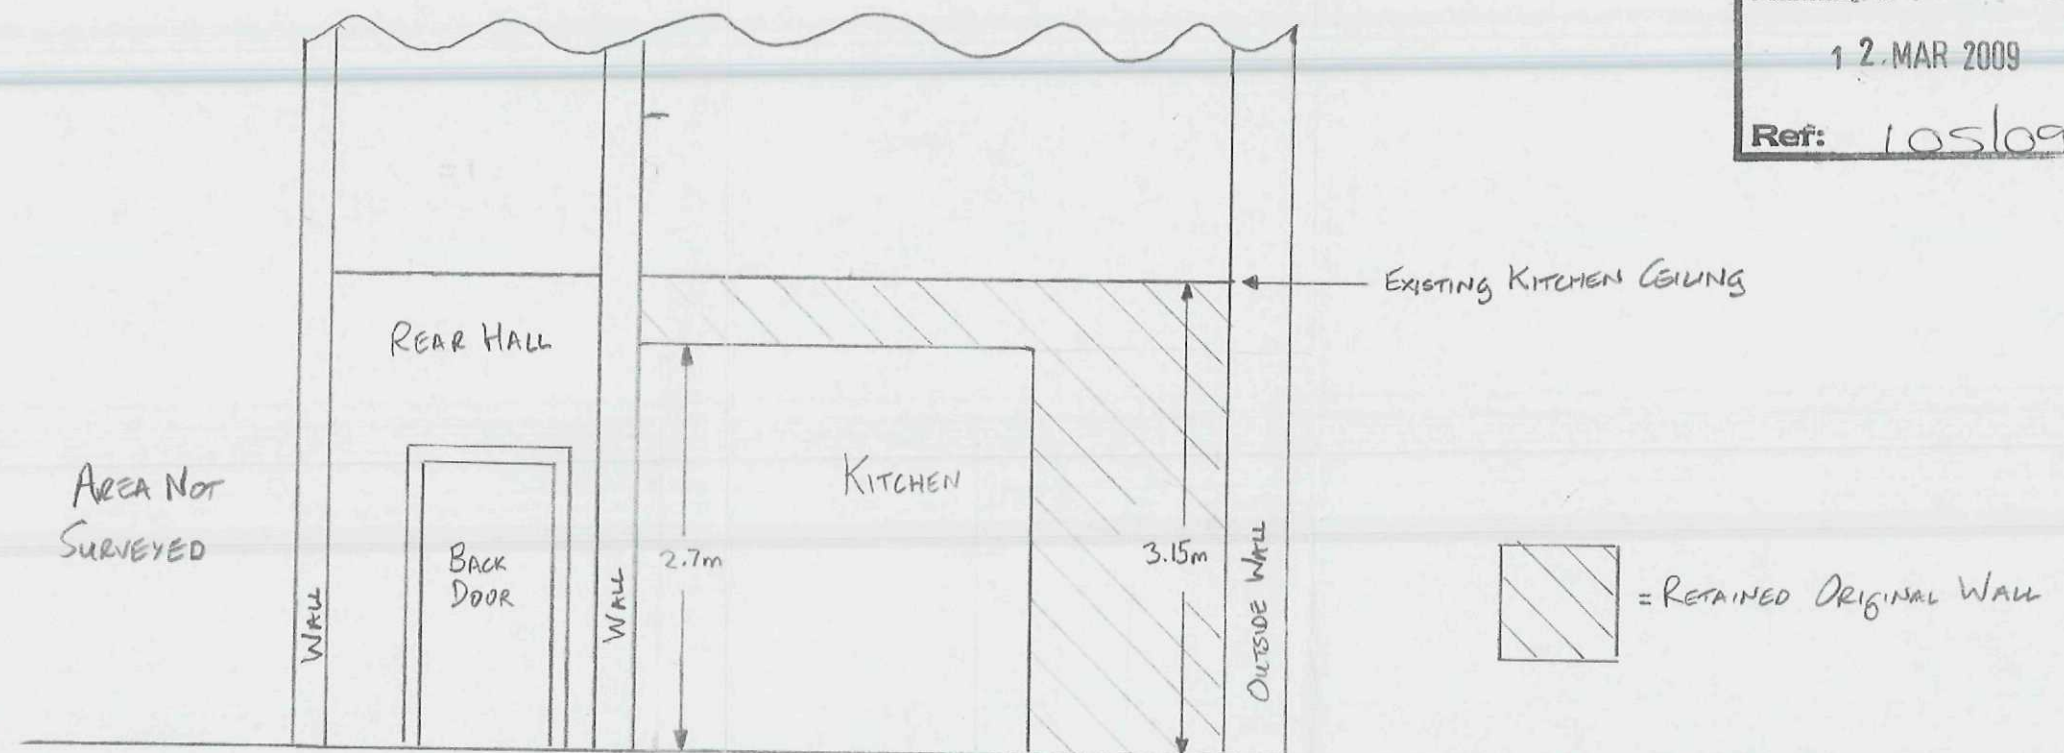

GROUND FLOOR WALL VERTICAL SECTION
(FACING SOUTH-WEST).
PROPOSAL

ALTERATIONS: The Woodlands, Boston Road,
Gosberton, Spalding. PE11 4NU

DATE: 1st MARCH 2009

SCALE: 1:50