
Meldrum Lee & Gillatt
Architects, Quantity Surveyors
Management and Cost Consultants

13591-04

GOSBERTON WEST HORPE FARM YARD

APPENDIX B.i)

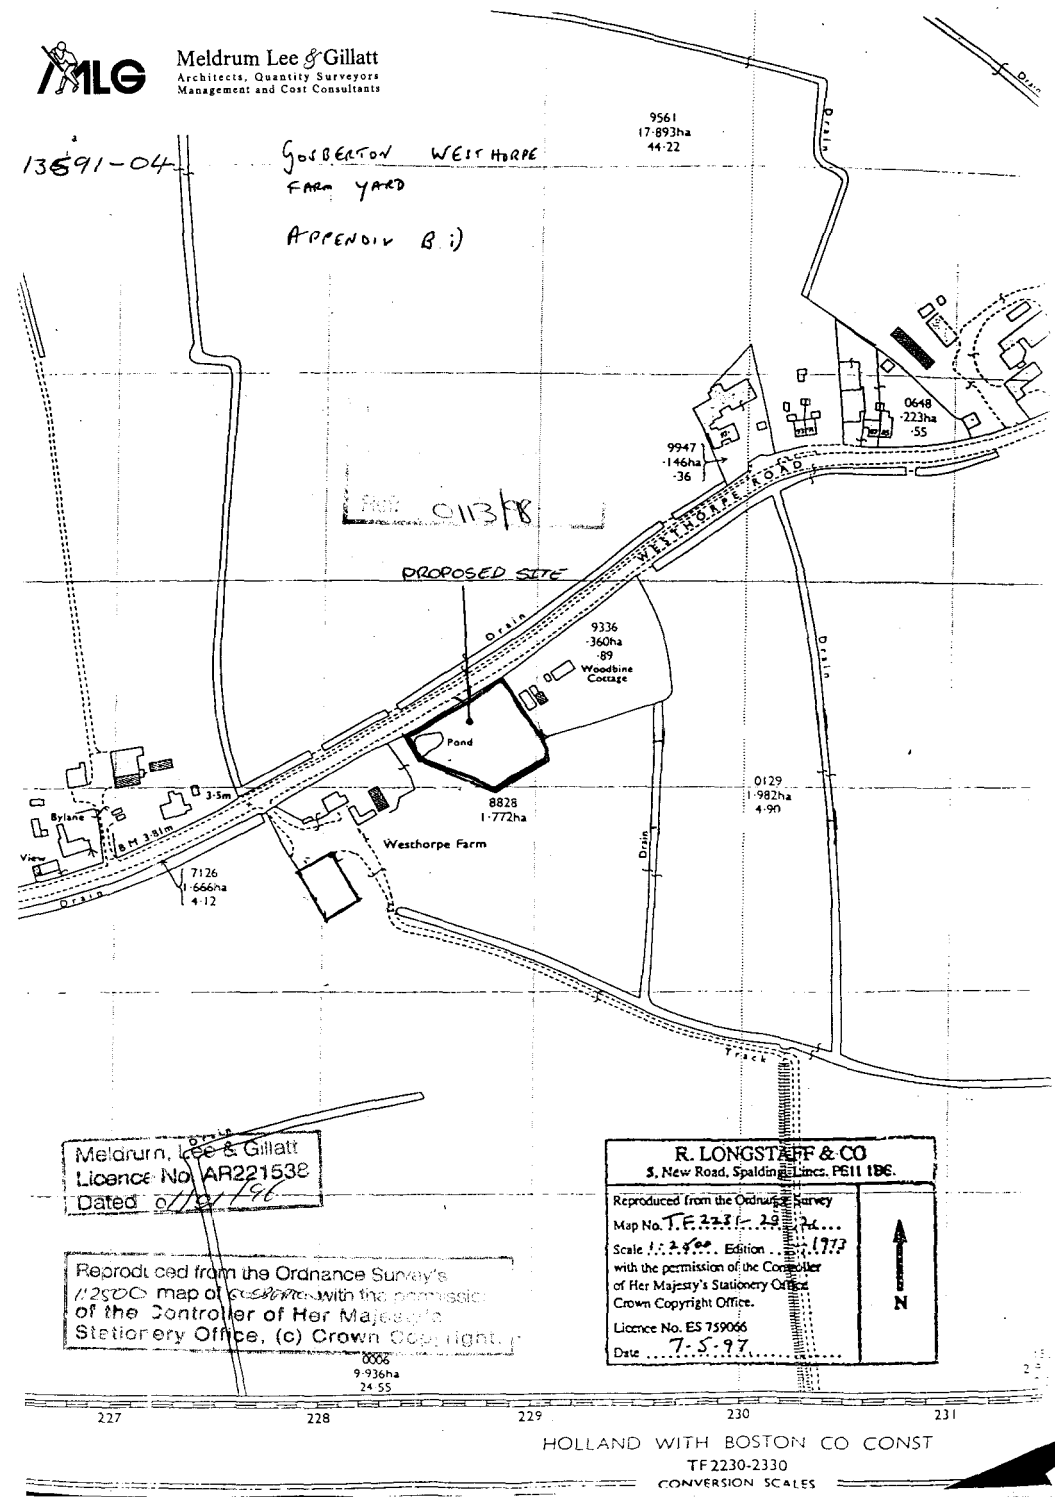

Meldrum, Lee & Gillatt
Licence No. AR221538
Dated 6/12/96


Reproduced from the Ordnance Survey's 1/2500 map of Gosberton with the permission of the Controller of Her Majesty's Stationery Office, (c) Crown Copyright.

R. LONGSTAFF & CO
5, New Road, Spalding, Lincs. PE11 1BG.

Reproduced from the Ordnance Survey
Map No. TF 2230 - 2330
Scale 1:2500. Edition 1973
with the permission of the Controller of Her Majesty's Stationery Office
Crown Copyright Office.
Licence No. ES 759066
Date 7.5.97

N

HOLLAND WITH BOSTON CO CONST
TF2230-2330
CONVERSION SCALES

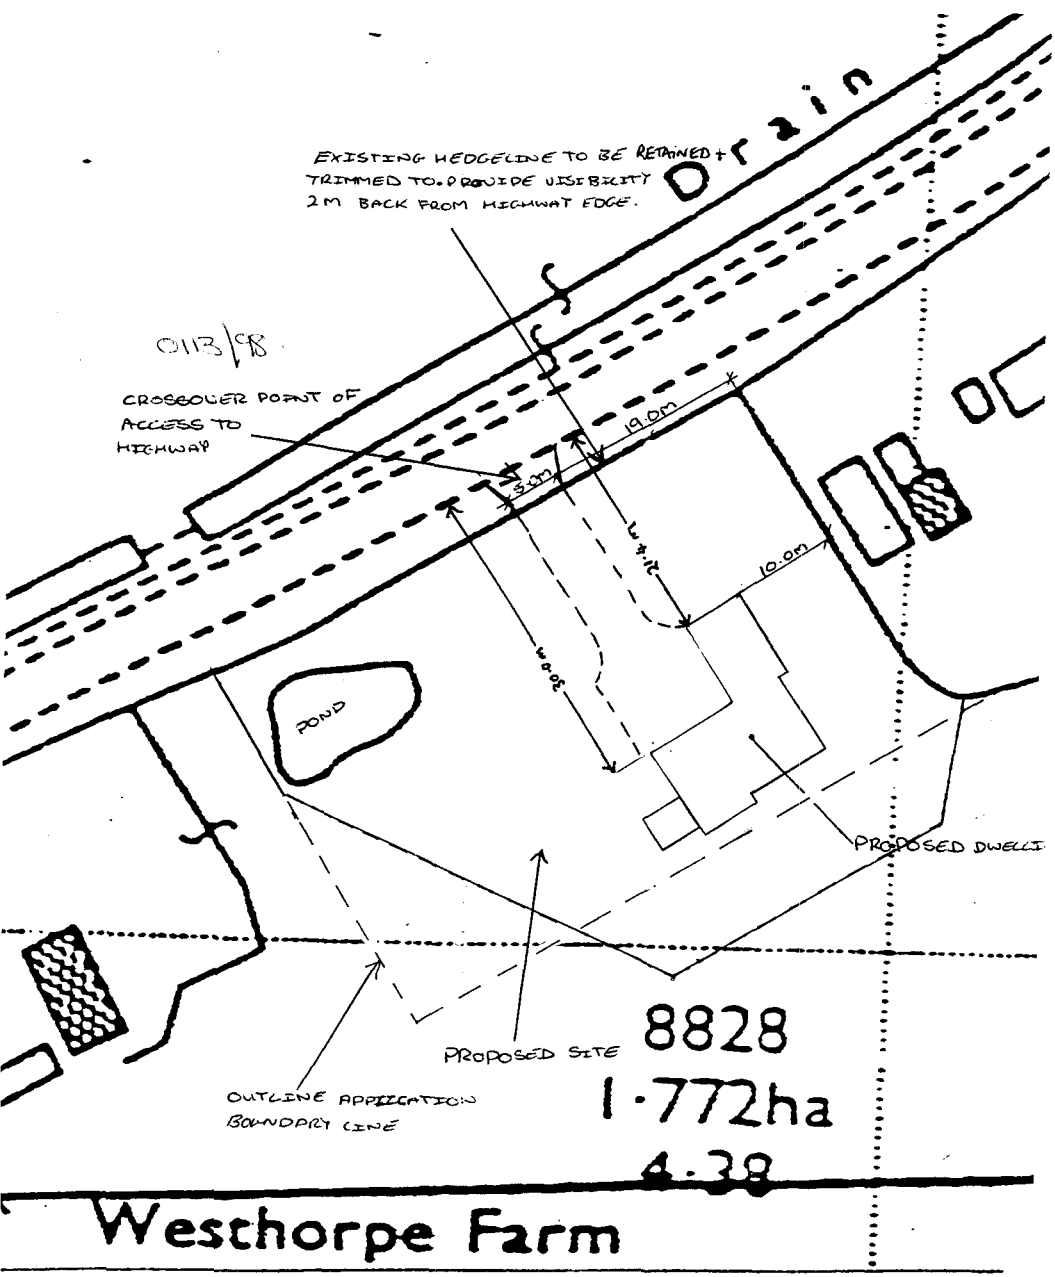

MLG **Meldrum Lee & Gillatt**
Architects, Quantity Surveyors
Management & Cost Consultants

REV A - BOUNDARY ALTERED 06/02/98 AJ

HOUSE & CARAGE AT WESTHORPE ROAD GOSBERTON. BLOCK PLAN MR. MRS. N. CASSWELL	Date 20/01/98	Drawn by AJ	No. 1359/-03A
	Scale 1:500	Checked by JM	