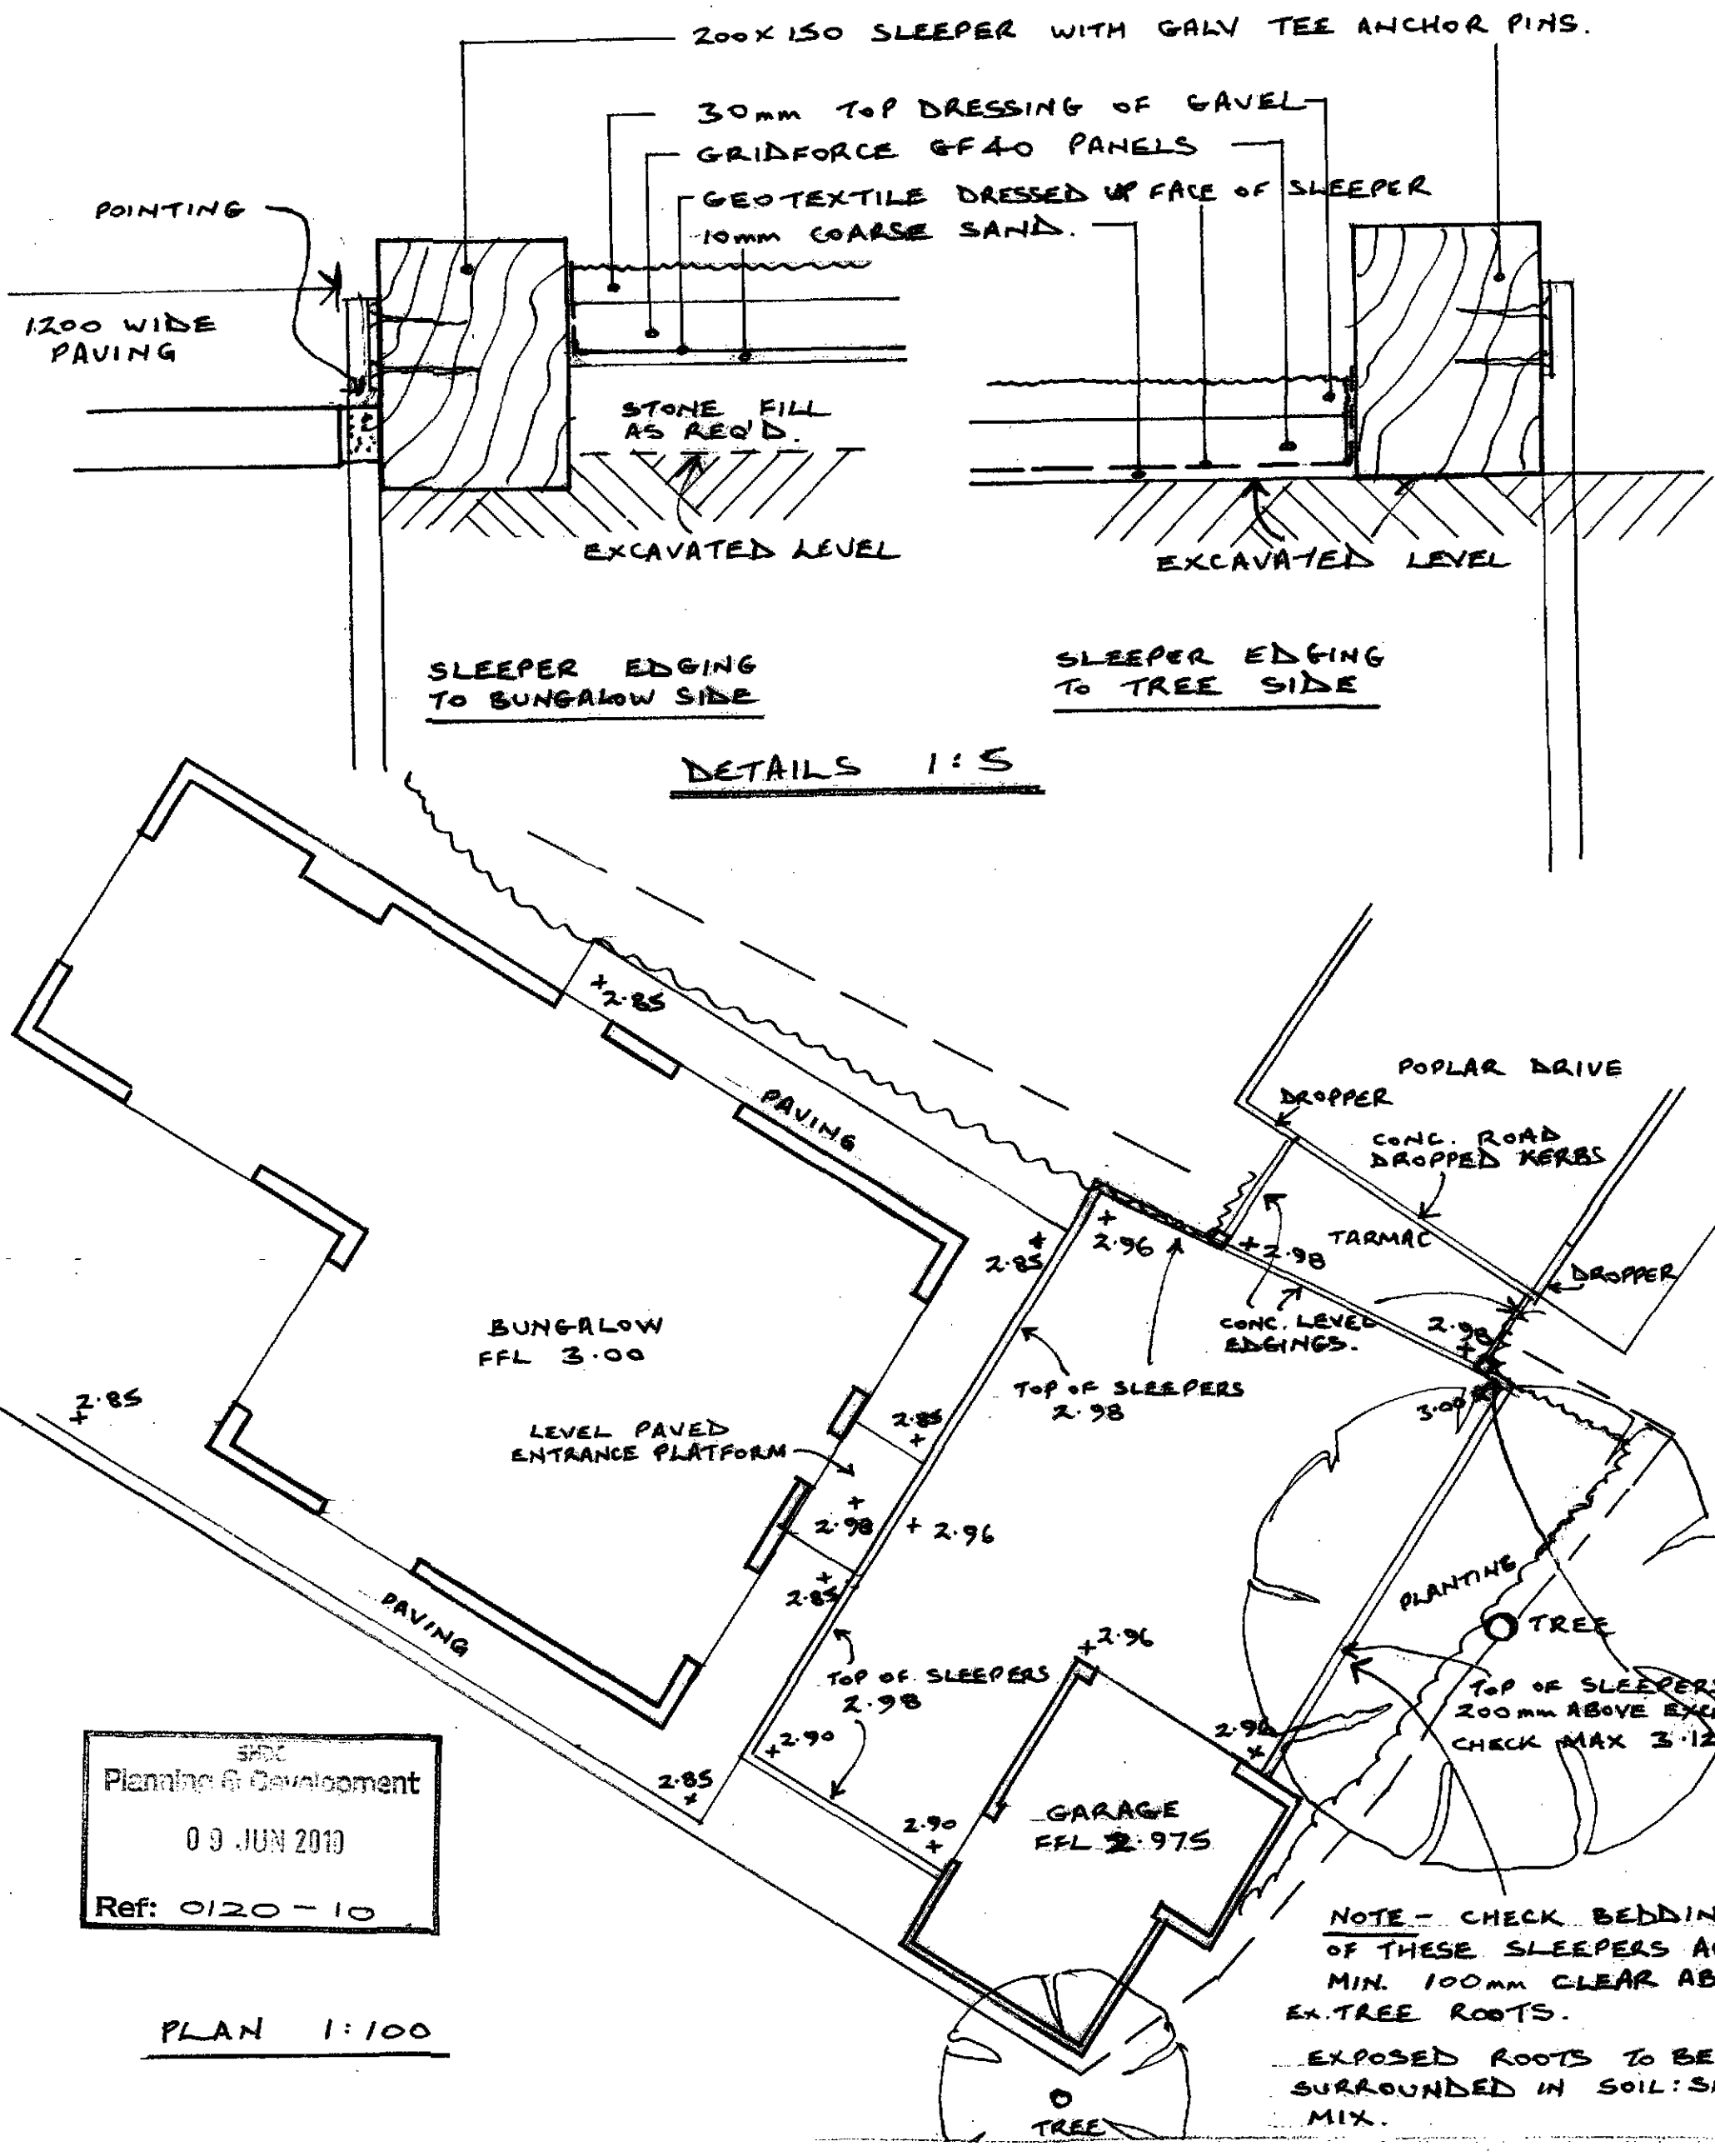


SHDC
Planning & Development
09 JUN 2010
Ref: 0120 - 10

PLAN 1:100

AMENDED PLAN
Ref. A1

Proposed Bungalow, Plot on Poplar Drive
Off Mill Lane, Gosberton, Nr Spalding
For Mrs C Vickers

Drive Plan & Edging Details
Scale : 1 : 100 & 1 : 5

Drg. 335/30 A

A.A.Parr. M.A., Dip. Arch., RIBA, Chartered Architect
9, Tilton Drive, Oadby, Leics. LE2 5WW - 0116 2712625.--tony_a_parr@hotmail.com