


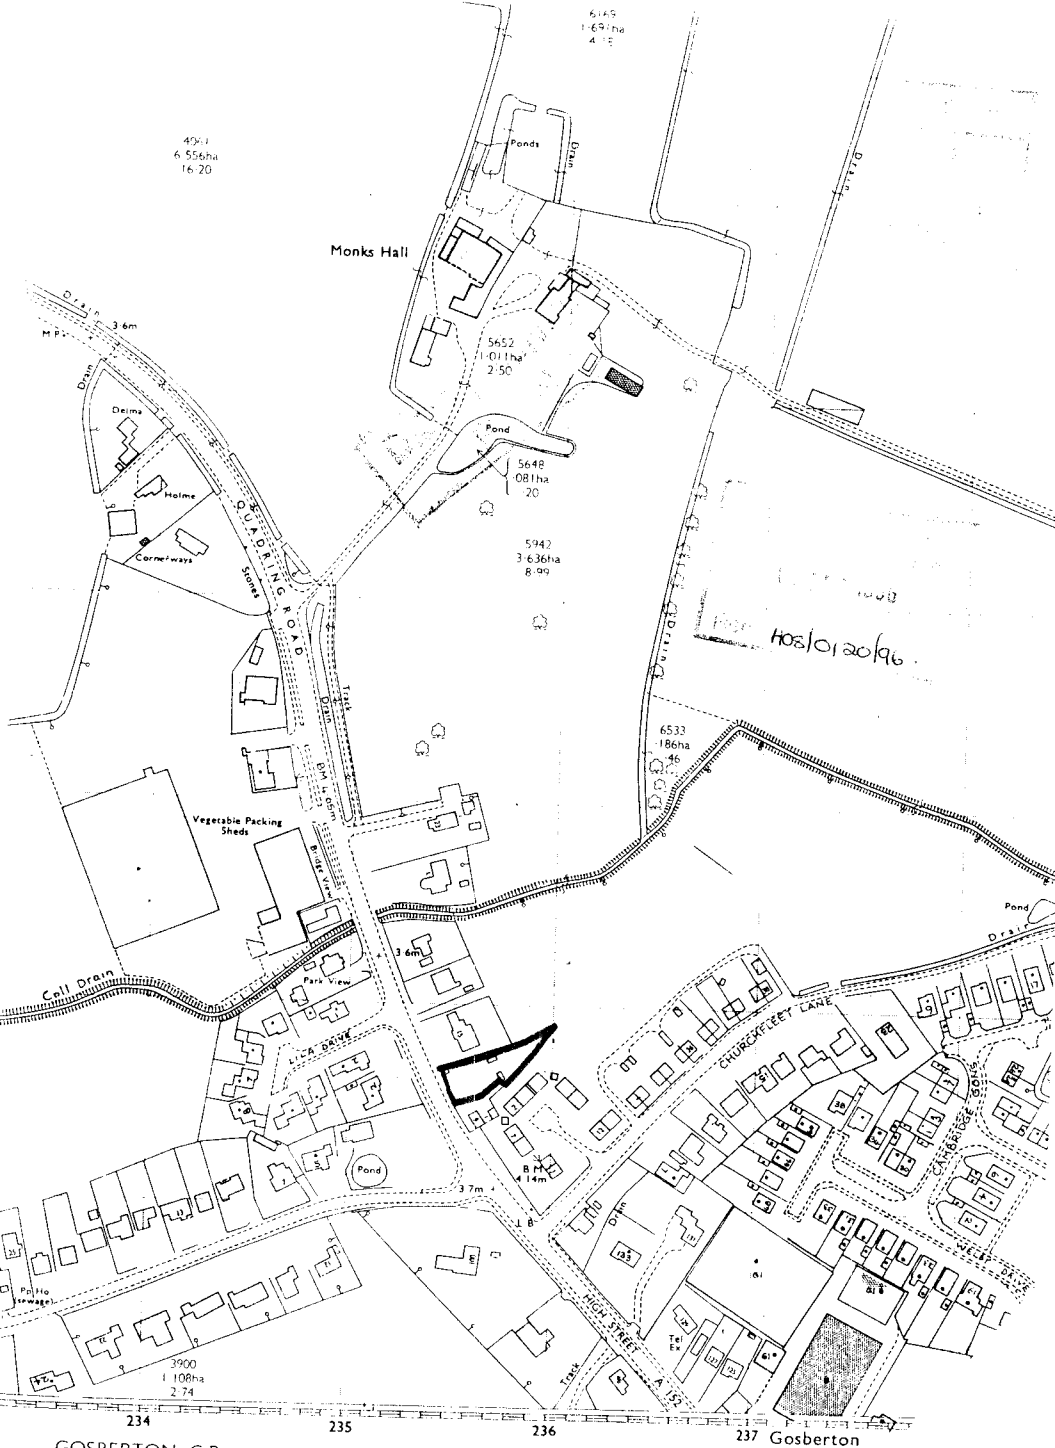

GOSBERTON C.P.

STAMFORD AND SPALDING CO CONST