
CONTRACTOR TO TAKE NOTE: All proposed dimensions are to be checked on site and any discrepancies to be notified immediately. Commencement of works on site will be deemed as all dimensions have been checked. All material schedules are given in good faith and for pricing purposes only. It is the responsibility of the contractor to check their accuracy before ordering any materials.

11 - Proposed Ground Floor Schedule		
Name	Area	Perimeter
Bathroom	8.65 m²	14.5 m
Bed 2	18.10 m²	19.7 m
Kitchen Diner	19.05 m²	23.2 m
Utility	4.55 m²	10.2 m
W.C	1.30 m²	4.6 m
Grand total: 5	51.70 m²	72.2 m

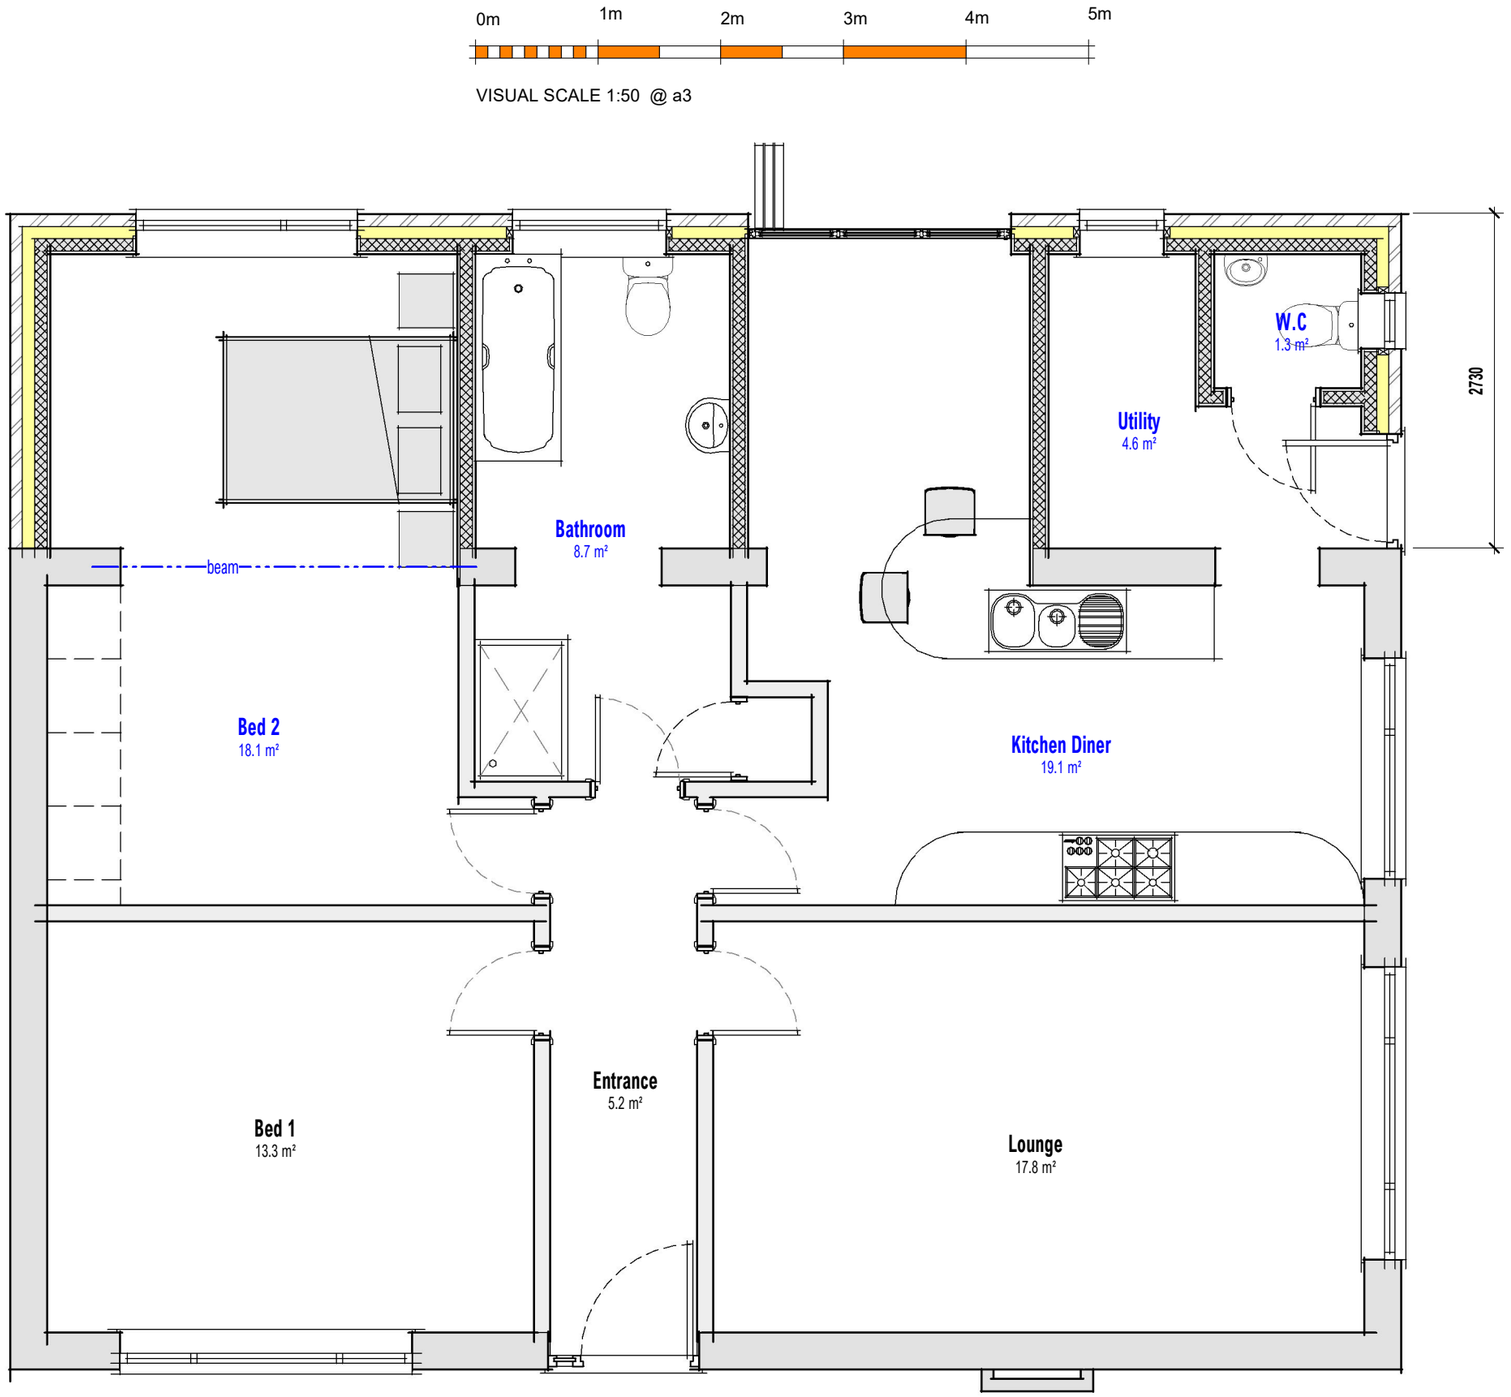

Proposed Floor Layout

A3 Drg No :

3273 - 06A

78 Risegate Road | Gosberton Risegate