
CONTRACTOR TO TAKE NOTE: All proposed dimensions are to be checked on site and any discrepancies to be notified immediately. Commencement of works on site will be deemed as all dimensions have been checked. All material schedules are given in good faith and for pricing purposes only. It is the responsibility of the contractor to check their accuracy before ordering any materials.




VISUAL SCALE 1:100 @ a3

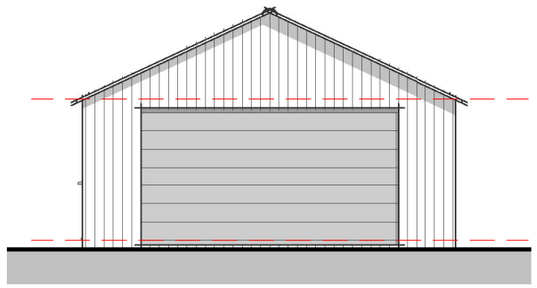


Elevation 01 - Front

1 : 100

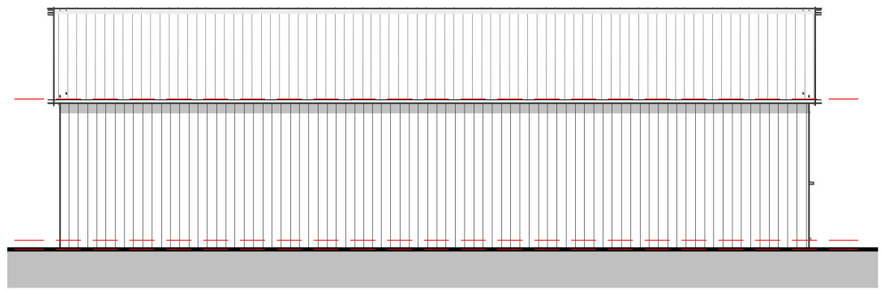


Elevation 02 - Right

1 : 100

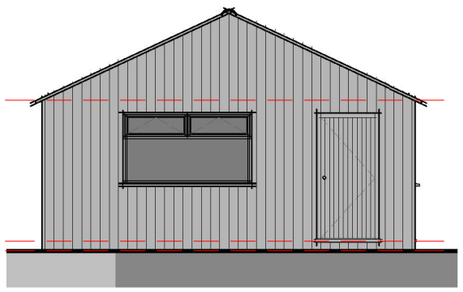


Elevation 03 - Rear

1 : 100

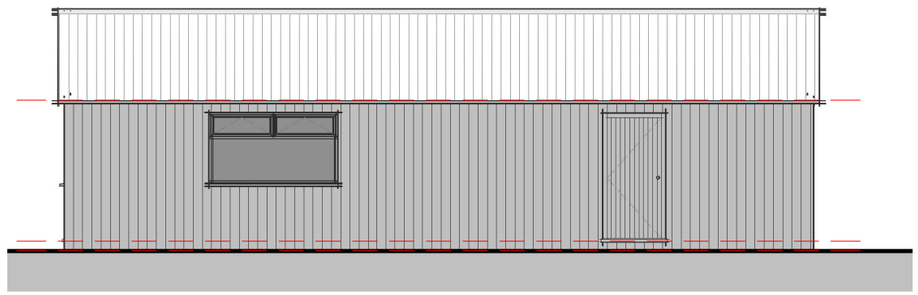


Elevation 04 - Left

1 : 100

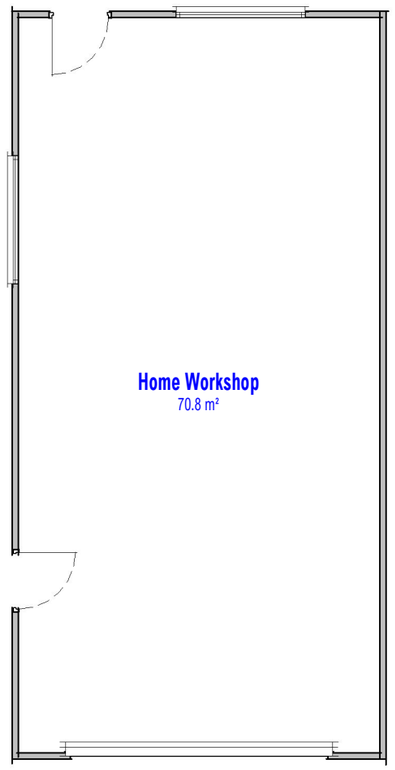

Plan 01 - Ground

1 : 100

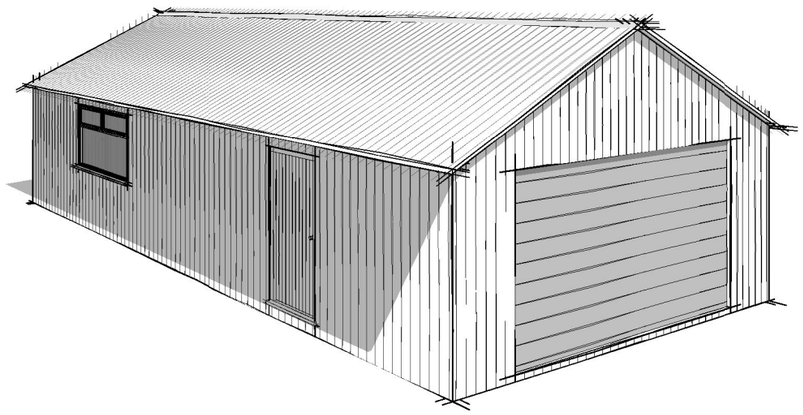

3D View 1

Workshop Details

A3 Drg No :

3273 - W01B

78 Risegate Road | Gosbeton Risegate