




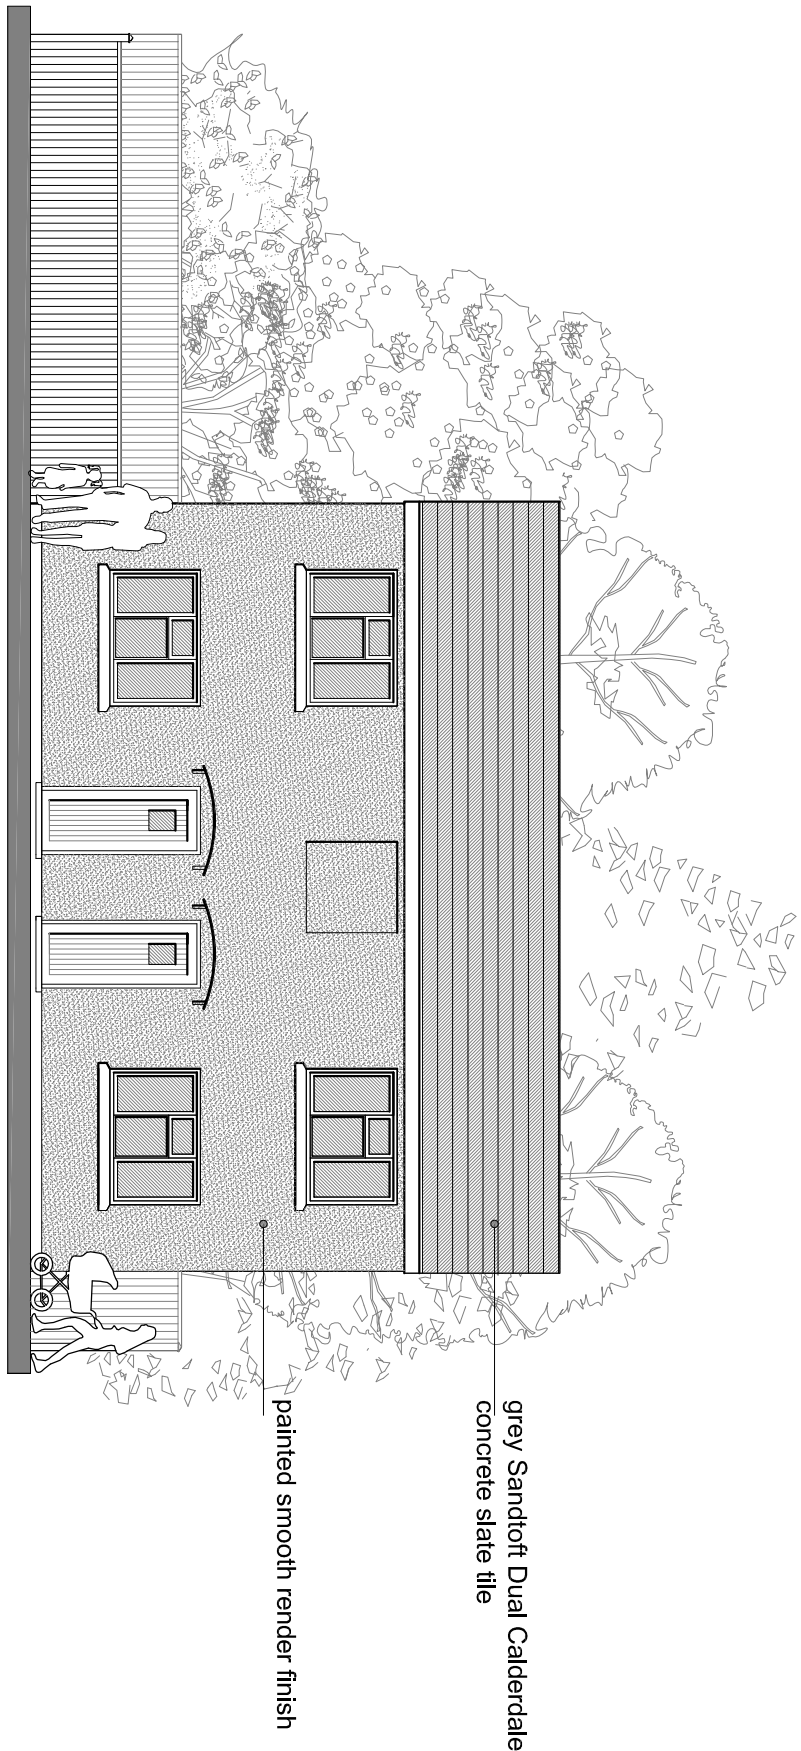


Proposed Front Elevation

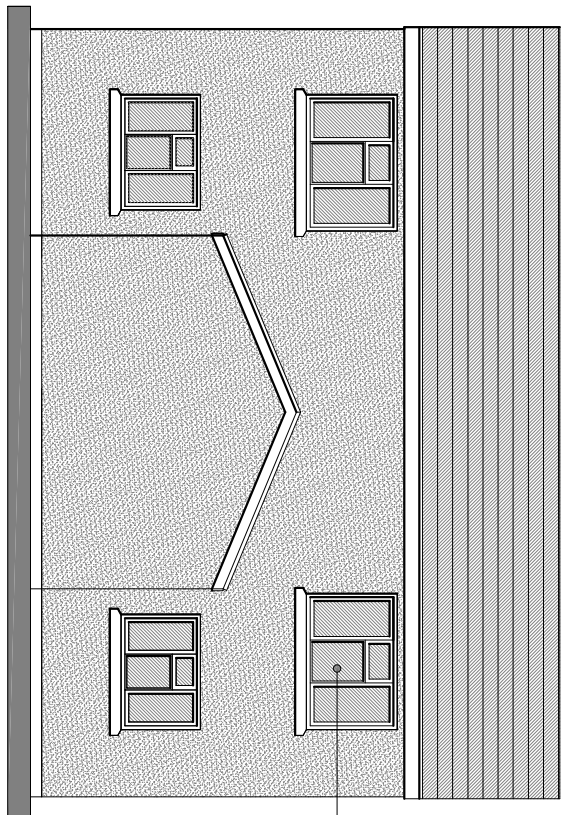


Proposed Rear Elevation

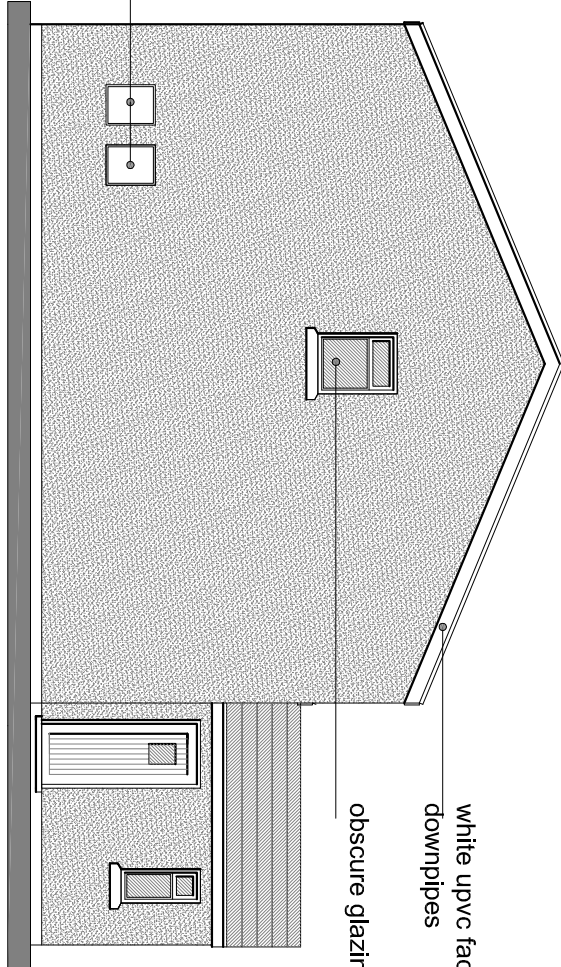


Proposed Side Elevation (west)

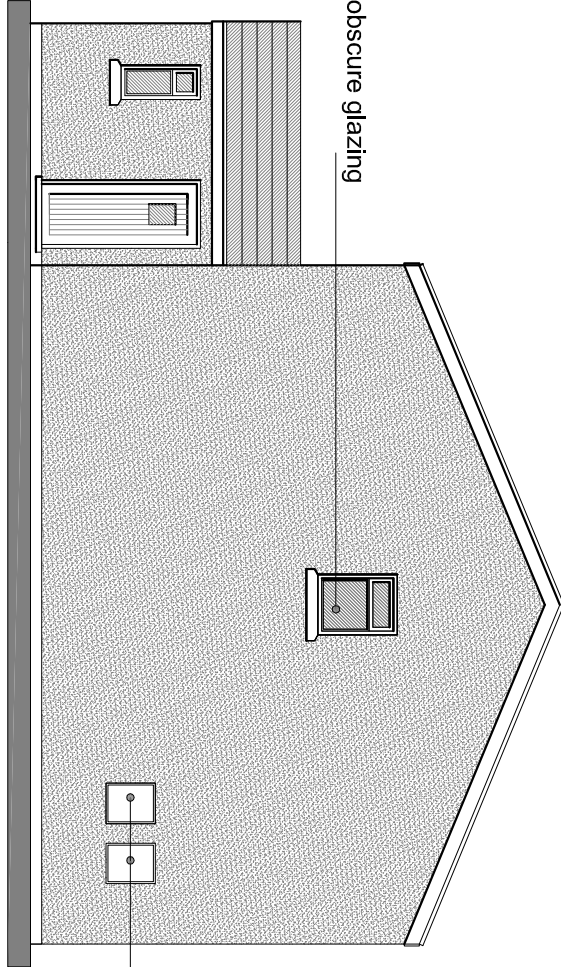


Proposed Side Elevation (east)

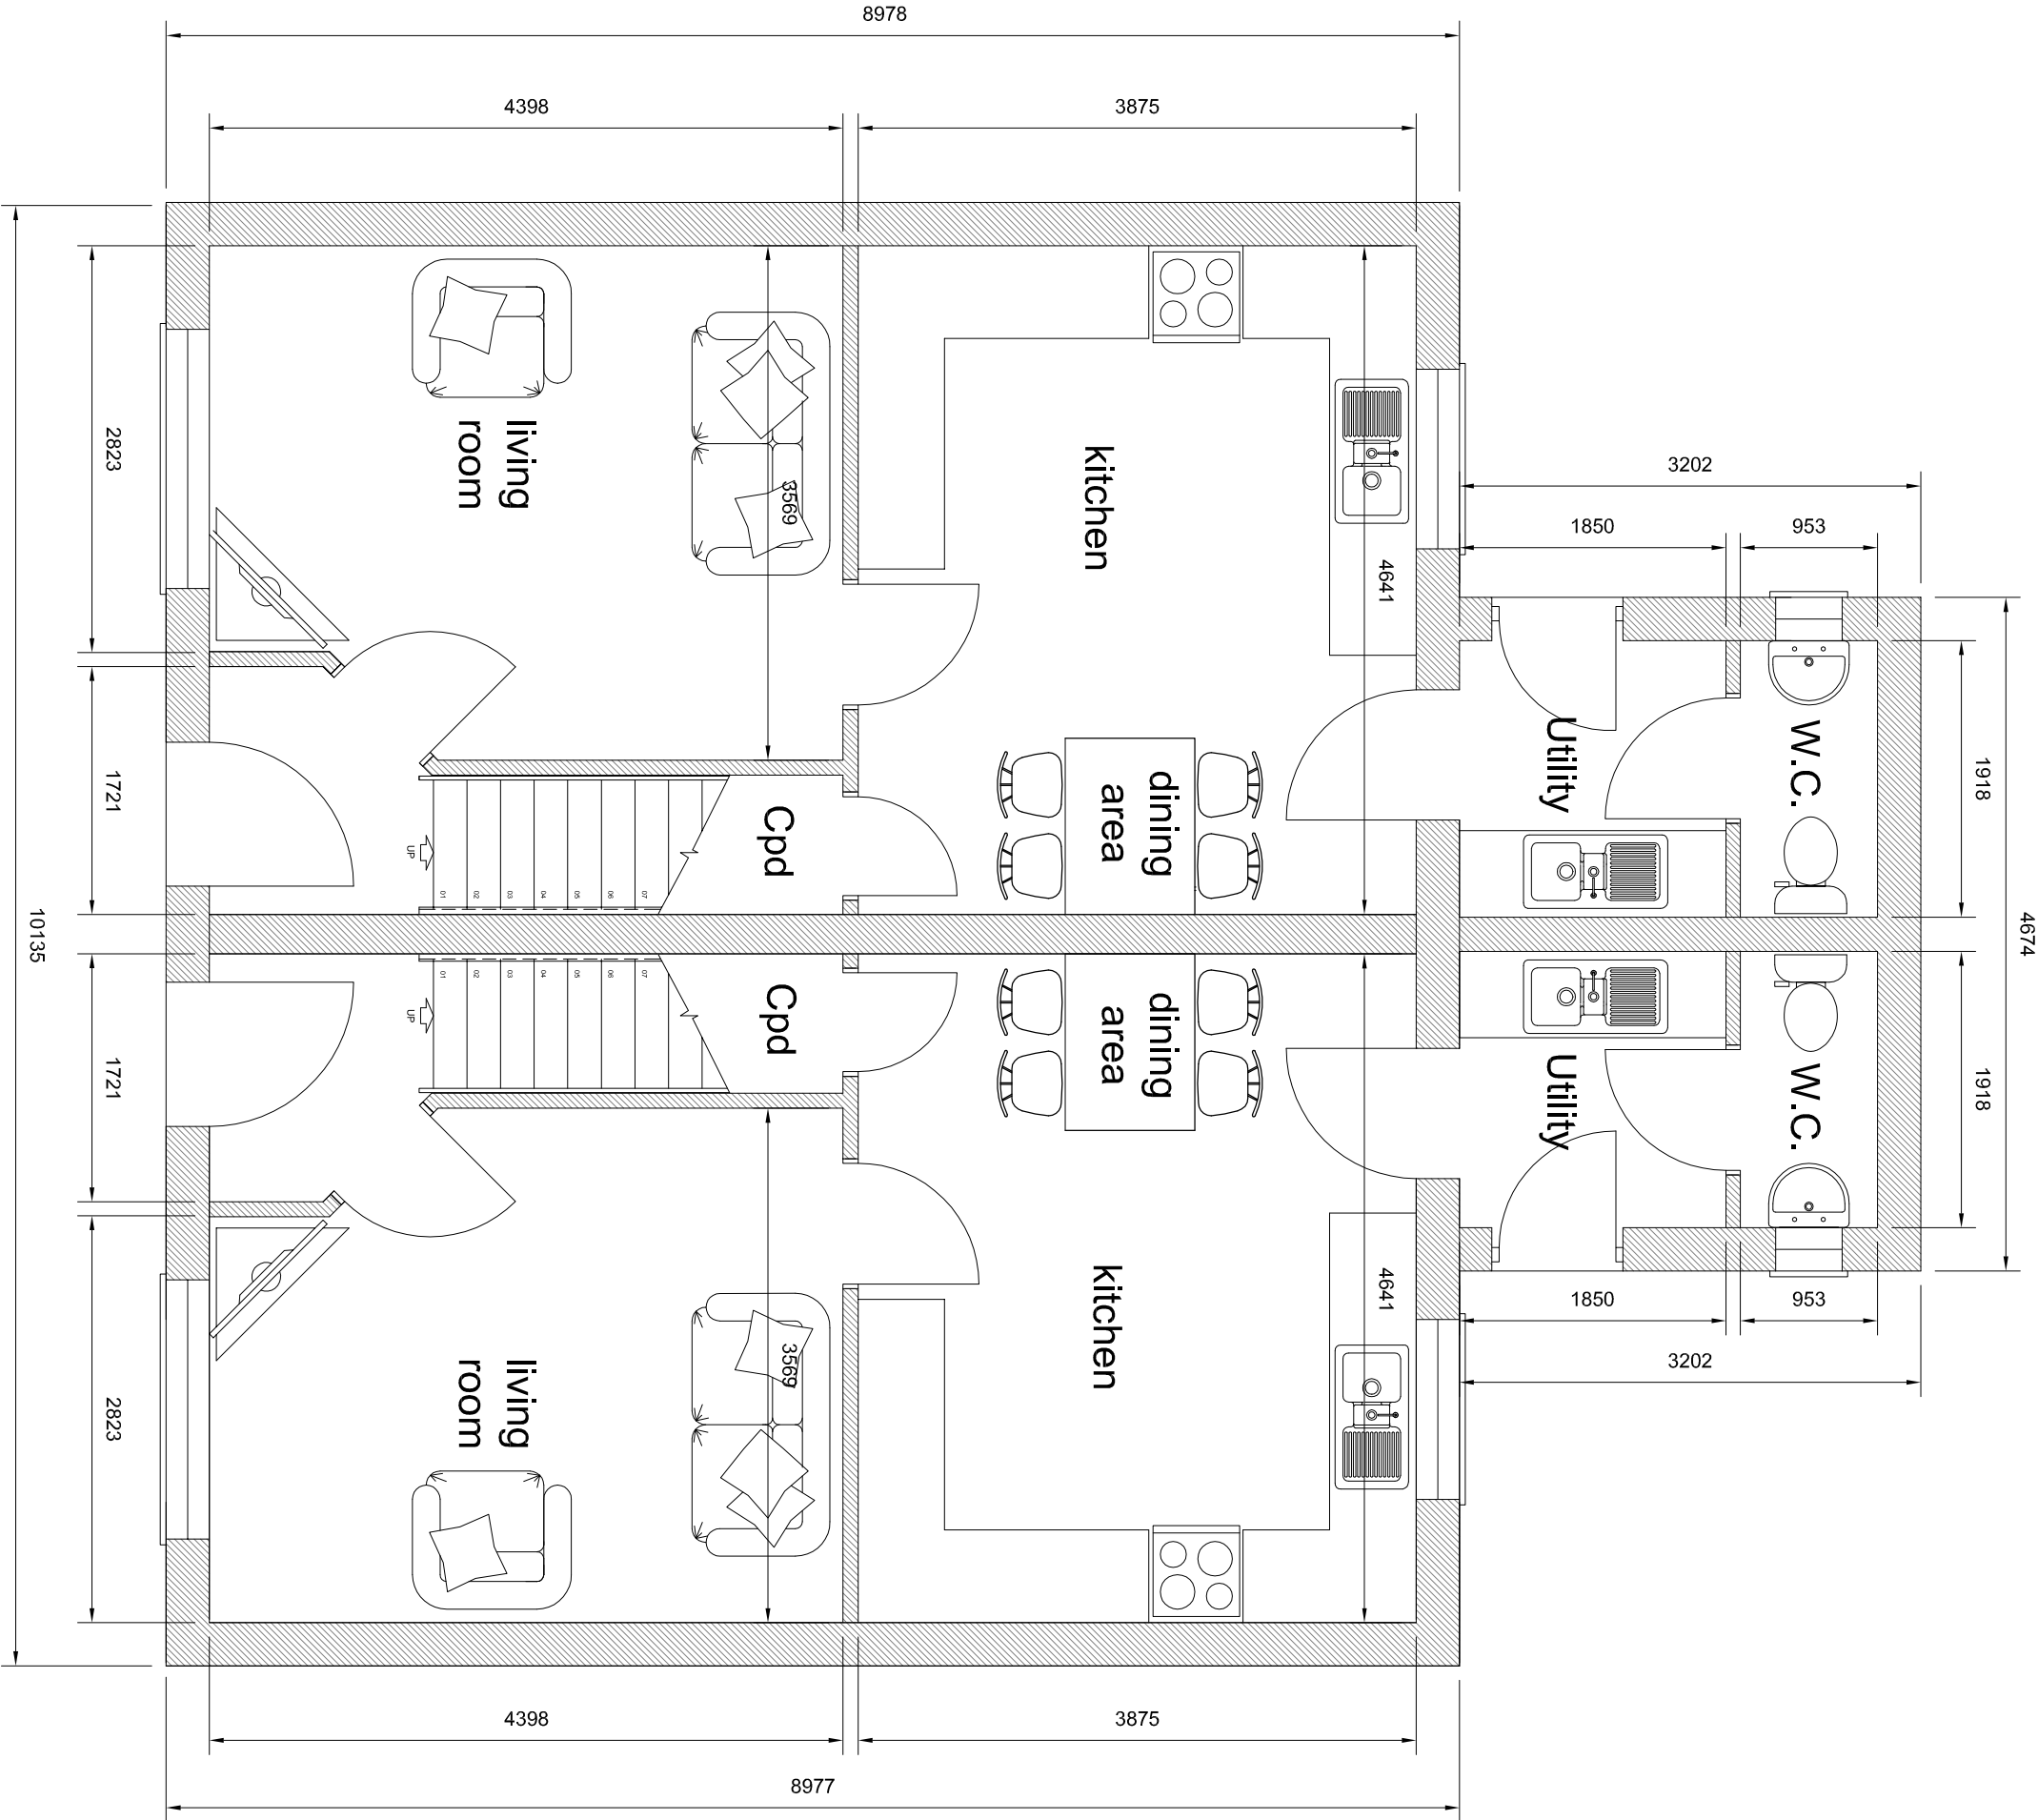


Proposed ground floor plan

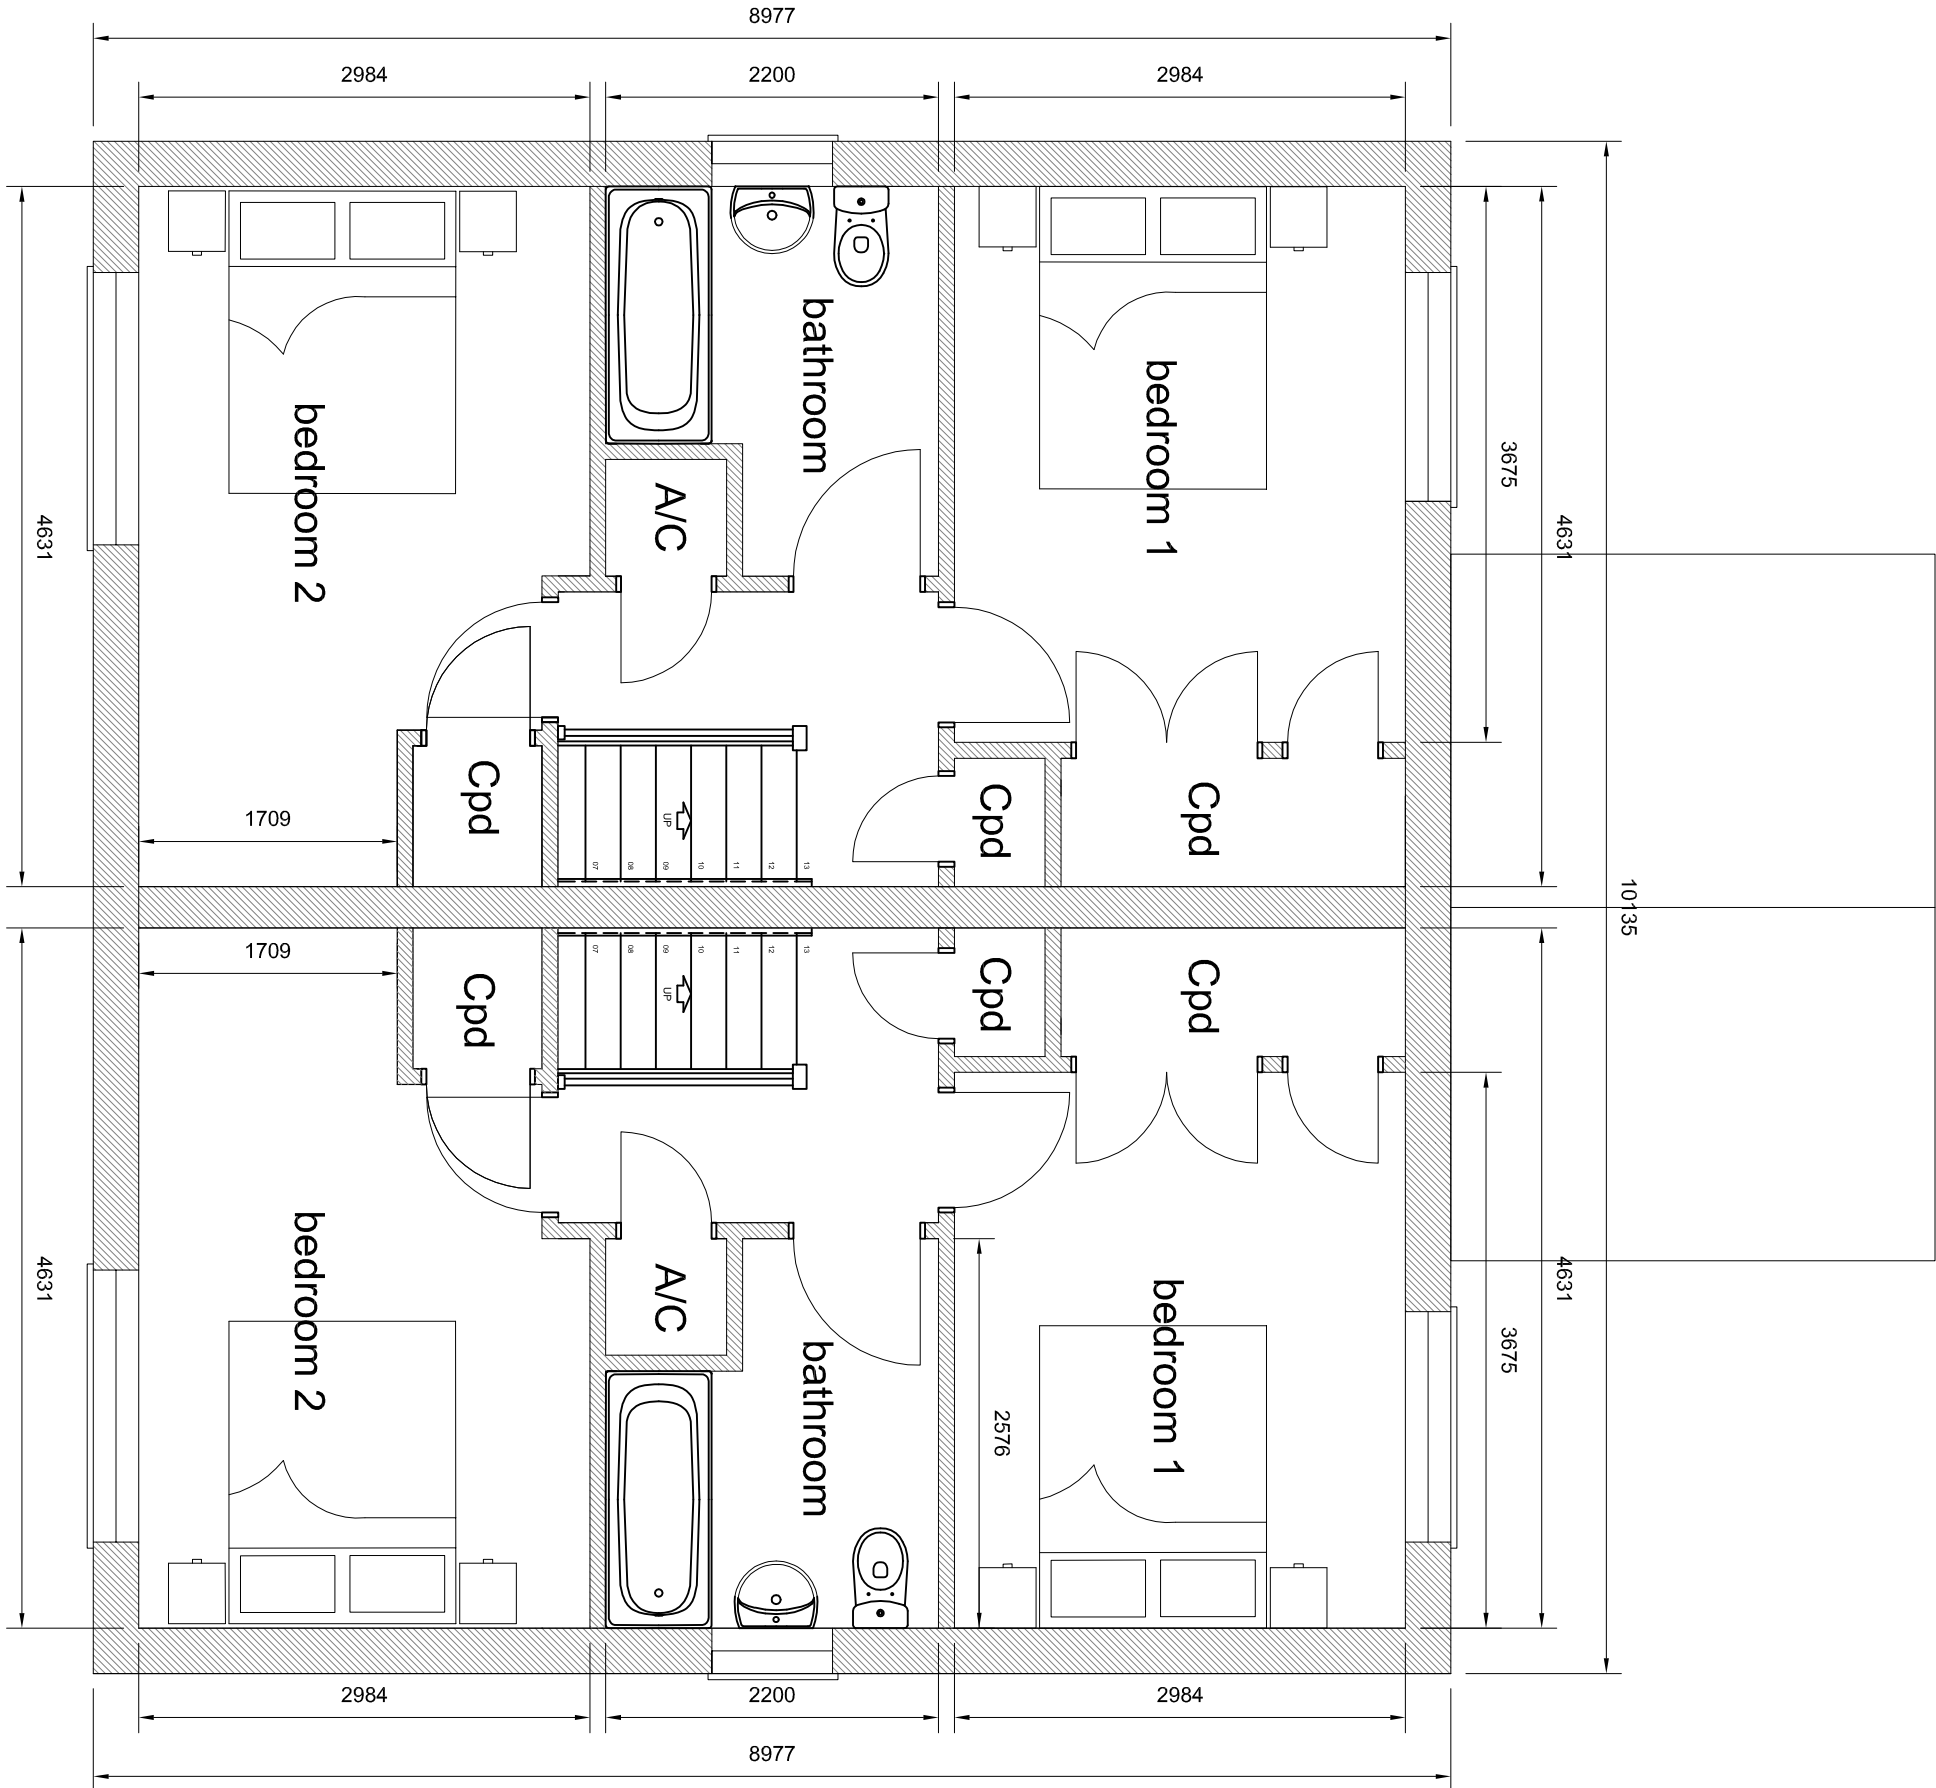

Proposed first floor plan

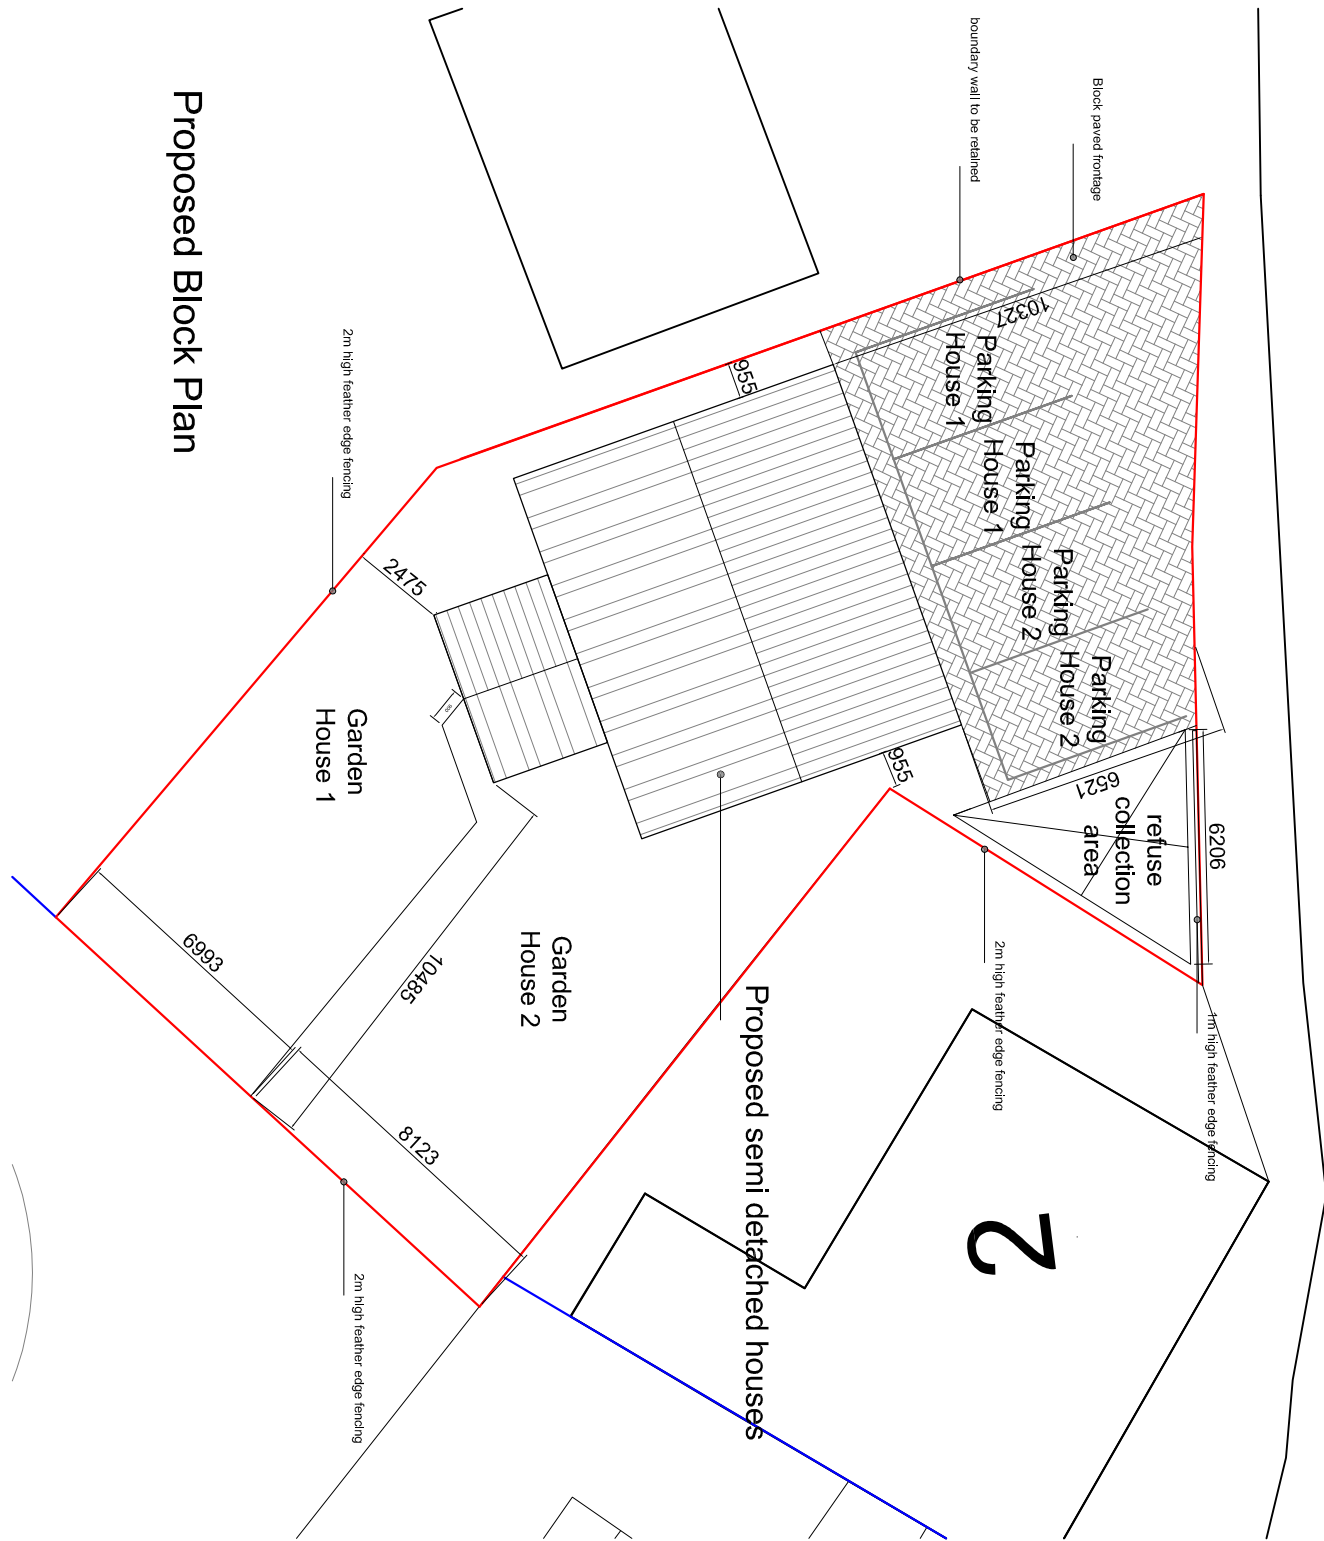

Proposed Block Plan

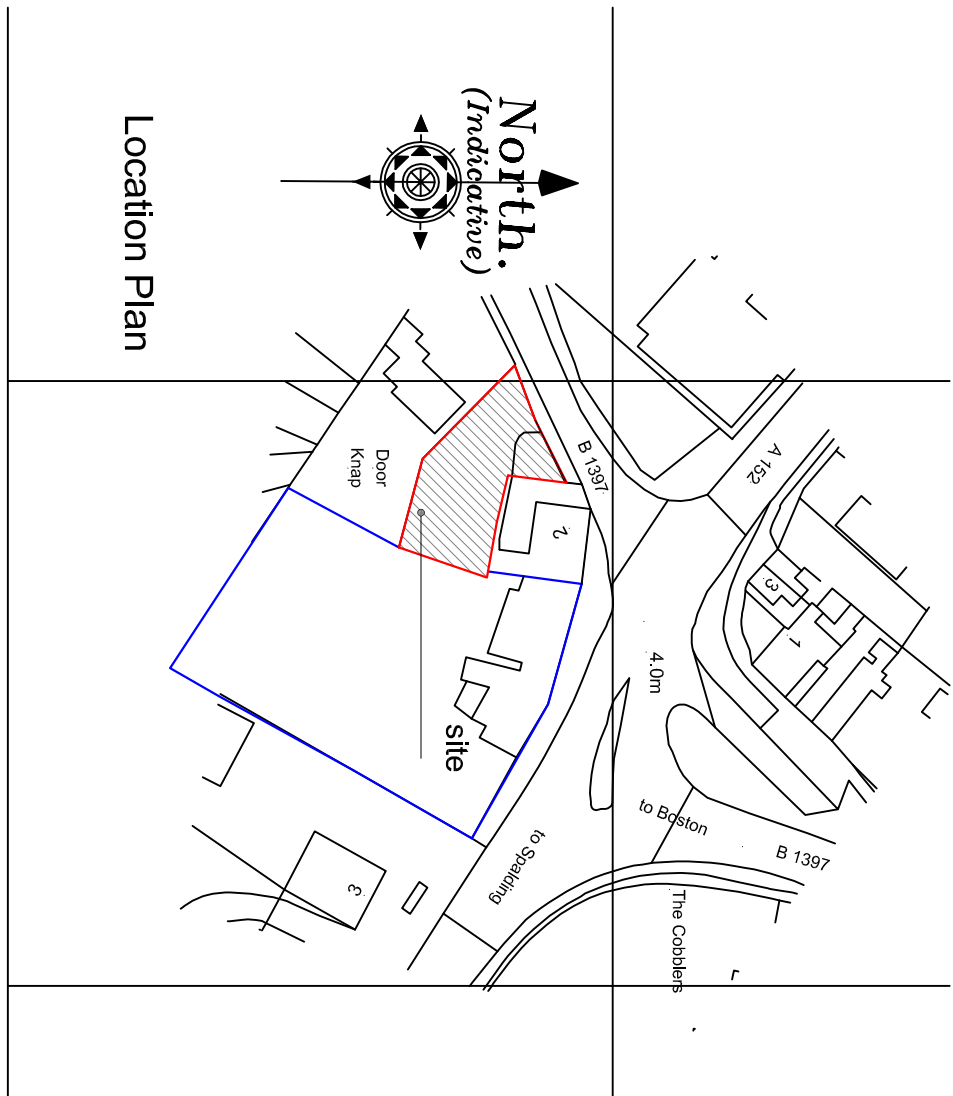

Location Plan