
Contractors are responsible for checking all dimensions on site prior to work commencing.Due to areas of the structure being covered, unexposed or otherwise inaccessible the notes / specifications of existing materials are subject to confirmation of site when it is feasible to expose the relevant areas of construction. All material schedules are given in good faith and for pricing purposes only. It is the responsibility of the contractor to check their accuracy before ordering any materials. Remway Design accepts no responsibility for the accuracy of these material schedules.

Plan 01 - Ground
1 : 75

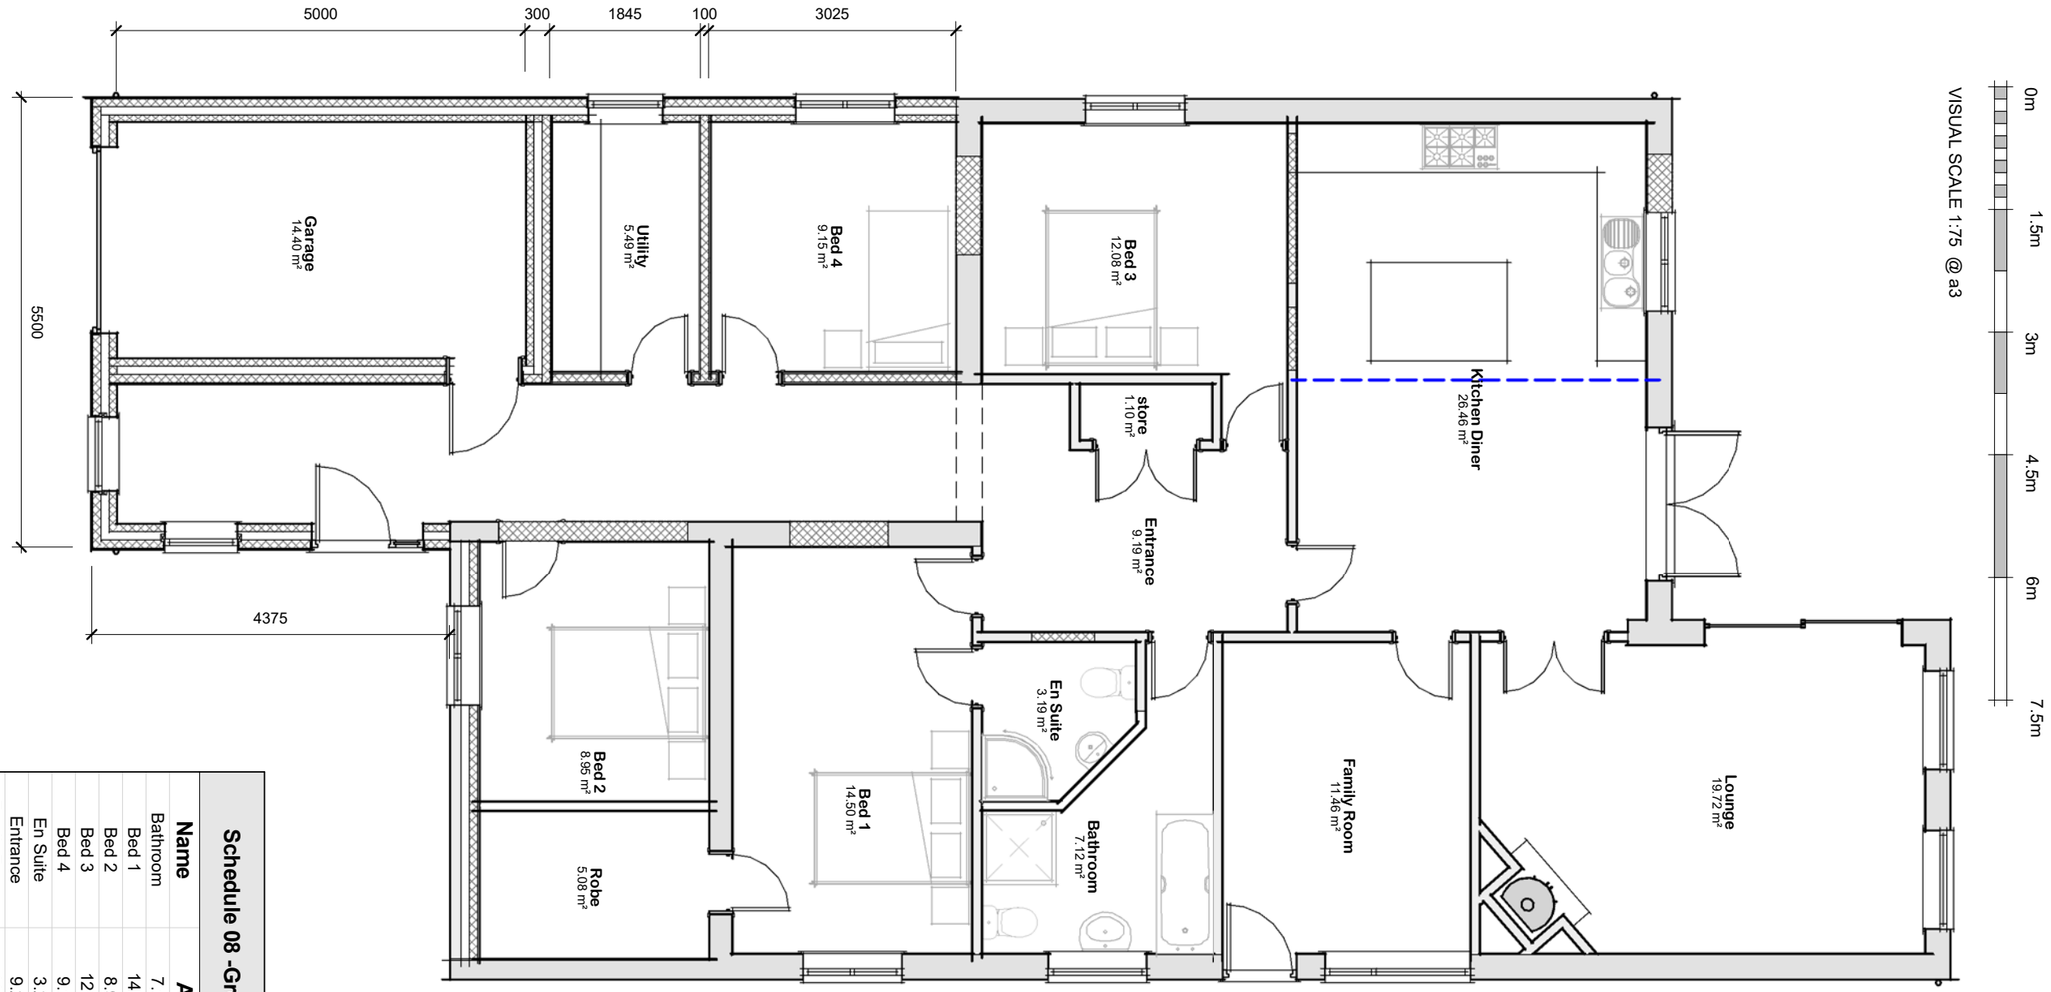

Schedule 08 -Ground Floor Rooms

Name	Area	Perimeter
Bathroom	7.10 m²	12.6 m
Bed 1	14.50 m²	15.8 m
Bed 2	8.95 m²	12.0 m
Bed 3	12.10 m²	15.2 m
Bed 4	9.15 m²	12.1 m
En Suite	3.20 m²	7.1 m
Entrance	9.20 m²	13.5 m
Family Room	11.45 m²	13.6 m
Garage	14.40 m²	15.8 m
Kitchen Diner	26.45 m²	21.0 m
Lounge	19.70 m²	18.6 m
Robe	5.10 m²	9.2 m
store	1.10 m²	4.6 m
Utility	5.50 m²	9.7 m
Grand total: 14	147.90 m²	180.8 m

126 Risegate Road | Gosberton

Proposed Floor Layout

Drg No
2782 / 07A

remway Design Ltd