

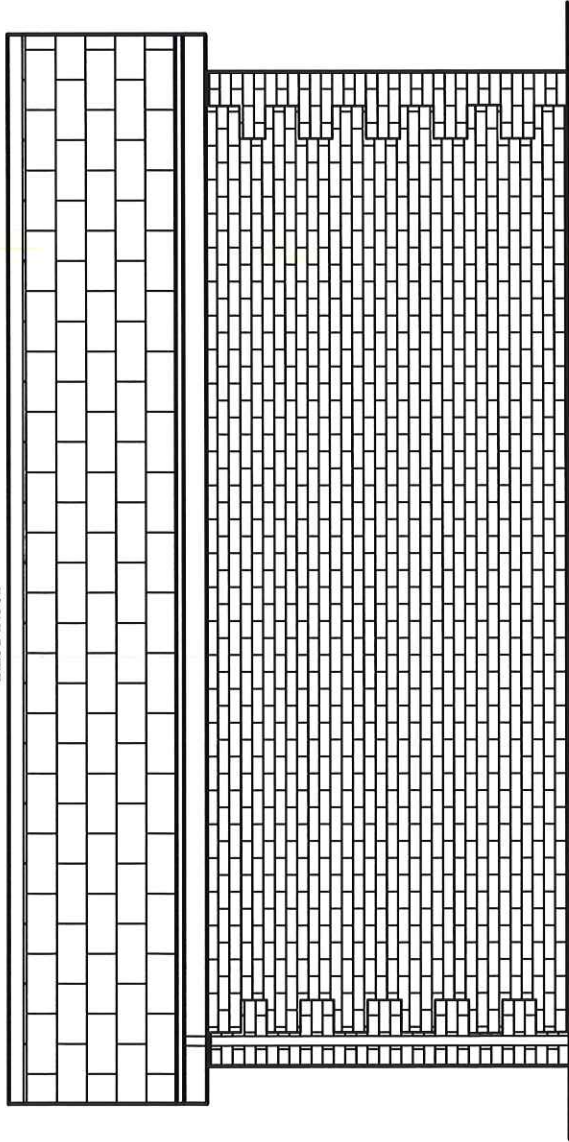



Tiled Roof

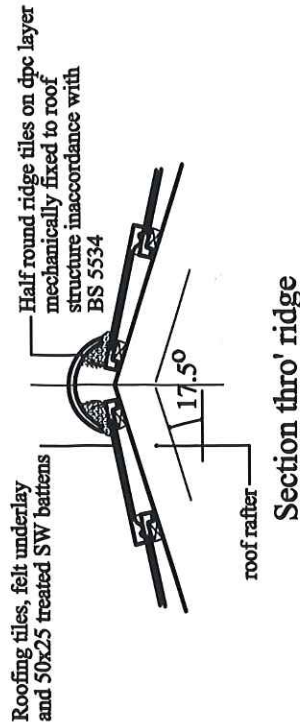


Side Elevation

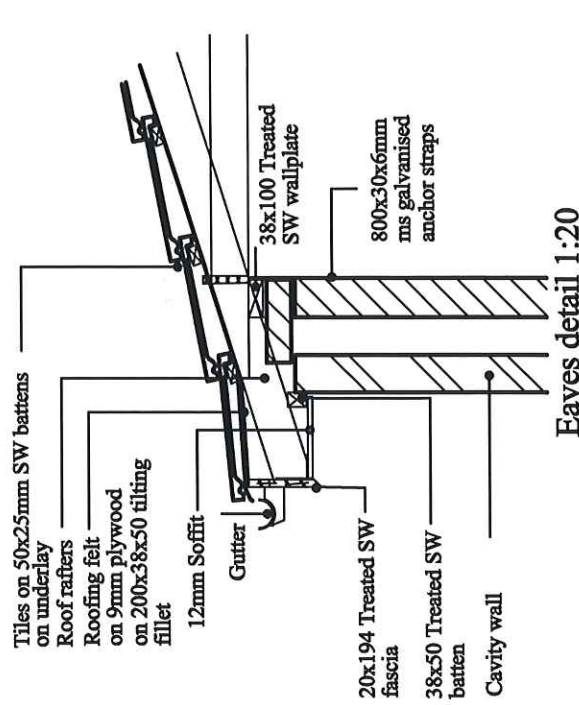

ARC OF OPENING CURVE
2134mm (7') high doors
DOUBLE SLIDE-AWAY GEAR

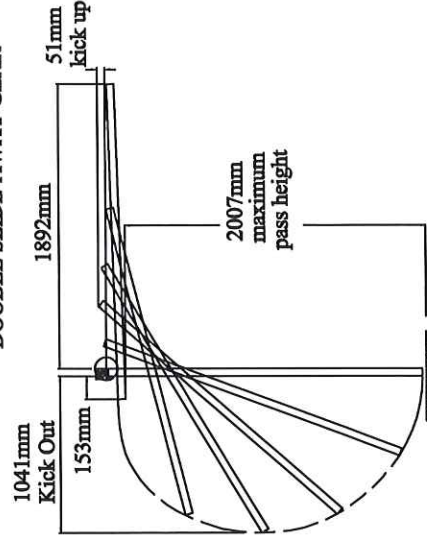

Tiled Roof

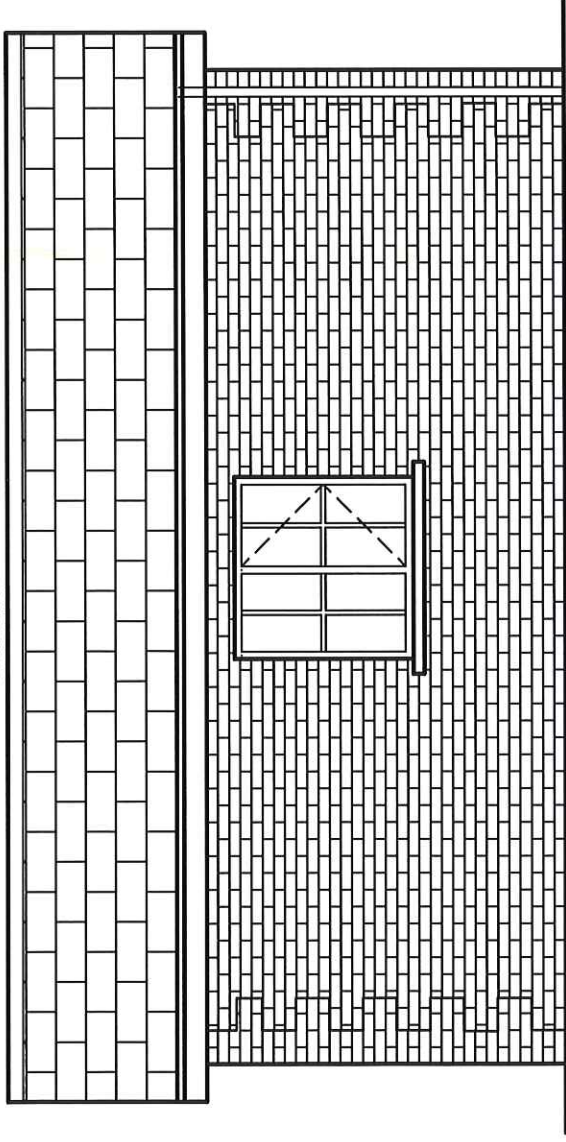

Side Elevation

GaragePlans.co.uk

1 Thorndale Road North, Hillsborough Road, Carryduff, Belfast BT8 8HY Tel: 028 9081 4106
Mobile: 077 2007 7465 Email: info@garageplans.co.uk Website: www.garageplans.co.uk

Simon Benjamin

Standard Garage 6m x 6m
(6.6m x 6.6m Externally)
Plan Set No 6060D17LSBT

Neldar

Northgate Gosberton

Spalding

PE11 4LJ

Scale: 1:50

Serial No: 210032157024

Sheet No:

3 of 4

0 500mm 1m 2m 3m 4m 5m

For correct printing this scale should measure 10cm when printed