

South Elevation

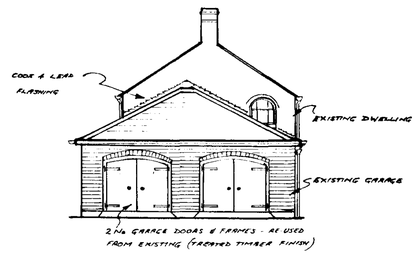

East Elevation

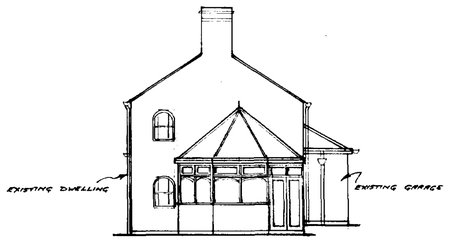

West Elevation

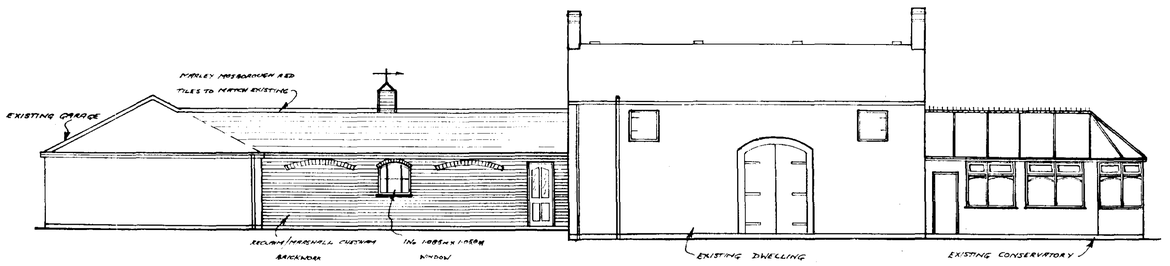

North Elevation

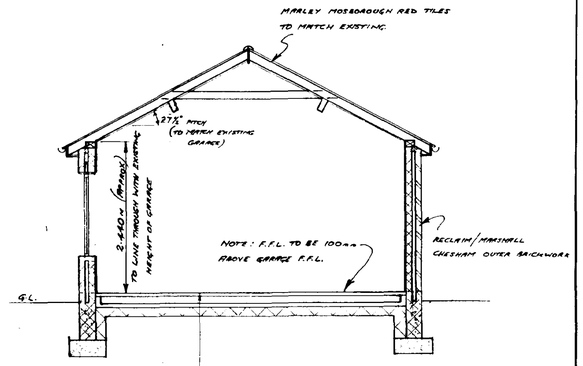

Section Thro

Location Plan

SCALE 1:2500

Block Plan

SCALE 1:200

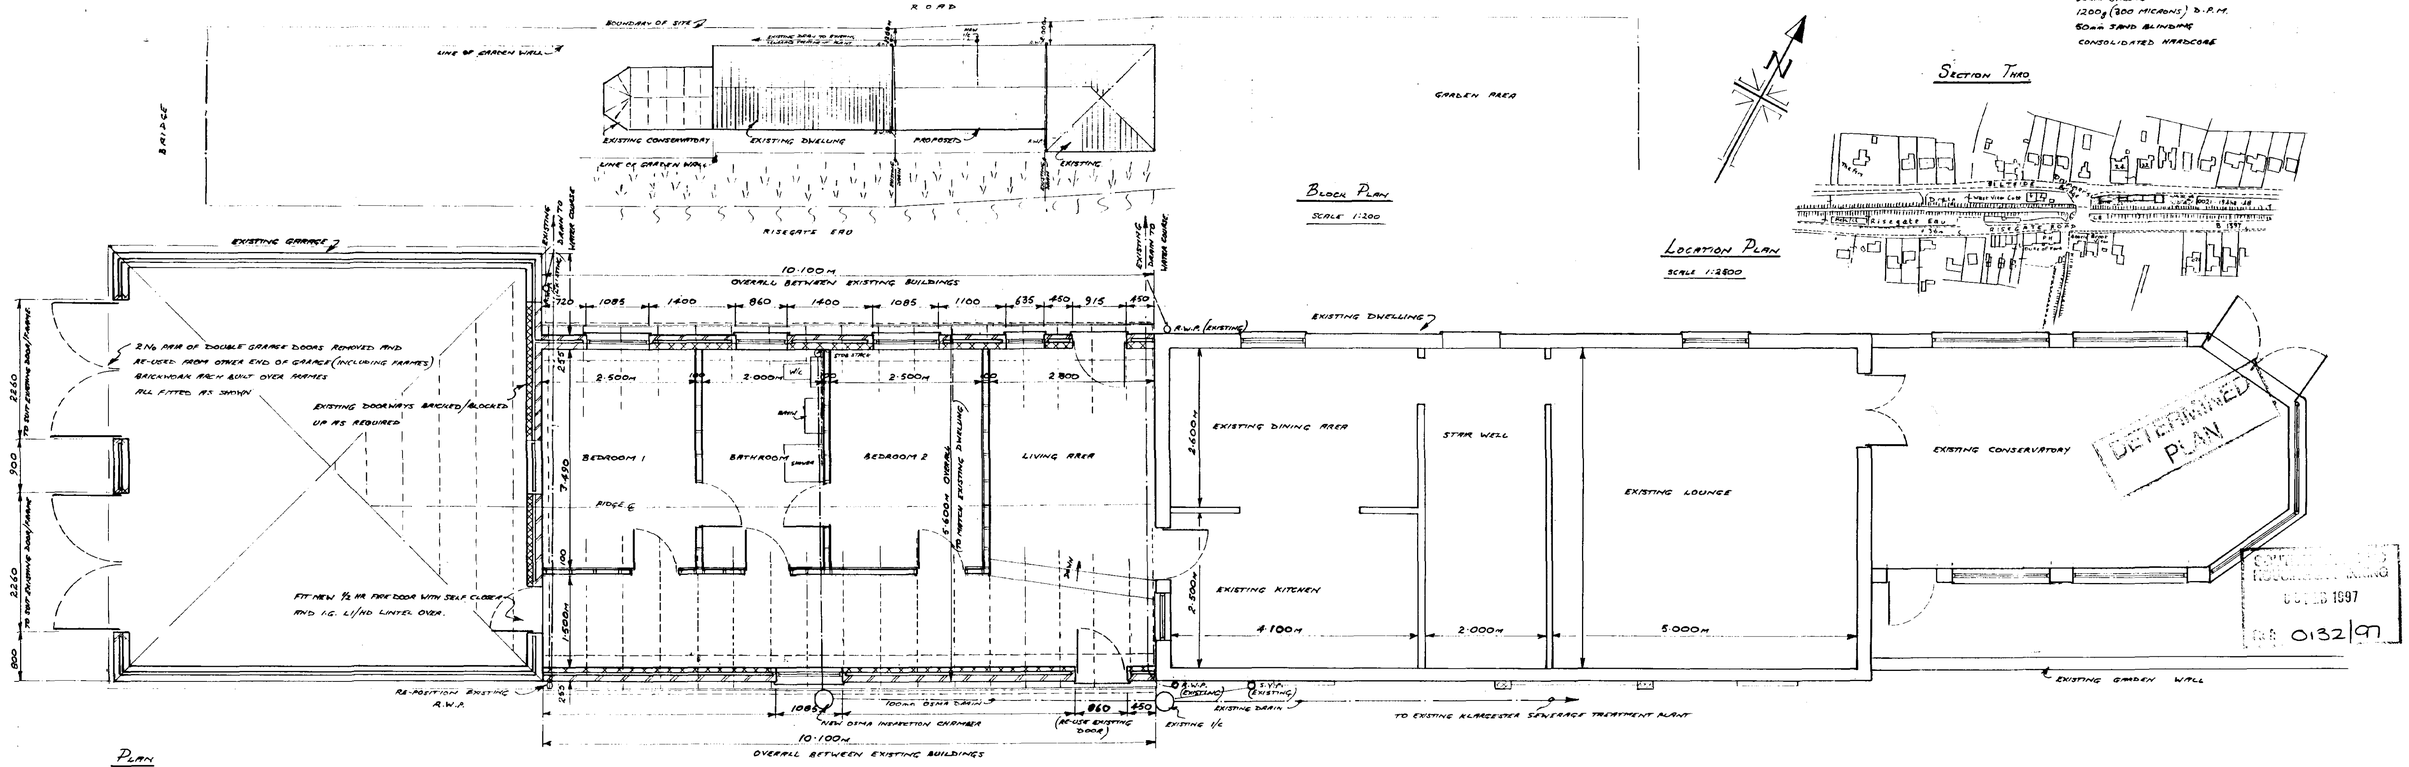

Plan

Proposed 'Infill' Extension Between Existing Garage & Existing Dwelling At

5, Silt Side, Gosberton Risegate, Spalding, Lincs PE11 4ET, for Mr. S. Bareham

This Drawing To Be Read In Conjunction With

Construction Notes Sheet No. 9710/2

Scale 1:100 & 1:50

M. Rogers
Architectural Services,
25, Queens Road,
Spalding,
Lincs
PE11 2BS
Tel: (01775) 769391

Date: Jan 97 Drg. No: 9710/1