NORTH & SOUTH ELEVATION
Scale 1:50

EAST ELEVATION
Scale 1:50

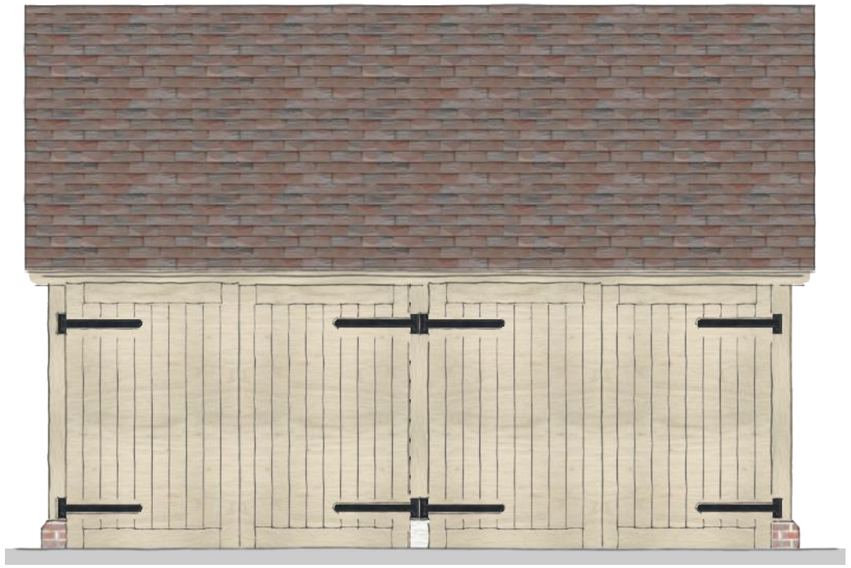

WEST ELEVATION
Scale 1:50

PERSPECTIVE
No scale

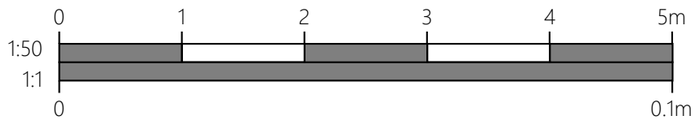

OAKWRIGHTS®

T.J. CRUMP OAKWRIGHTS LTD
THE LAKES, SWAINSHILL,
HEREFORD, HR4 7PU
T: (01432) 353353 E: enquiries@oakwrights.co.uk

CLIENT	PROJECT	SITE ADDRESS	DATE	SCALE
MR M GARNER	PROPOSED HOUSE	CAPONTOFT, CHEAL ROAD, GOSBERTON, SPALDING, LINCOLNSHIRE	26.09.18	1:50.@.A3
			DRAWN AC	DRG. NO. 18-159.GAR-10 / REV. 01
			CHECKED MH	

© This drawing, its contents, and all information contained therein is protected by copyright. It may be used once only for its intended purpose under a contract with T J Crump Oakwrights Ltd, but specifically not for any other use or purpose. This drawing is for Planning purposes and does not constitute a construction issue drawing. All setting out dimensions and levels are indicative and are subject to detailed site survey and site conditions. The Client and their agent are responsible for ensuring that Building Control and construction drawings are carried out. Scaling from this drawing is for LPA information only; all dimensions are to be checked on site.