© Shayne Andrews Design And Architecture Ltd.
All Rights Reserved.
This Drawing And The Design It Represents Are The Property Of Shayne Andrews Design And Architecture Ltd. And Are Protected By Copyright. It May Not Be Reproduced, Copied, Or Used In Whole Or In Part For Any Purpose Other Than That For Which It Was Issued, Without Prior Written Consent. The Drawing Must Not Be Scaled. All Dimensions Are To Be Verified On Site.

FRONT ELEVATION

REAR ELEVATION

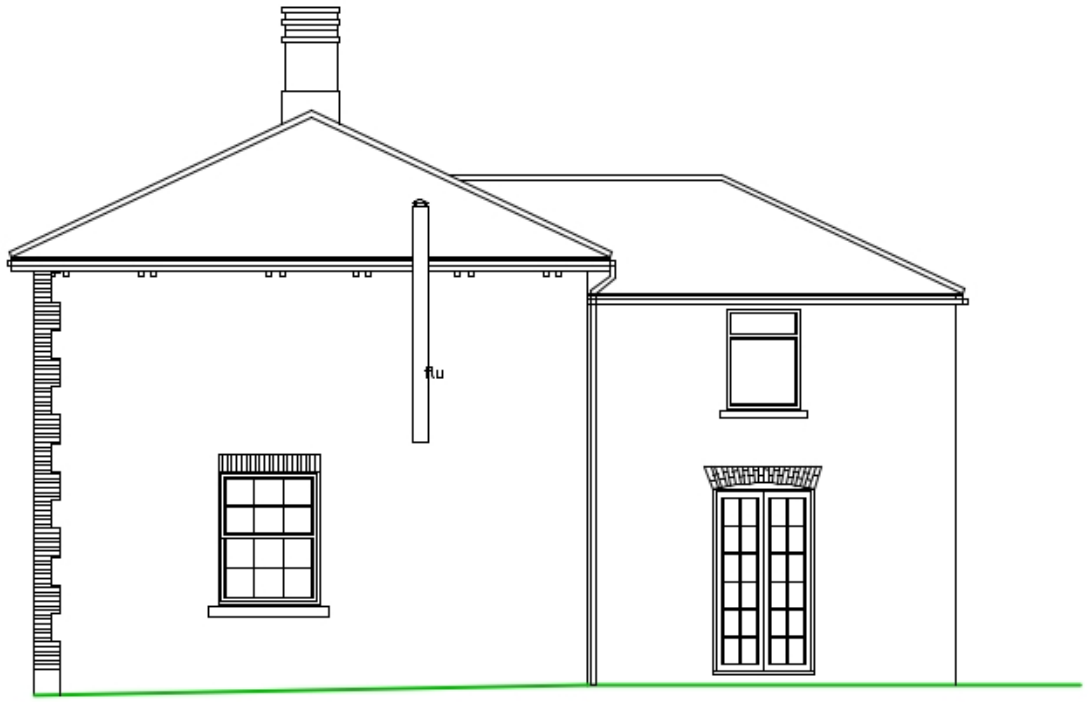

SIDE ELEVATION

SIDE ELEVATION

Shayne Andrews Design And Architecture Ltd.
Tele No. Mob. 07718009441
E-Mail: Shayne@Designandarchitectureltd.Co.Uk
ShayneAndrews@DesignAndArchitectureLtd.co.uk
Registered address:10a High Street, Market Deeping, PE6 8EB

CONTRACT	DRAWING TITLE
Mr. and Mrs Wildman 57-59 Salem Street, Gosberton Lincs, PE11 4NQ.	Existing Details

SCALE 1:100	Comp Reg No. 06969616
DATE MAY 2026	DRAWN BY S.Andrews

JOB NO.	SHEET NO.	REV
SA/CTR/022/25	EX/SB/01/01	