
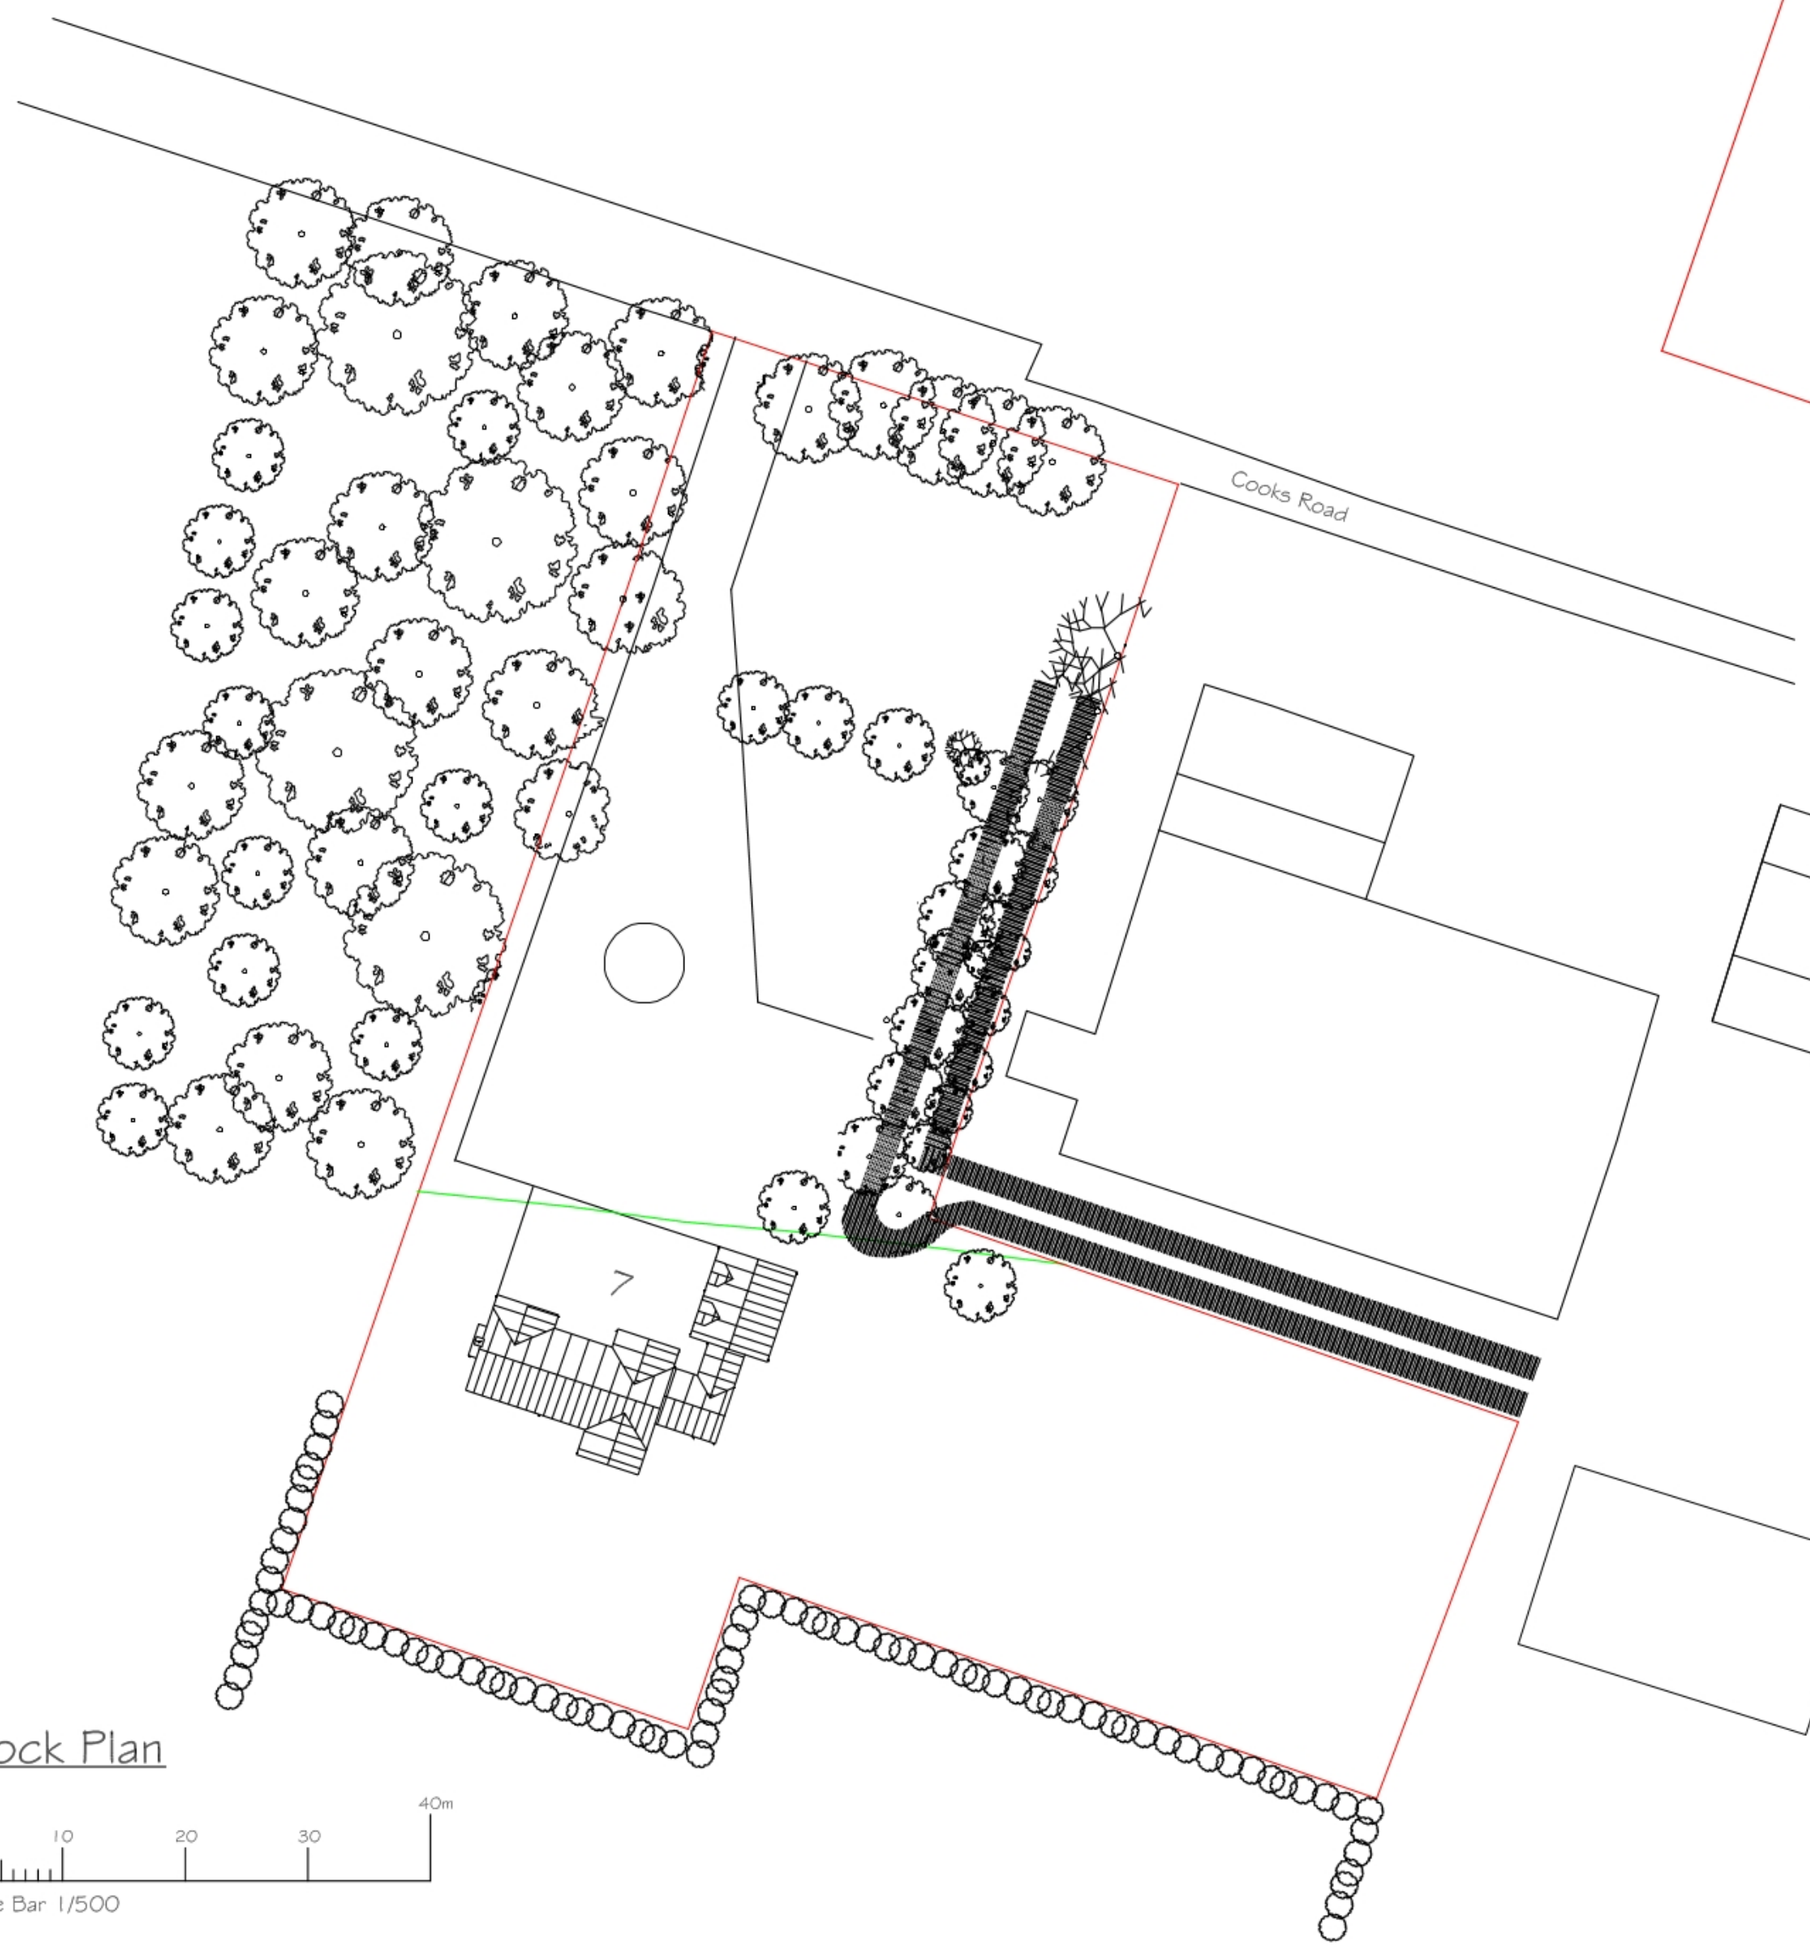


Block Plan

0 10 20 30 40m

Scale Bar 1/500

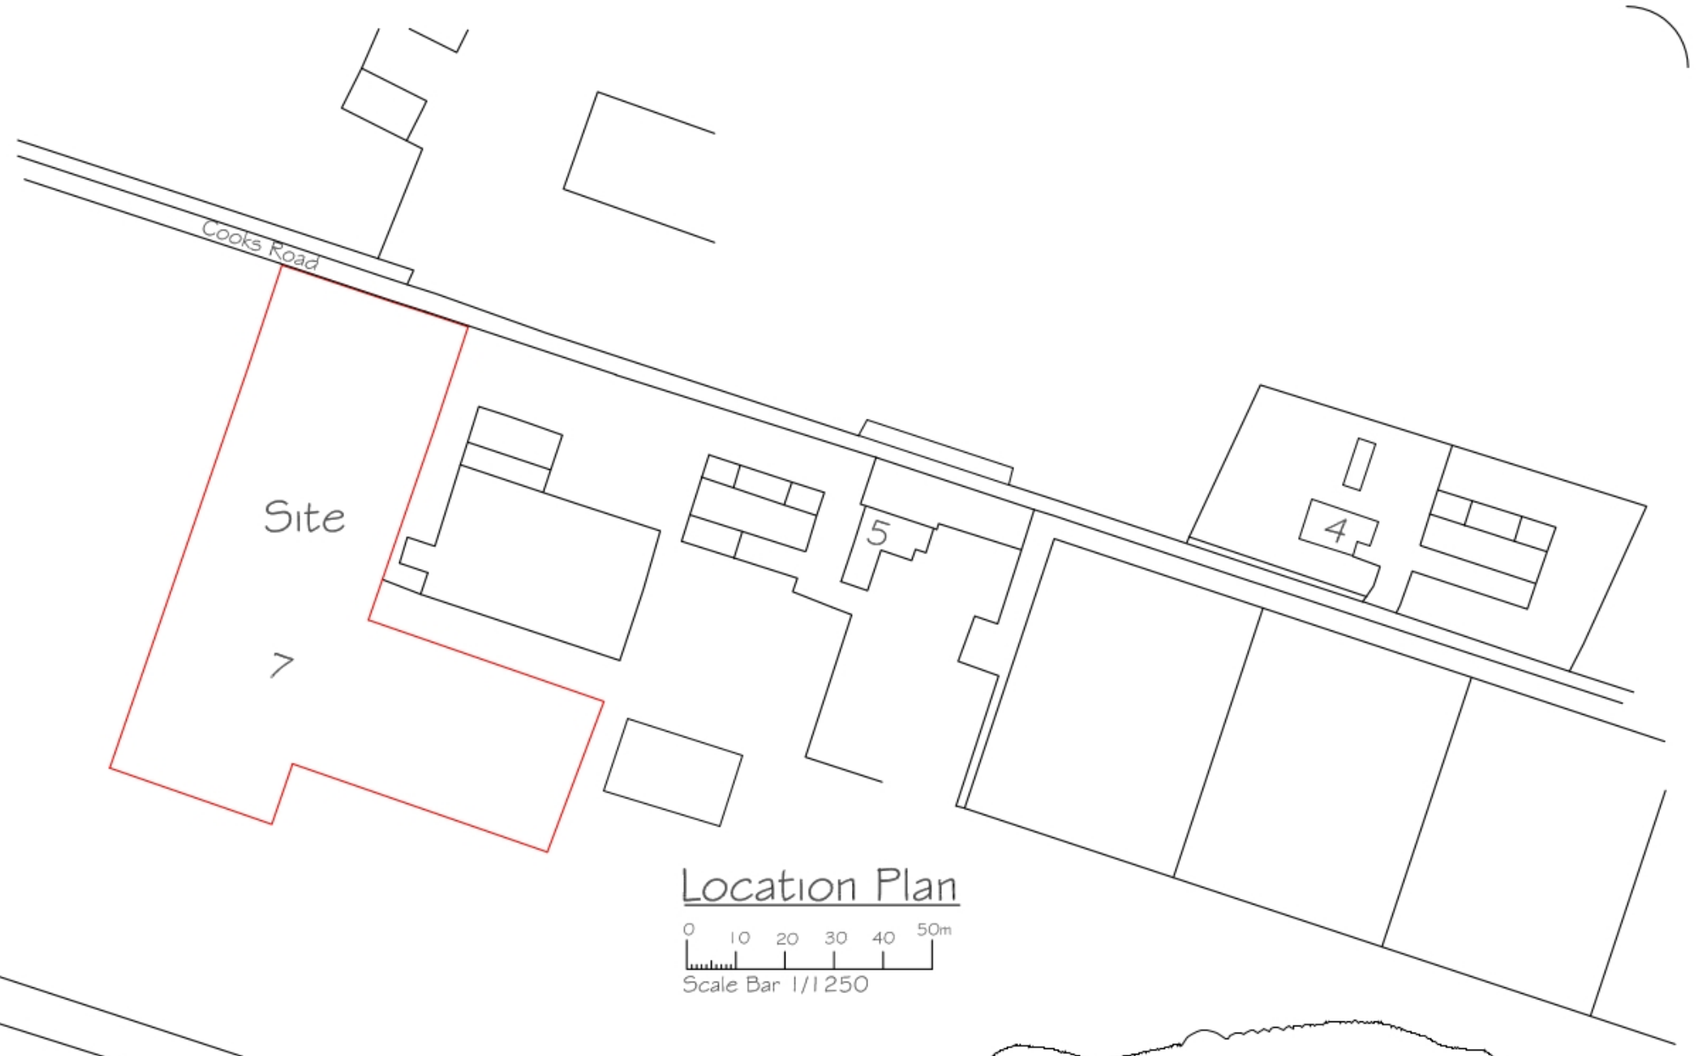

Location Plan

0 10 20 30 40 50m

Scale Bar 1/1250

A Blue line removed to only go around land within applicants ownership all to suit SHDC Planning request mjw 31/3/25

REVISIONS		BY	DATE
DRAWN	MJW	DATE	11/2/25
SCALE	As Shown	CHECKED	

CLIENT

Mr P. Thorold
5 Bank House Farm
Cooks Road
Gosberton
Spalding Lincs
PE11 4PE

PROJECT

Proposed removal of existing garage doors and replace with bi-fold doors at 7 Cooks Road Gosberton Spalding Lincs PE11 4PE

DETAILS

Location / Block Plan

Malcolm Watson
architectural - detailing services
Residential - Commercial - Industrial - Agricultural
Planning & Building Regulations Submissions

13 Wimberley Way, Pinchbeck, Spalding, Lincs. PE11 3RY.
Tel / Fax : 01775 767650
email : mjw.13@btinternet.com

partner LABC

DRWG No. 689/LP/BP/2025 A