
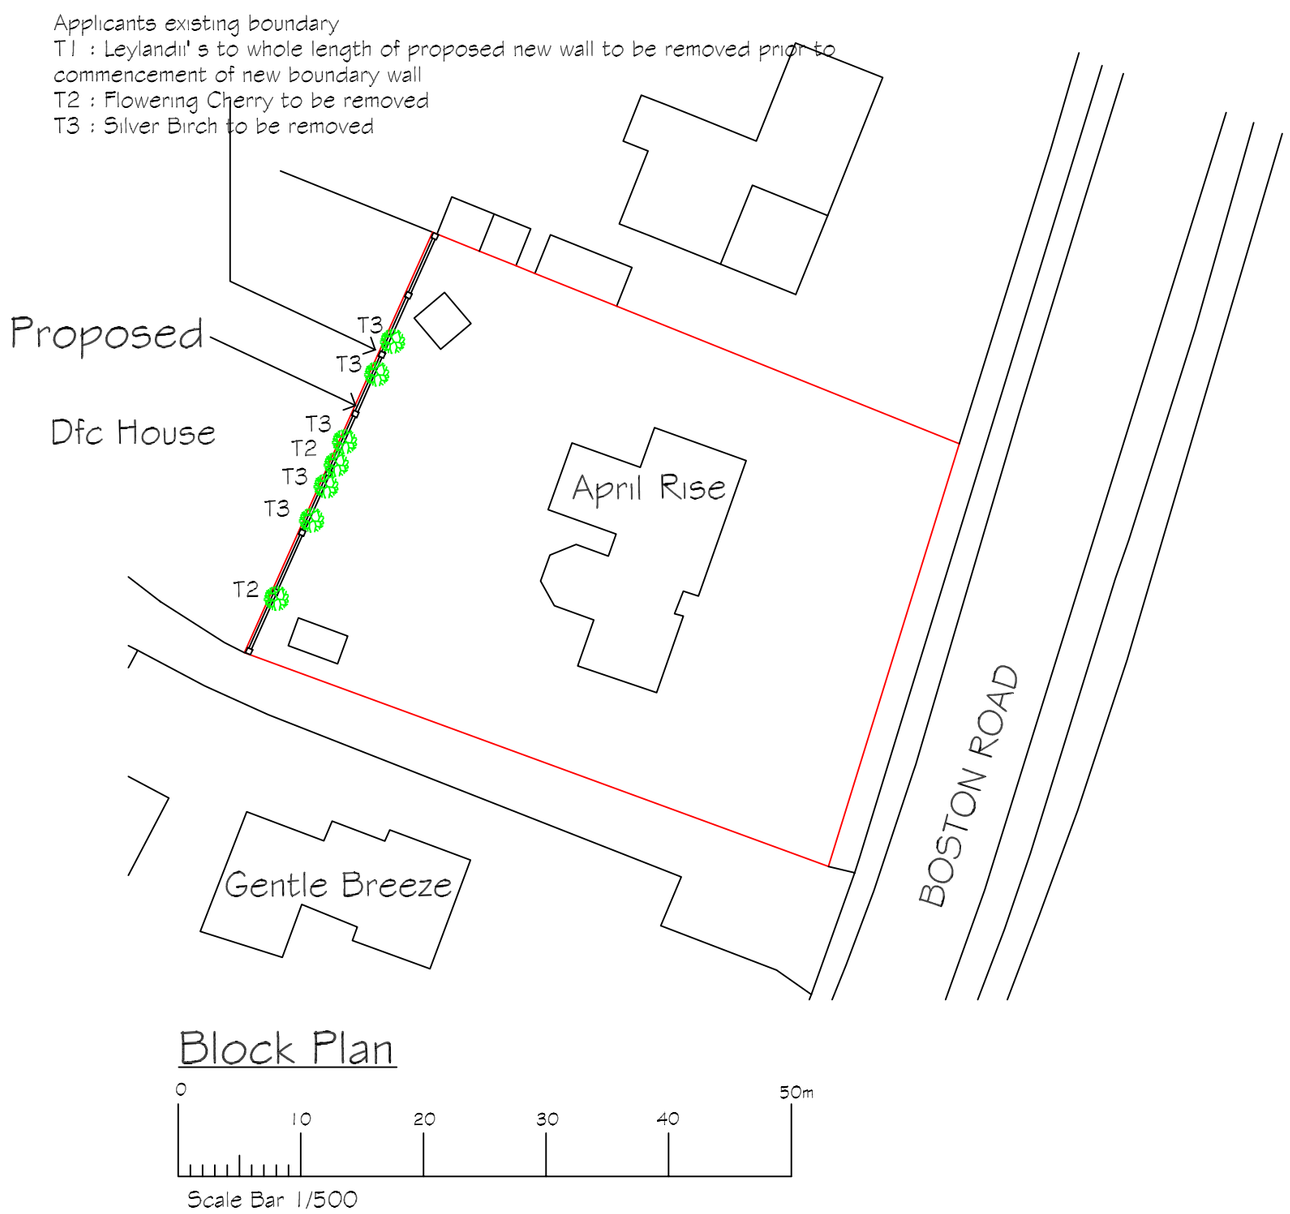


Block Plan


0 10 20 30 40 50m

Scale Bar 1/1250

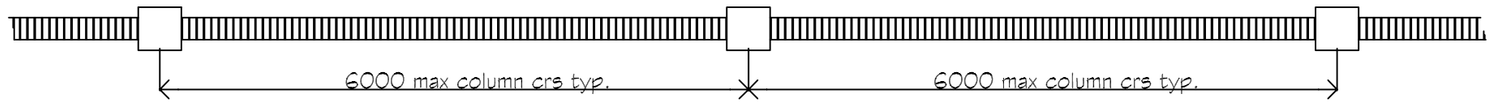


Plan

Scale : nts

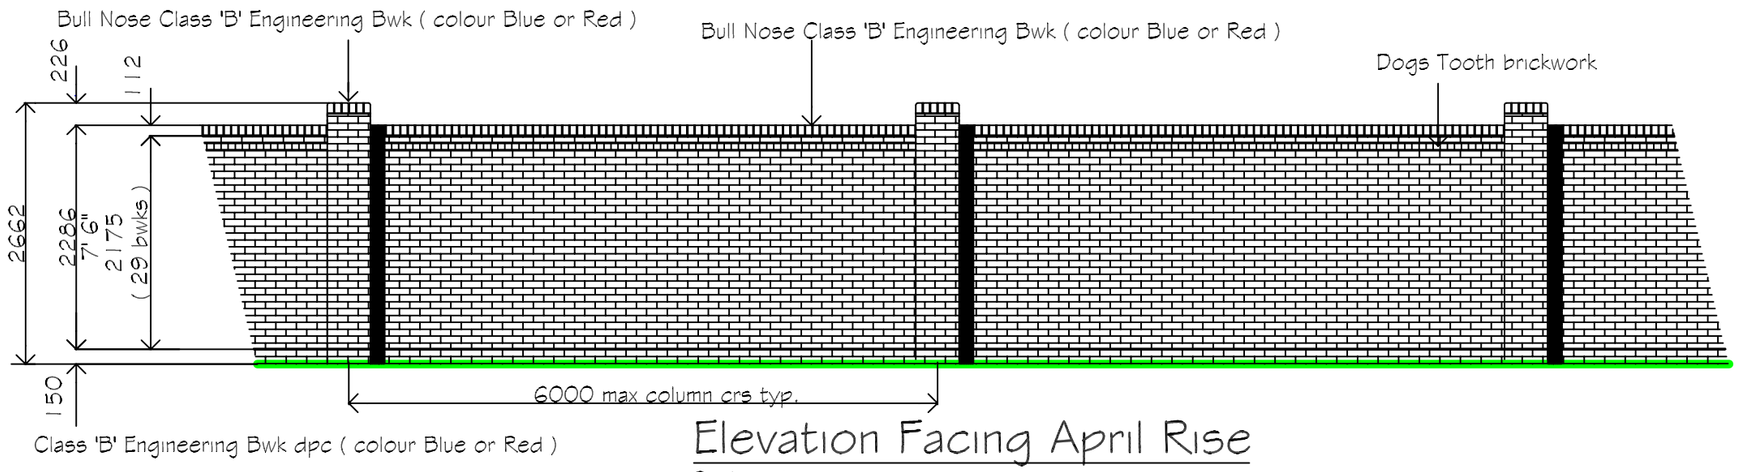


Elevation Facing April Rise

Scale : nts

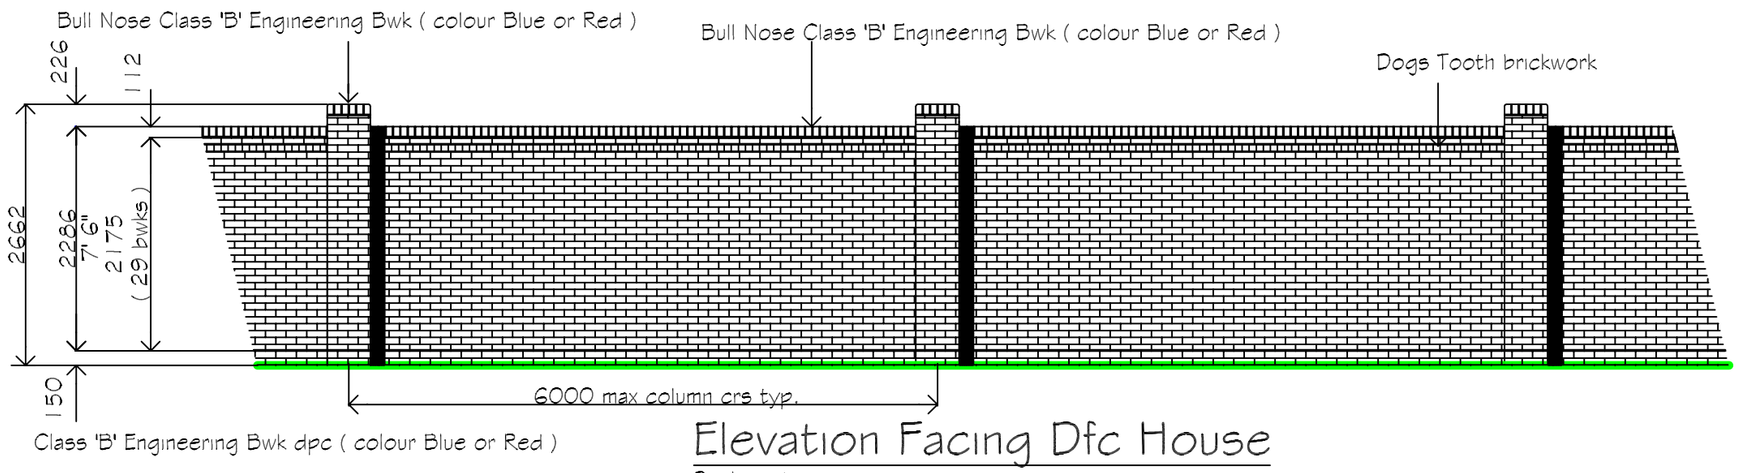

Elevation Facing Dfc House

Scale : nts

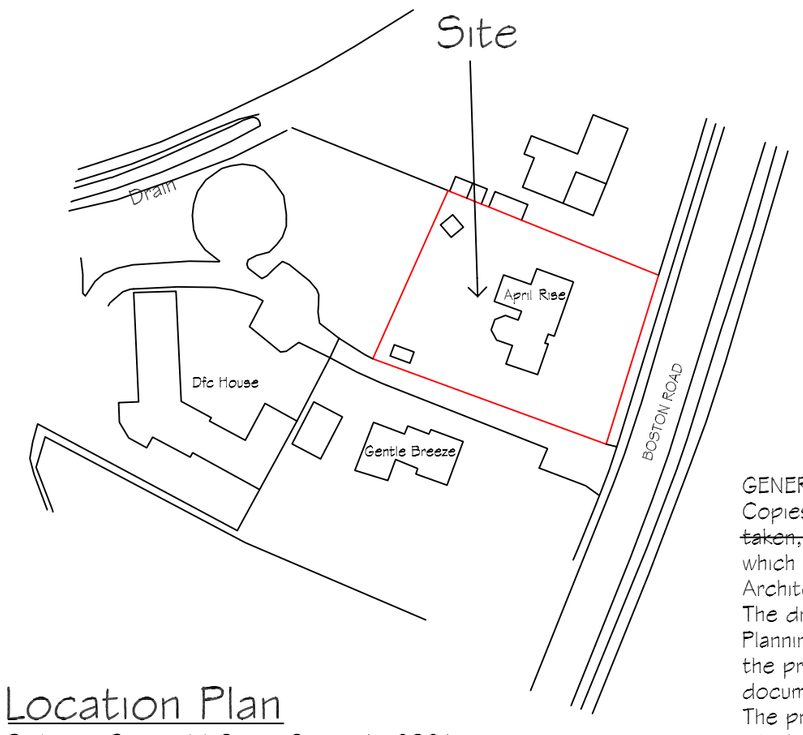

Location Plan

Ordnance Survey (c) Crown Copyright 2021
All rights reserved. Licence number 100022432

0 10 20 30 40 50m

Scale Bar 1/1250


GENERAL NOTES :
Copies of drawing 626/LP/BP/2022 must not be ~~taken,traced or altered~~ for any purpose other than that for which they are issued without written permission of MW Architectural - Detailing Services.
The drawing is produced only for the purpose of obtaining Planning Permission & does not contain a full specification for the proposed works & must not be used as a contract document alone.
The proposed work will not be supervised / inspected on site by MW Architectural - Detailing Services & it is therefore the client or their appointed Builder / Contractors responsibility to control workmanship / materials / specification & any variations to the contract (variations may require amended drawings / new application having to be submitted to S.H.D.C. Planning Dept. for approval, Builder / Contractor to confirm prior to any variations with S.H.D.C. Planning Dept.)

All measurements on this drawing are not to be scaled for construction / ordering purposes, dimn's & set out of the works as shown on the drawing to be checked by the Builder / Contractor prior to the commencement of work & any discrepancies report immediately.
The actual position of existing gas / electric underground service pipes / cables, surface water pipes / soakaways etc. are not all known / shown the actual positions of all these apparatus must be established by the Builder / Contractor prior to commencement of or during any work

HEALTH & SAFETY
The client is to ensure that the appointed contractor is familiar with & complies with Health & Safety for Building Sites & Work Places.

WALL STABILITY :
Wall stability / construction shown to be confirmed and approved by Structural Engineer prior to commencement of work

FACING BRICKWORK :
Wall / Column Facing brickwork colour : red
DPC / Cappings : Bull Nose Class 'B' Engineering Bwk colour : Blue or Red

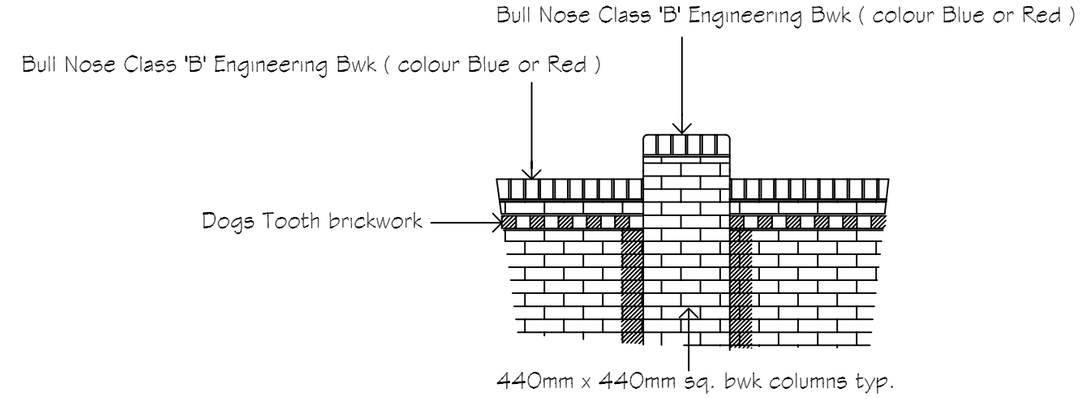

Enlarged Detail at Columns

Scale : nts

REVISIONS		BY	DATE
DRAWN	MJW	DATE	23/1/22
	1 / 500	CHECKED	

CLIENT
Mr. & Mrs. G. Sharples
'April Rise'
Boston Road
Gosberton
Spalding
Lincs
PE11 4NR

PROJECT
Proposed boundary brick wall

DETAILS
Proposed Elevations / Location / Block Plans

Malcolm Watson
Architectural - Detailing Services
Residential - Commercial - Industrial - Agricultural
Planning & Building Regulations submissions
13 Wimberley Way, Pinchbeck, Spalding, Lincs. PE11 3RY.
Tel / Fax : 01775 767650
email : mjw.13@btinternet.com
partner LABC

DRWG No.626/LP/BP/2021

A2