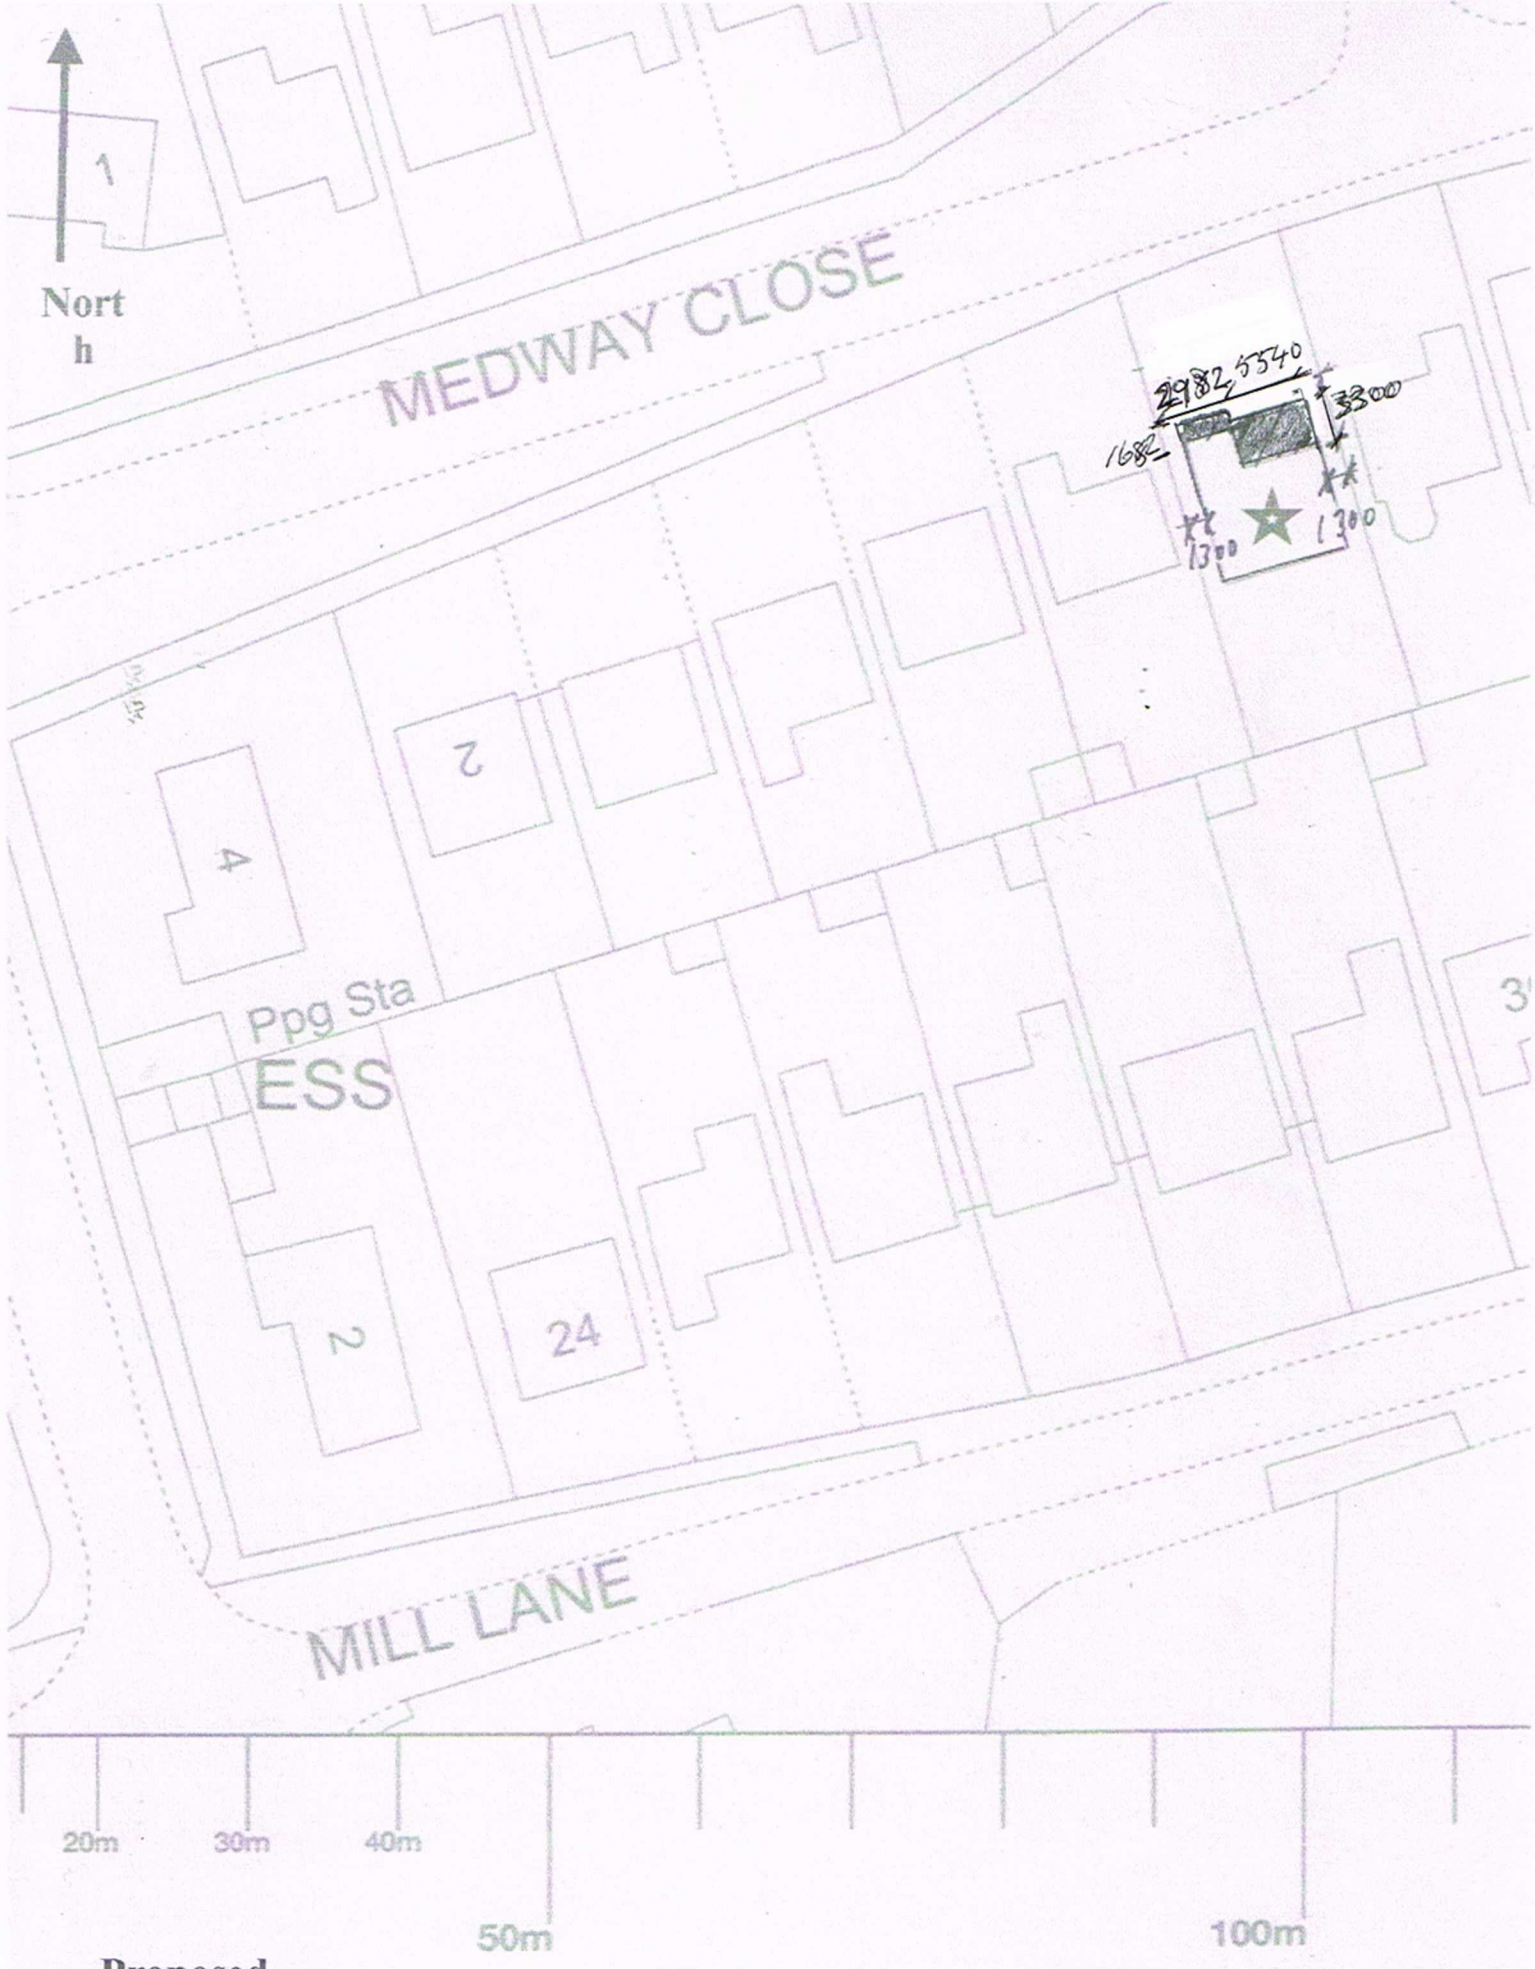


Proposed
Block Plan

Scale: 1/500