


GOSBILS FARM LOCATION PLAN.
NORTH GATE GOSBARTON. PE11 4 LJ

OWNER. MR. C. WHITWELL
THE LAND OUTLINED IN RED

THIS PLAN DETAILS EXISTING BUILDING
AND PROPOSED BARN EXTENSION, NEW POLE
BARN AND H&S SAFETY MOBILE WELFARE UNIT

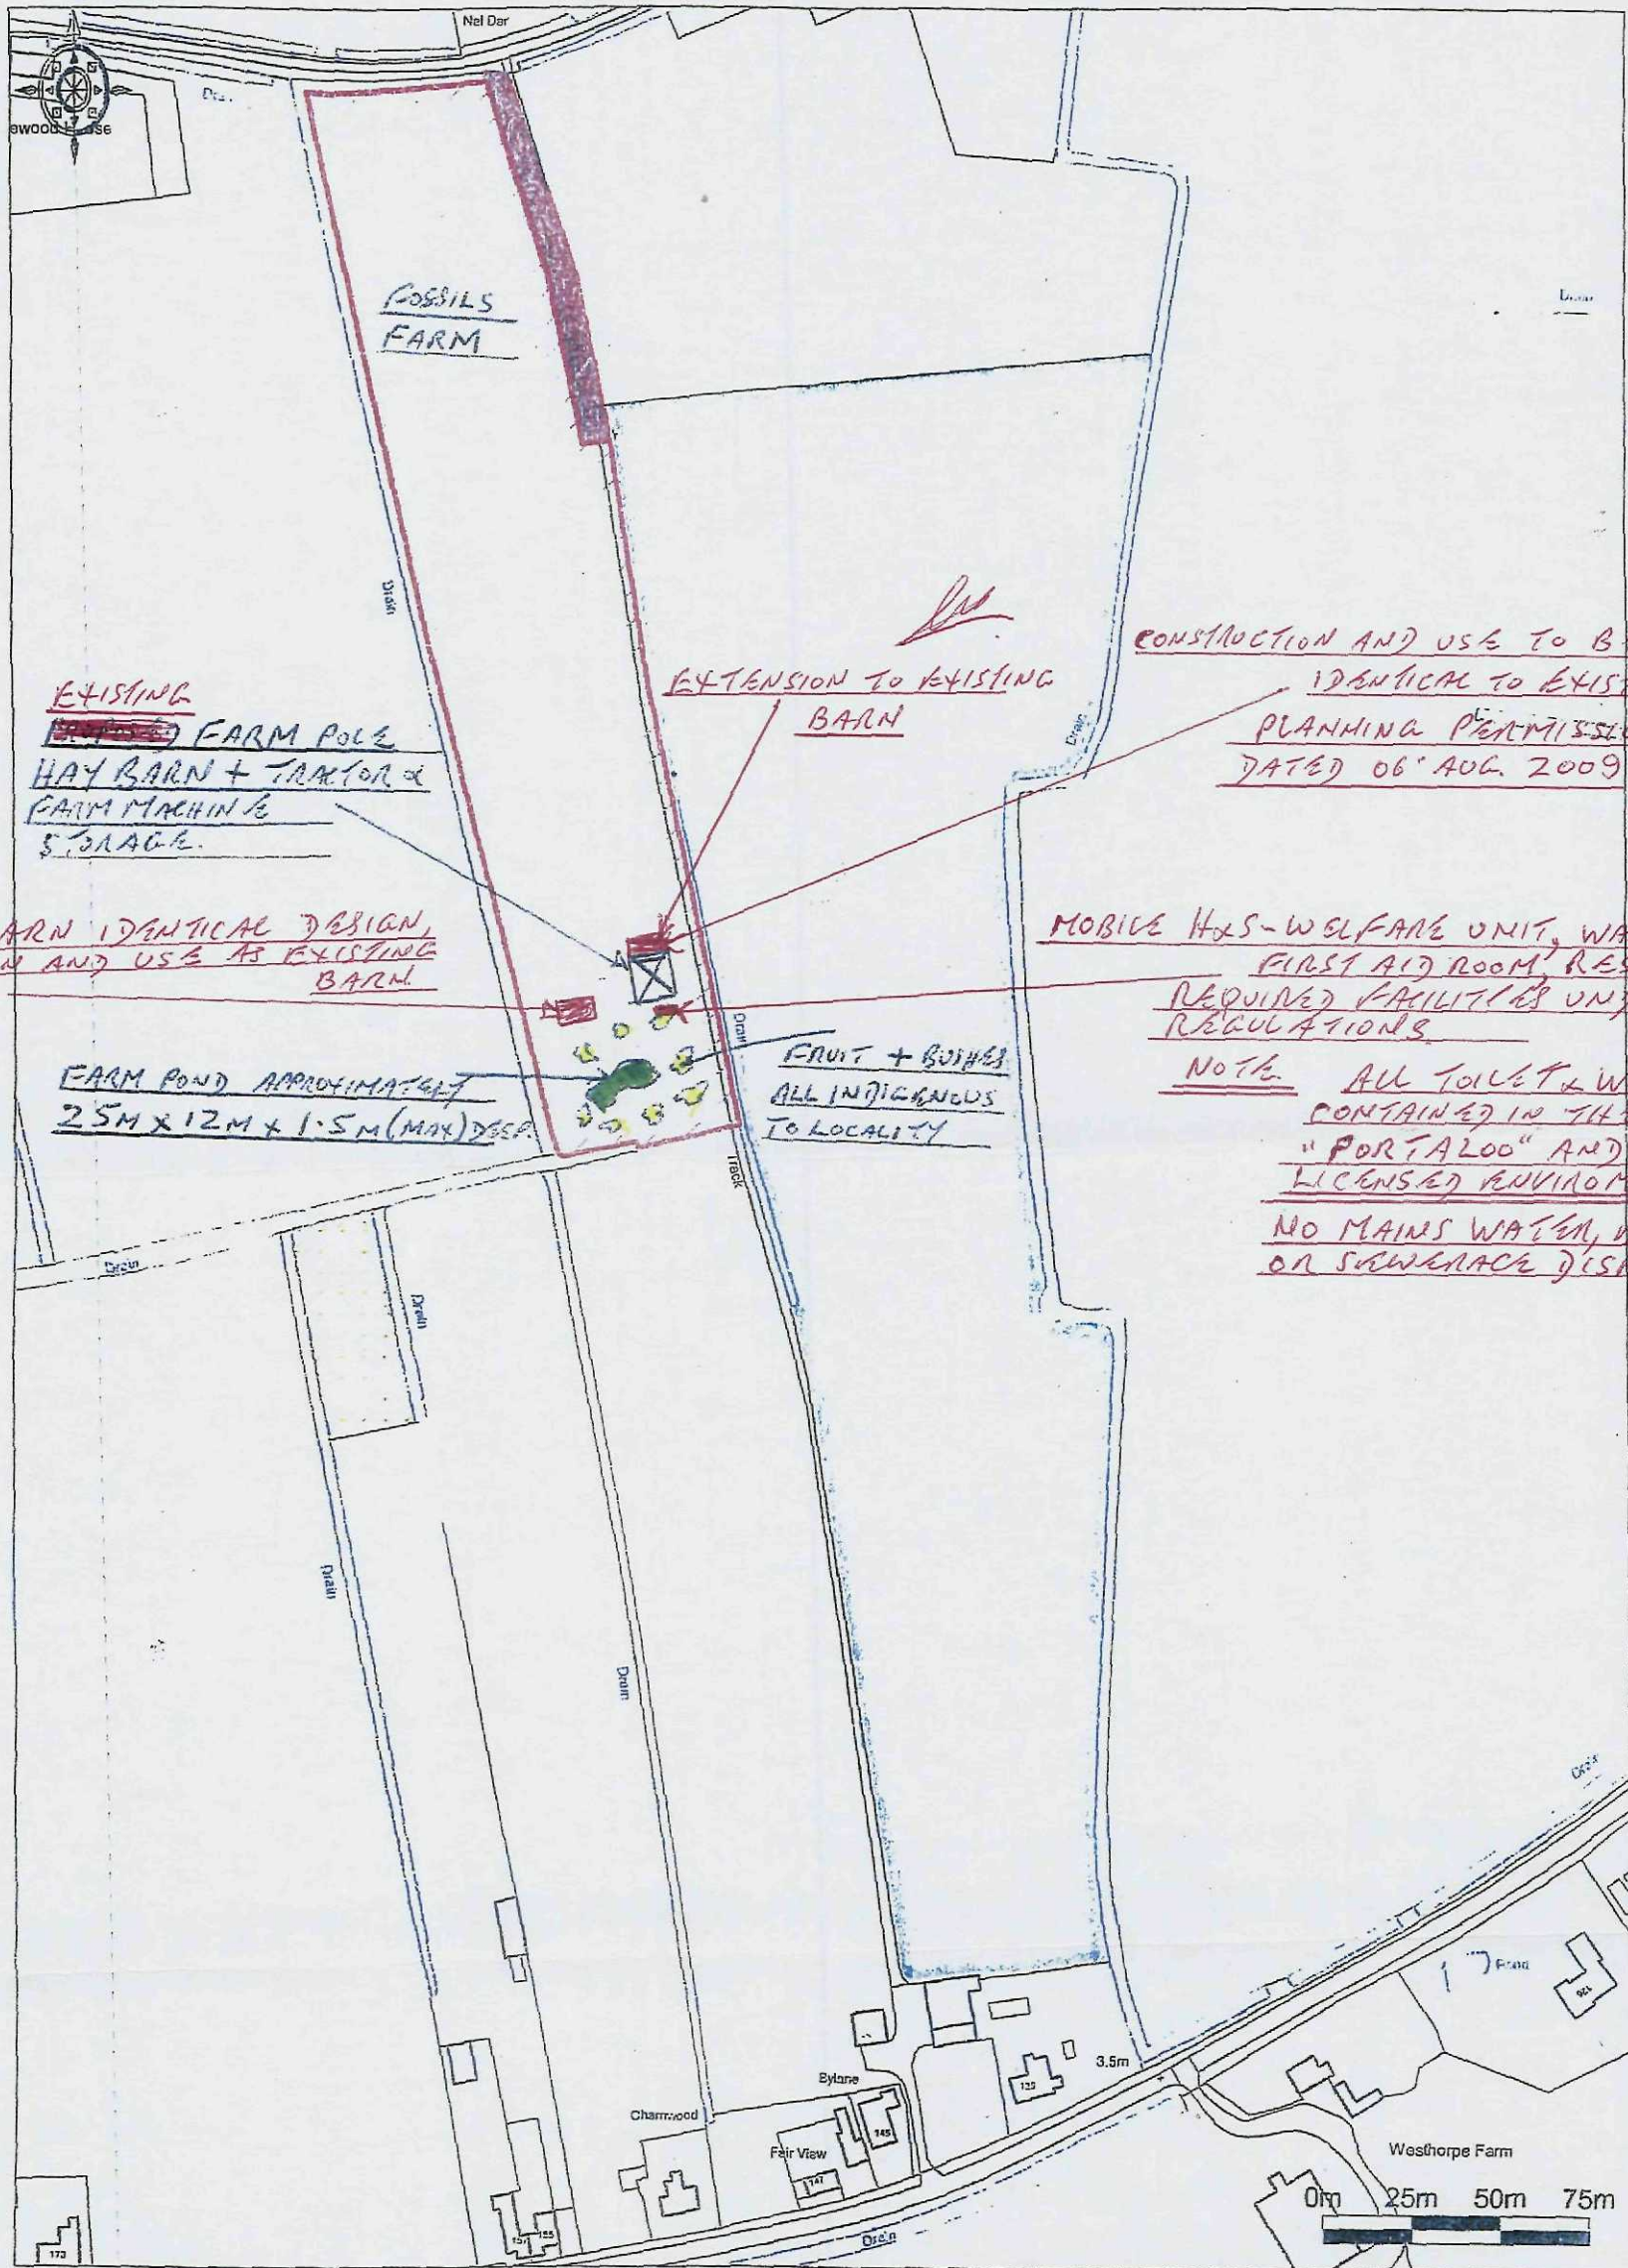

CONSTRUCTION AND USE TO BE
IDENTICAL TO EXISTING BARN
PLANNING PERMISSION REF H08-0546...
DATED 06 AUG 2009


PROPOSED BARN IDENTICAL DESIGN,
CONSTRUCTION AND USE AS EXISTING
BARN

FARM POND APPROXIMATELY
25M x 12M x 1.5M (MAX) DEEP

FRUIT + BUSHES
ALL INDIGENOUS
TO LOCALITY

MOBILE H&S-WELFARE UNIT, WASHING/CLOTHES DRYING
FIRST AID ROOM, REST ROOM (SMALL CANTINA
REQUIRED FACILITIES UNDER H&S SAFETY
REGULATIONS

NOTE ALL TOILET & WATER IS
CONTAINED IN THE MOBILE
"PORTALOO" AND REMOVED BY
LICENSED ENVIRONMENT TANKER
NO MAINS WATER, ELECTRICITY
OR SEWERAGE DISPOSAL ON SITE.

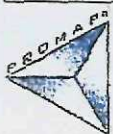

Enabled by
 Ordnance Survey

© Crown Copyright 2009. All rights reserved. Licence number 100020449. Plotted Scale - 1:3000

DRAWING/PLAN 01
FIELD PLAN + FARM POND
POLE BARN LOCATION

[Handwritten signature]