
Drawings are to read in conjunction with the construction notes, structural engineer's calculations and truss manufacturer's details.

REVISIONS

Rev.A - Feb'2012 - general revisions incorporating integral garage, following planning refusal.

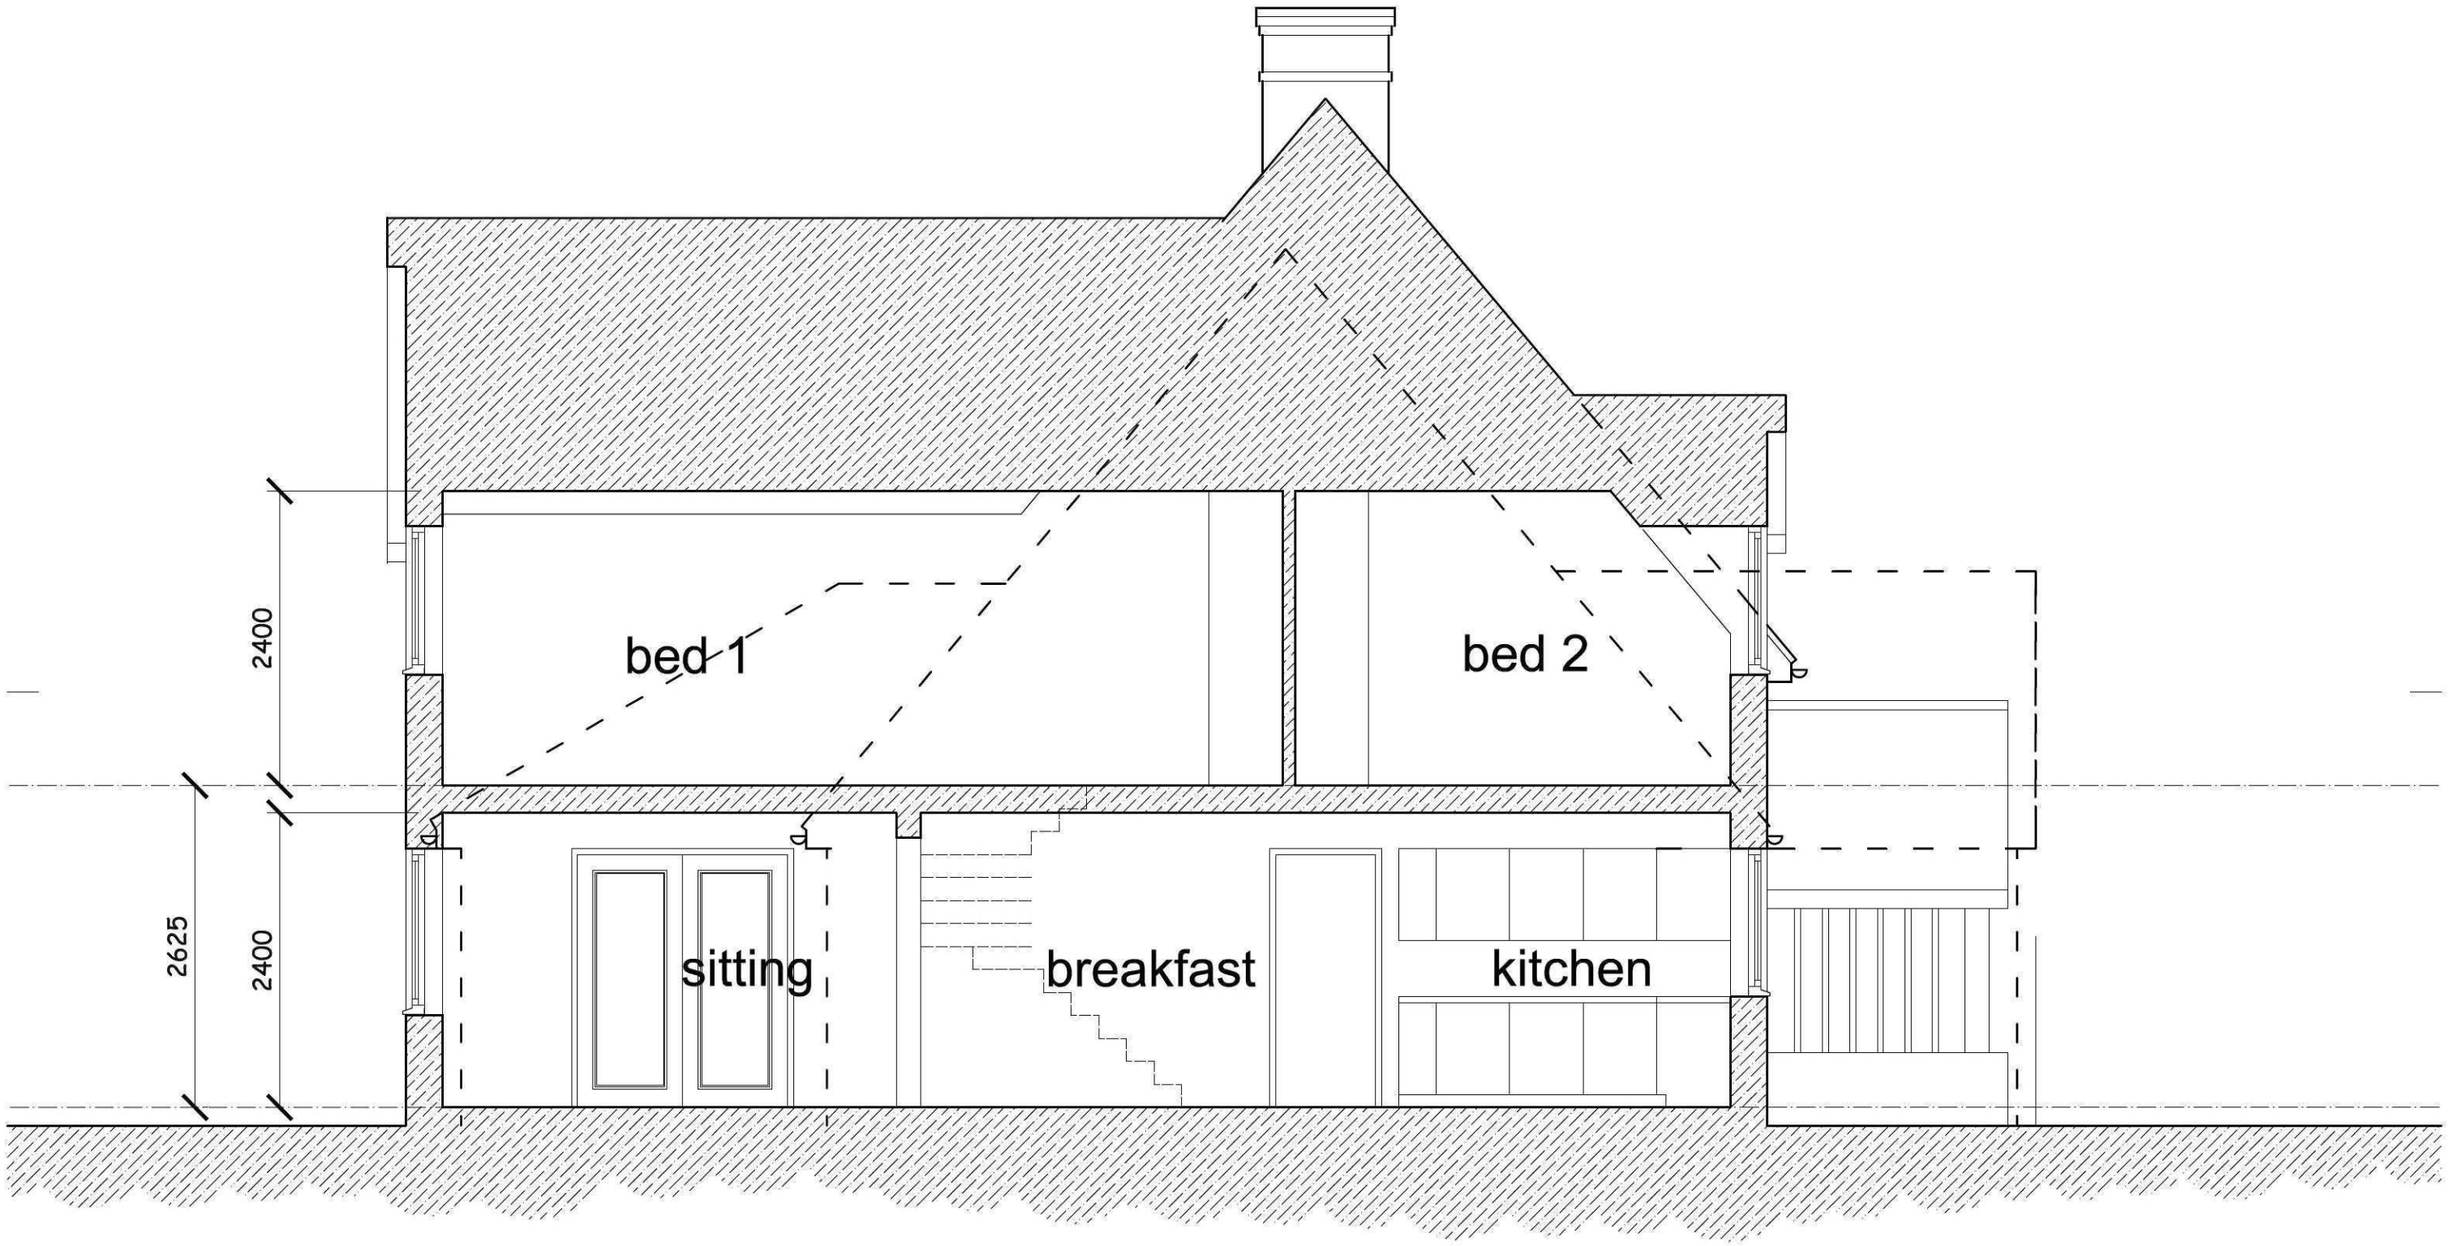

Typical Section

0 metres 1 2 3 4 5m

0 feet 5' 10' 15'

ROBERT LOWE CHARTERED ARCHITECT
1-2 North End, Swineshead
Boston, Lincs., PE20 3LR
Phone 01205-821117
Mobile 07904519189
lowearchitect@gmail.com

Project: New Dwelling
42 Wargate Way, Gosberton
Spalding, Lincs. PE11 4HE

Client: Mr. Hollyoake & Ms. Woolsey

Drawing Title: TYPICAL SECTION

Date: Dec'2011

Scale: 1: 50 @ A3

Project No: 11046

Drawn: RL

Drawing No: 06

Rev: A

Contractors are to check all dimensions on site and to report any discrepancy to the Architect. Do not scale from the drawing.

© 2011