

Drawings are to read in conjunction with the construction notes, structural engineer's calculations and truss manufacturer's details.

REVISIONS

Rev.A - Feb'2012 - general revisions

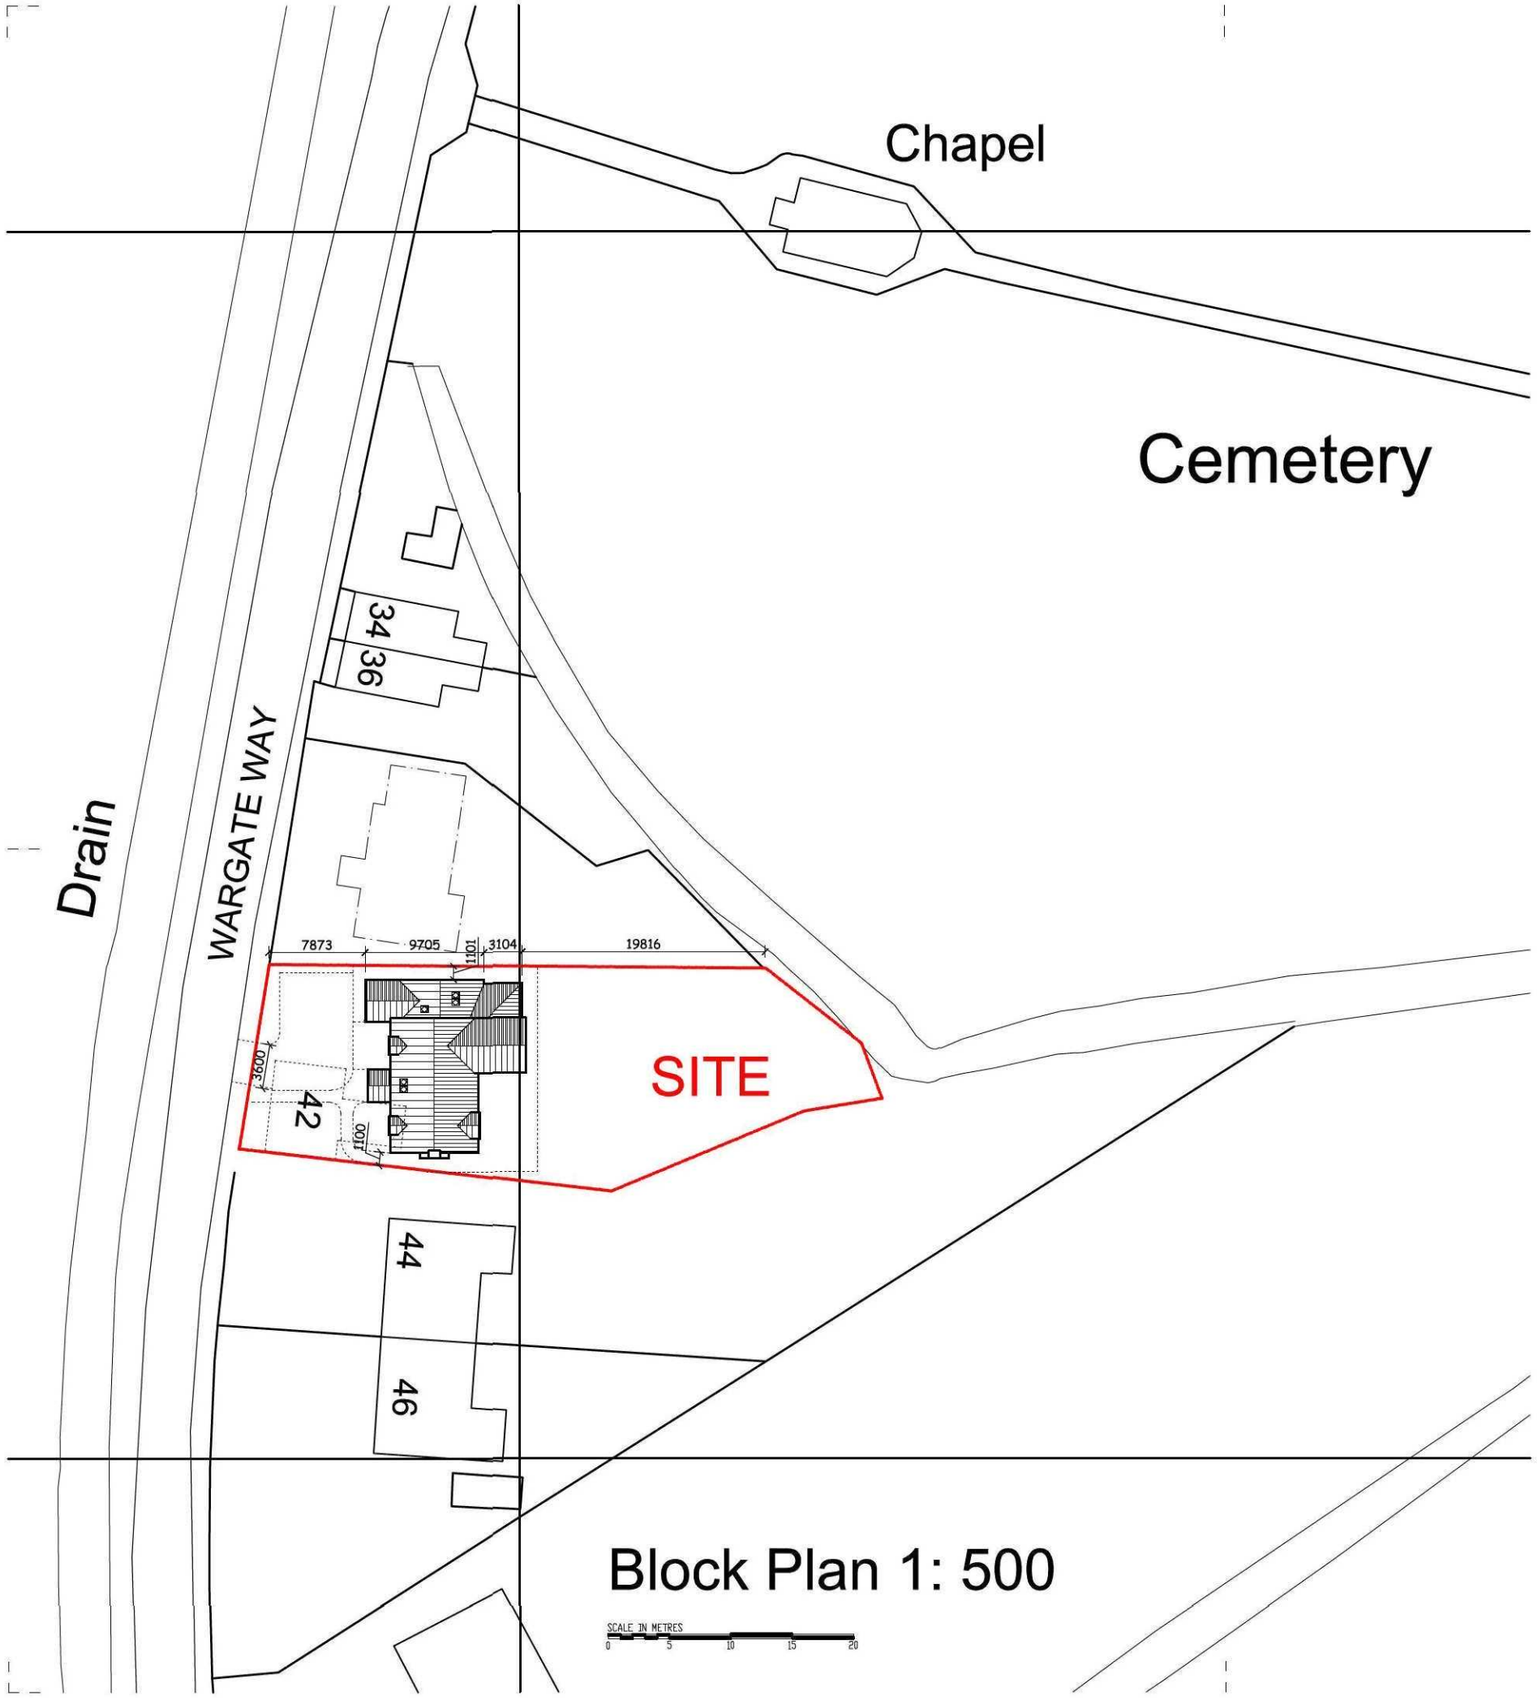

Block Plan 1: 500

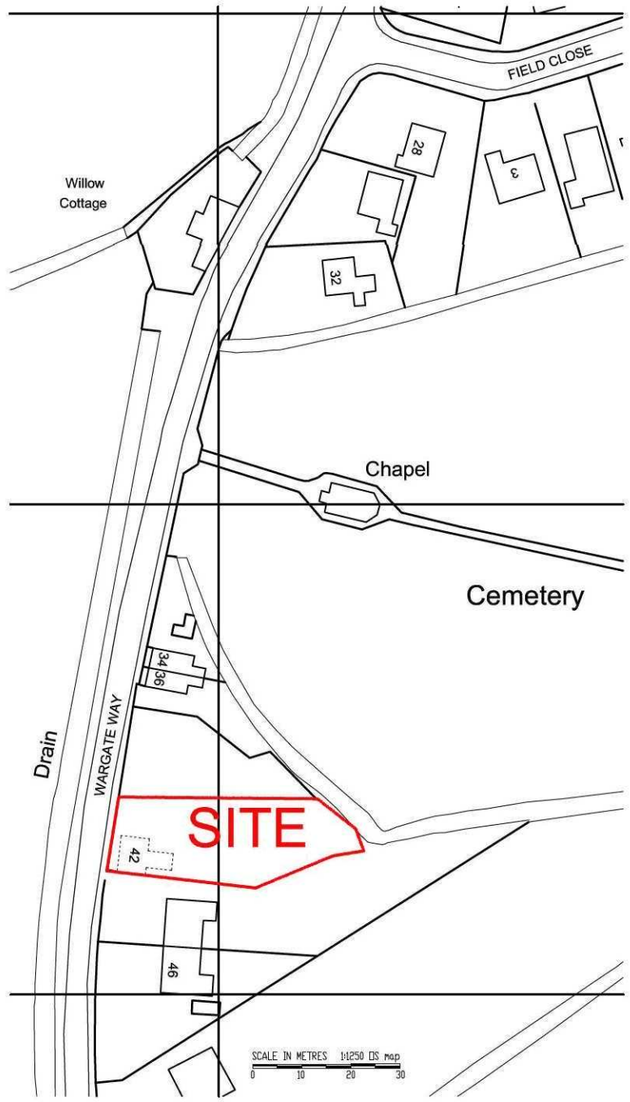

Ordnance Survey (c) Crown Copyright 2011. All rights reserved. Licence number 100020449

O.S. Location Map 1: 1250

N

ROBERT LOWE CHARTERED ARCHITECT
1-2 North End, Swineshead
Boston, Lincs., PE20 3LR
Phone 01205-821117
Mobile 07904519189
lowearchitect@gmail.com

Project:
New Dwelling
42 Wargate Way, Gosberton
Spalding, Lincs. PE11 4HE

Client:
Mr. Hollyoake & Ms. Woolsey

Drawing Title:
SITE BLOCK PLAN
OS Location Map

Date: Nov'2011
Scale: 1: 500 @ A3
OS 1:1250
Project No: 11046
Drawn: RL
Drawing No: 01
Rev: A

Contractors are to check all dimensions on site and to report any discrepancy to the Architect. Do not scale from the drawing.
© 2011