


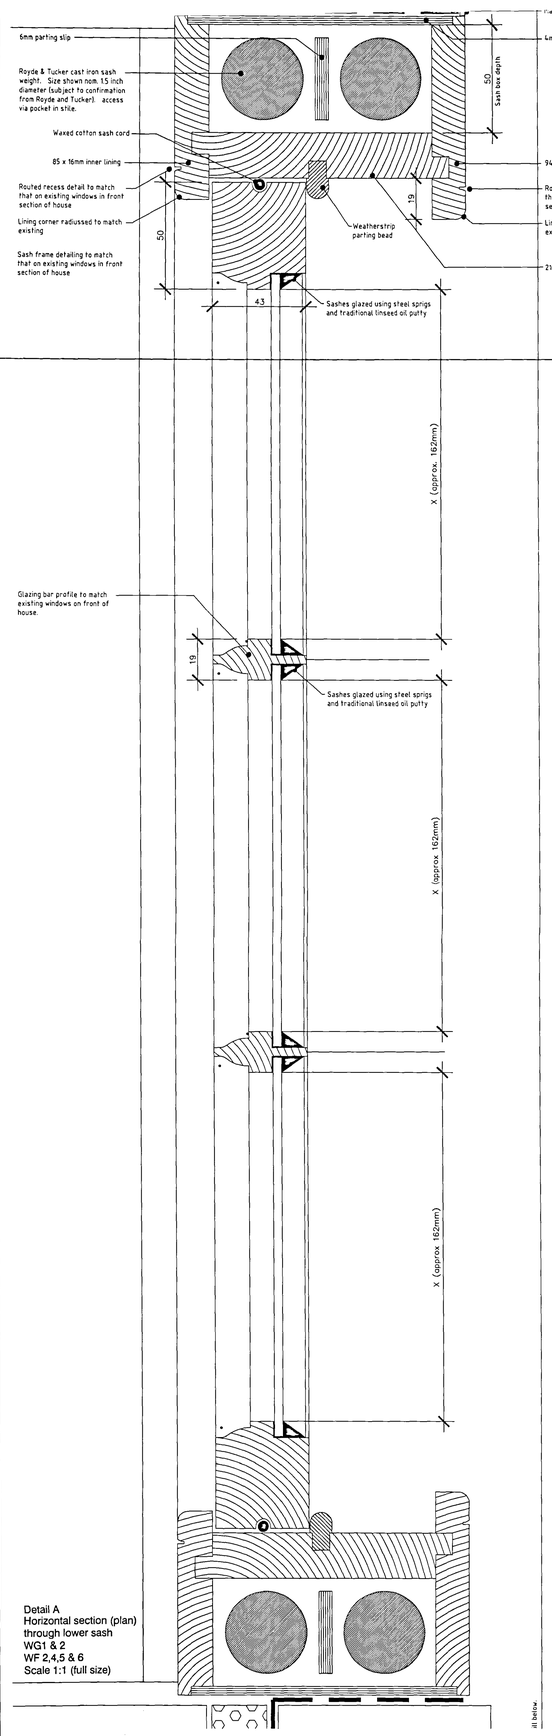


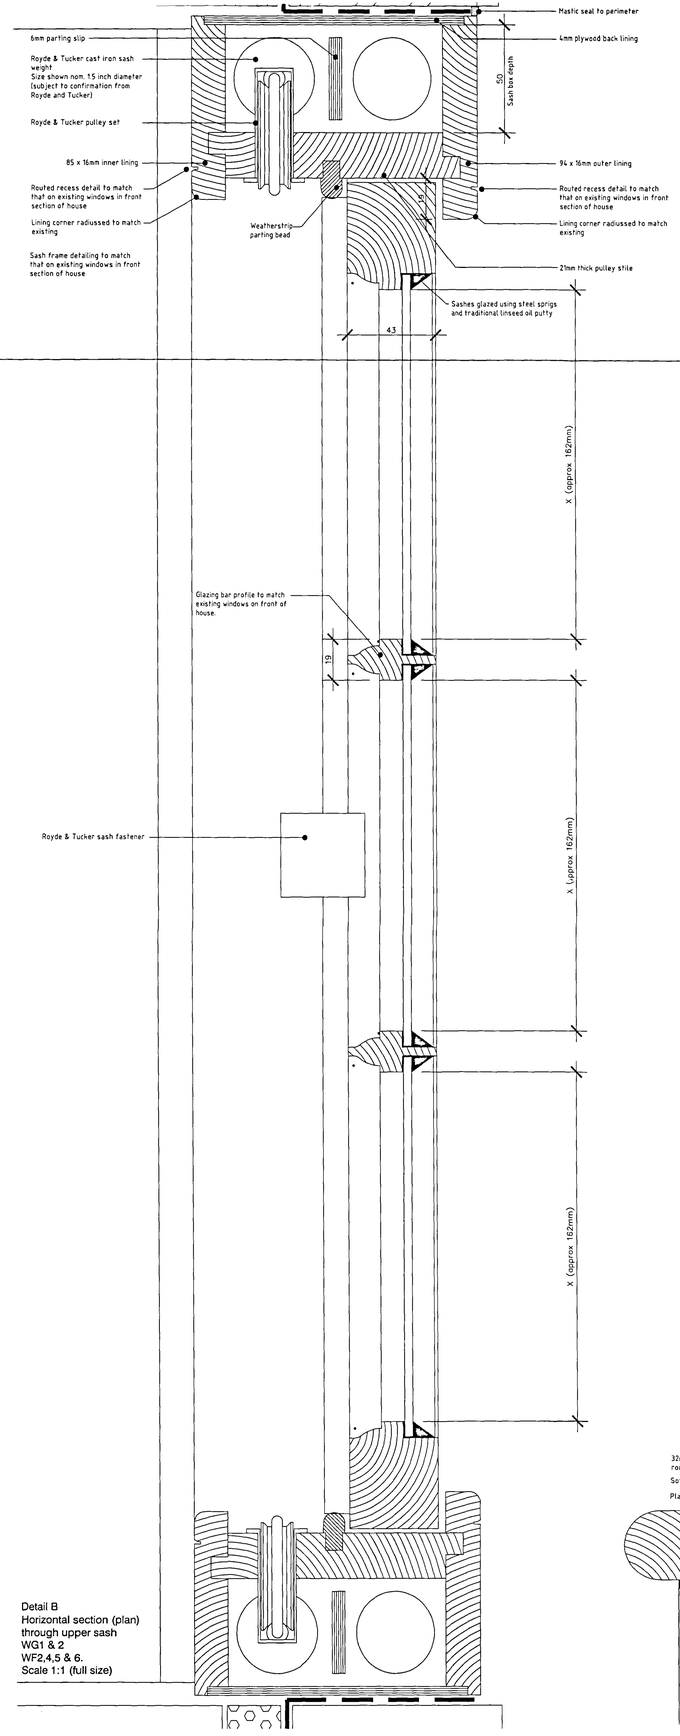


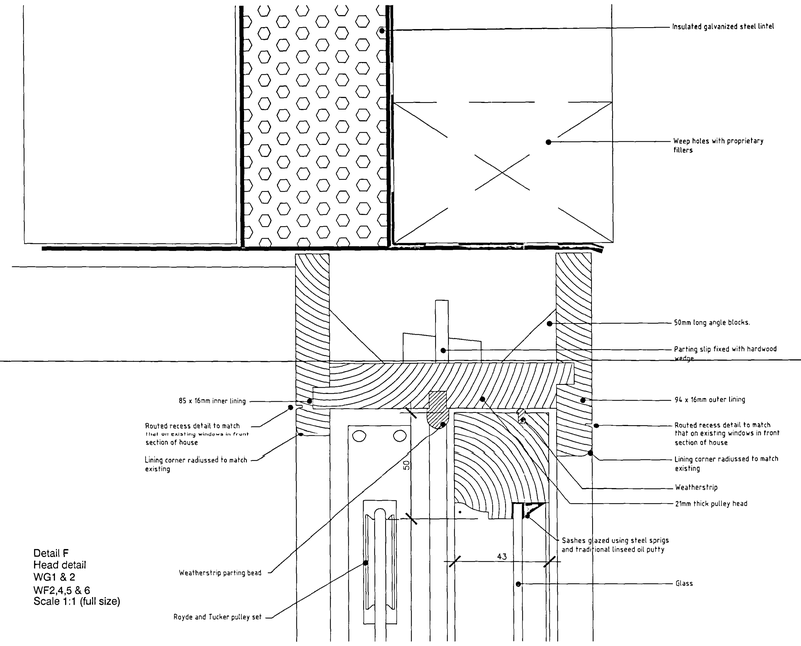


Detail F
Head detail
WG1 & 2
WF2,4,5 & 6
Scale 1:1 (full size)

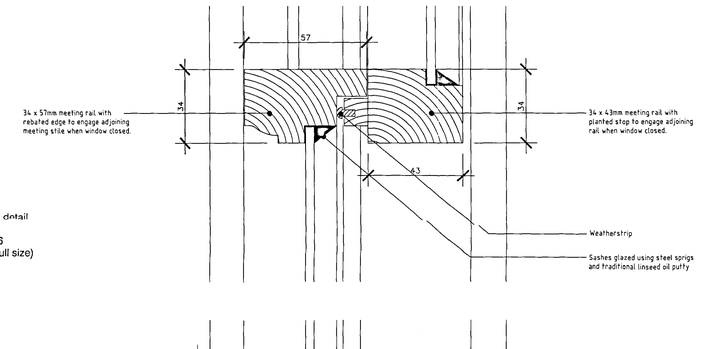

Detail E
Meeting rail detail
WG1 & 2
WF2,4,5 & 6
Scale 1:1 (full size)

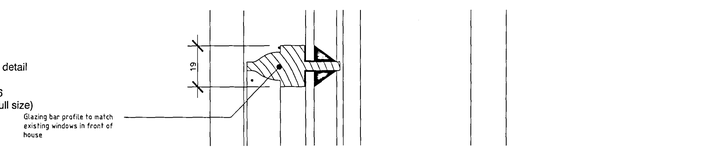

Detail D
Glazing bar detail
WG1 & 2
WF2,4,5 & 6
Scale 1:1 (full size)

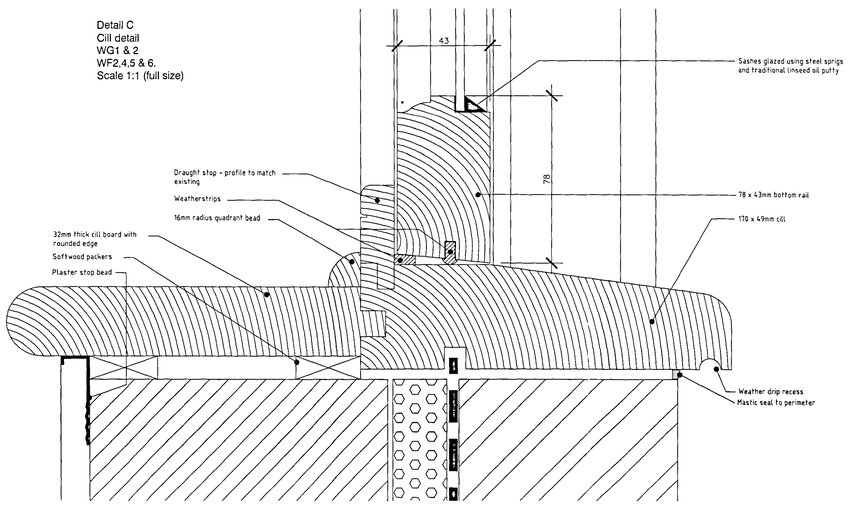

Detail C
Cill detail
WG1 & 2
WF2,4,5 & 6.
Scale 1:1 (full size)

Detail A
Horizontal section (plan)
through lower sash
WG1 & 2
WF 2,4,5 & 6
Scale 1:1 (full size)

Detail B
Horizontal section (plan)
through upper sash
WG1 & 2
WF2,4,5 & 6.
Scale 1:1 (full size)

THE COPYRIGHT IN THE DRAWINGS AND ALL OTHER DOCUMENTS PREPARED BY OGLESBY & LIMB LTD AS PART OF THE CONTRACT ARE COVERED BY COPYRIGHT AND REMAIN THE PROPERTY OF OGLESBY & LIMB LTD. WRITTEN APPROVAL MUST BE OBTAINED FROM OGLESBY & LIMB LTD PRIOR TO DUPLICATION OR REPRODUCTION OF THIS DRAWING OR ITS CONTENTS.
ANY DIMENSIONS NOT SHOWN ARE TO BE CHECKED AND AGREED WITH OGLESBY & LIMB LTD.

All ironmongery to be obtained form:
F W architectural Hardware Ltd.
Unit 2B, Spalding Road, Sutterton, Boston,
Lincolnshire PE20 2ET
Tel: 01205 460 872
Fax: 01205 460875

Ref	Date	Description	By
A	21.04.04	Titles inserted.	AJO

Oglesby & Limb Ltd
Chartered Architects and Building Surveyors
67 London Road
Newark, Notts
NG24 1RZ
Tel: 01636 703030
Fax: 01636 707740
e-mail: design@o-l-ltd.co.uk

Client:

Mr & Mrs D Matthews

Project:

Extension to Farm House
The Firs, Siltside, Gosberton Risegate

Drawing Title:

Window Details Sheet 2 of 3

FOR APPROVAL

Date:	April 2003	Scale:	As shown
Drawn by:	AJO	Checked by:	DAL

Drawing Number: A0026-14

Rev: A

DETERMINED PLAN
0162/04