


DO NOT SCALE THIS DRAWING. THE CONTRACTOR IS DEEMED TO HAVE CHECKED ALL DIMENSIONS ON SITE AND REPORT ANY DISCREPANCIES TO OGLESBY & LIMB LTD.
THE CONTENTS OF THIS DRAWING ARE COVERED BY COPYRIGHT AND REMAIN THE PROPERTY OF OGLESBY & LIMB LTD. WRITTEN APPROVAL MUST BE OBTAINED FROM OGLESBY & LIMB LTD PRIOR TO DUPLICATION OR REPRODUCTION OF THIS DRAWING OR ITS CONTENTS.
ANY DIMENSIONS NOT SHOWN ARE TO BE CHECKED AND AGREED WITH OGLESBY & LIMB LTD.

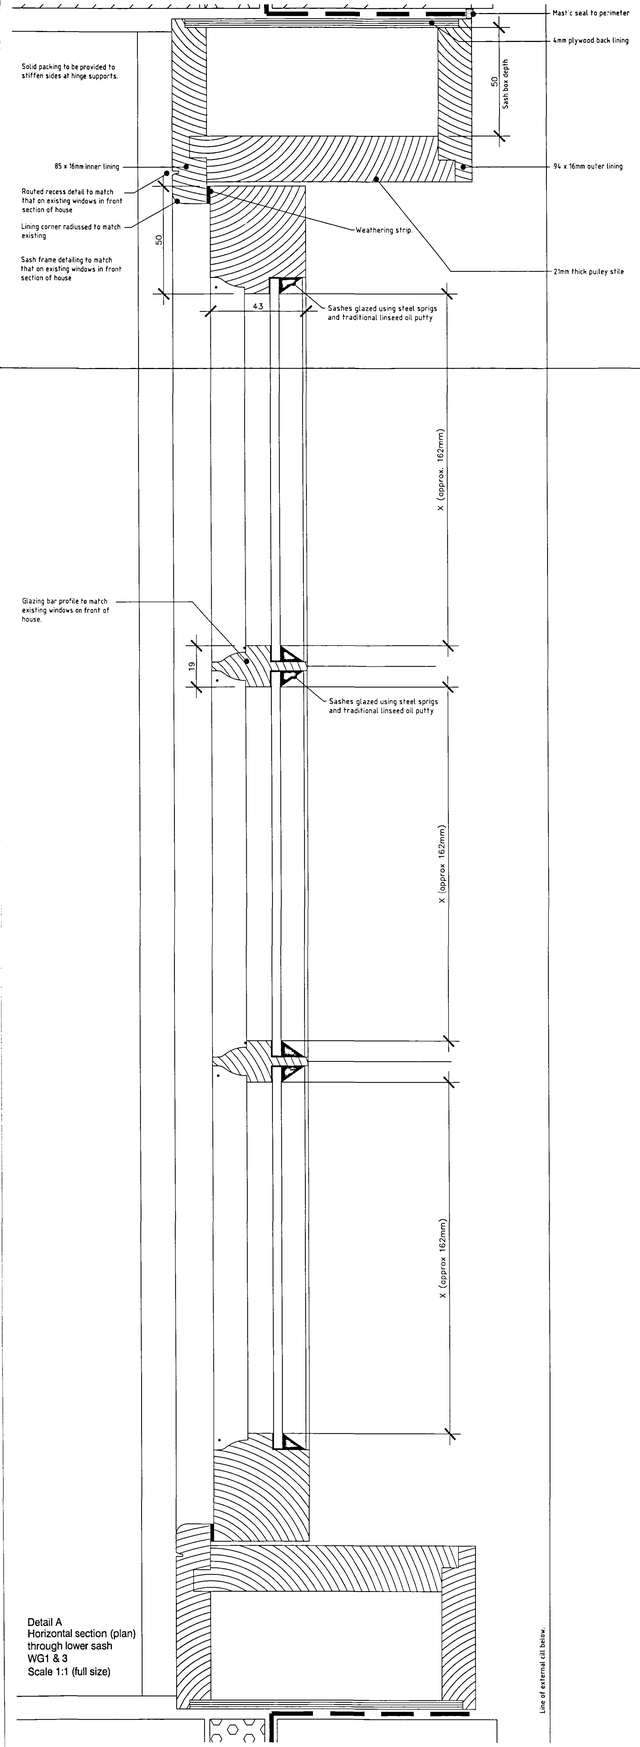

Detail A
Horizontal section (plan)
through lower sash
WG1 & 3
Scale 1:1 (full size)

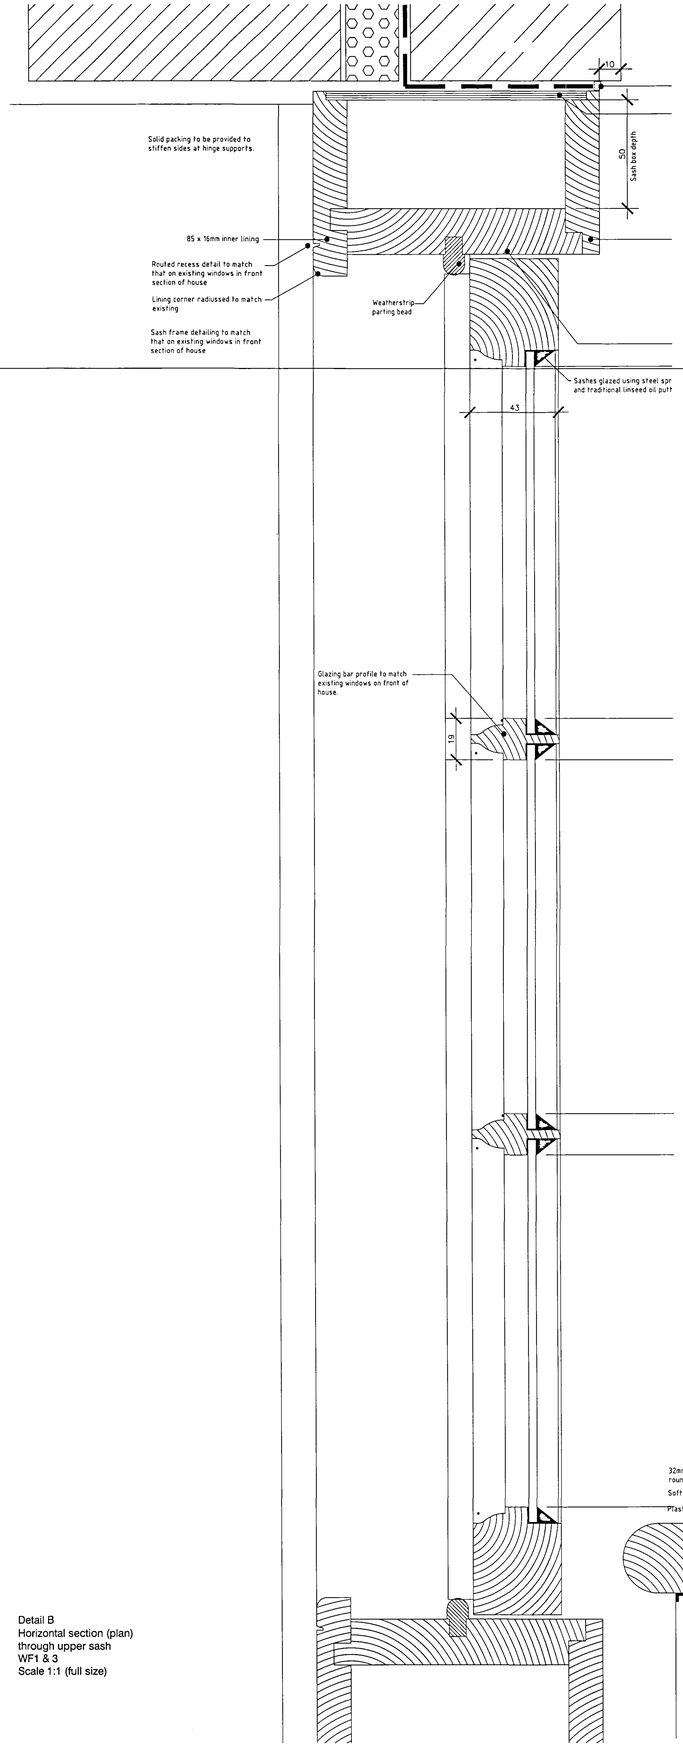

Detail B
Horizontal section (plan)
through upper sash
WF1 & 3
Scale 1:1 (full size)

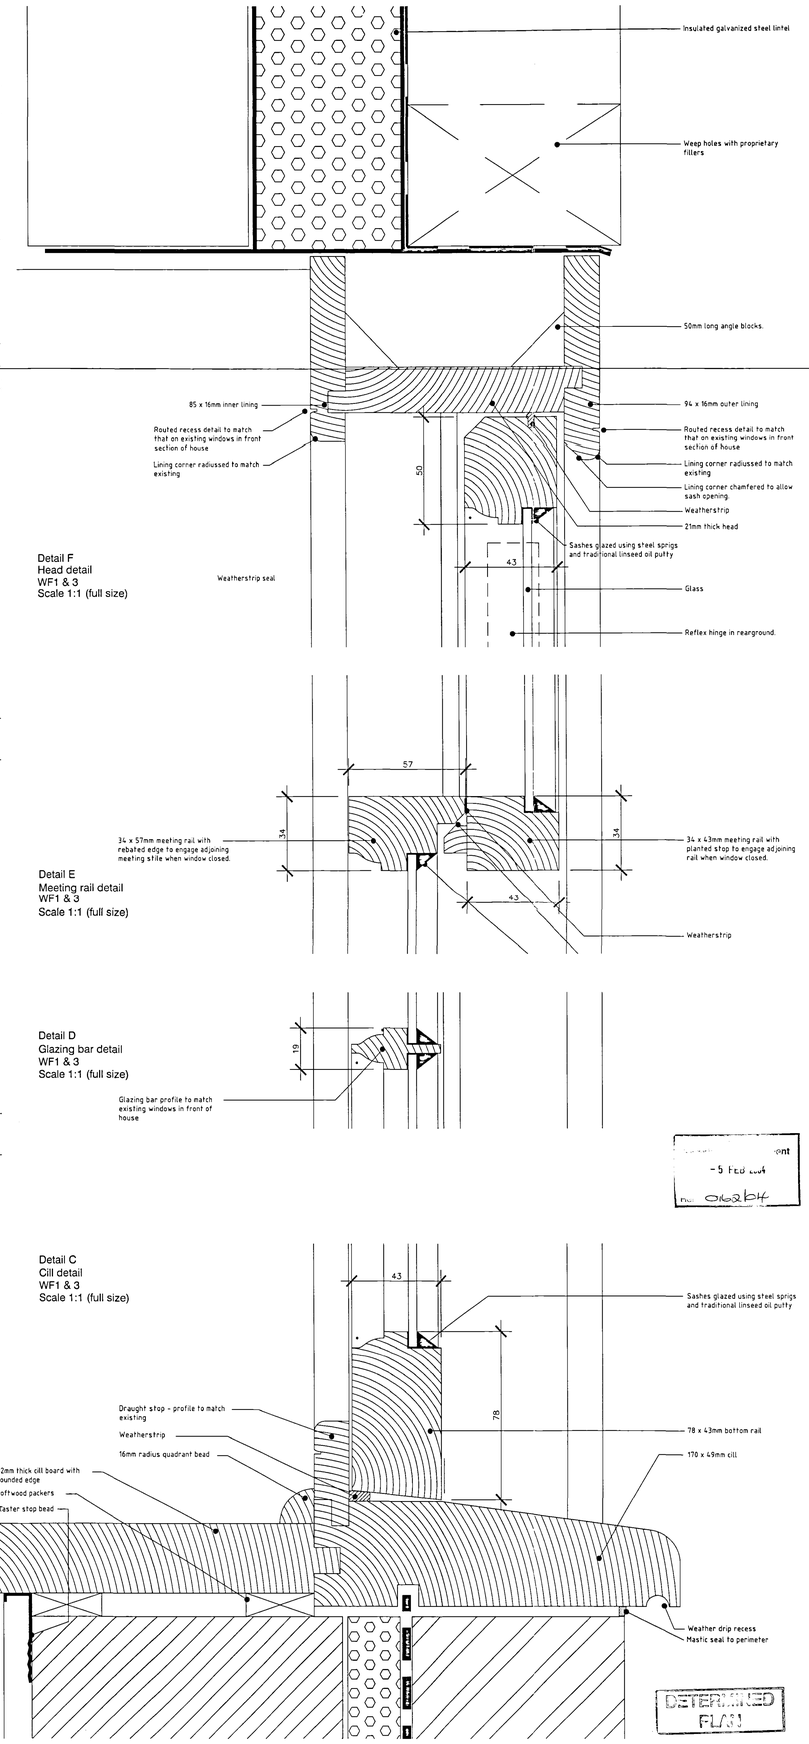

Detail F
Head detail
WF1 & 3
Scale 1:1 (full size)

Detail E
Meeting rail detail
WF1 & 3
Scale 1:1 (full size)

Detail D
Glazing bar detail
WF1 & 3
Scale 1:1 (full size)

Detail C
Cill detail
WF1 & 3
Scale 1:1 (full size)

UPPER AND LOWER SASHES TO BE TOP HUNG WITH REFLEX HINGES FITTED IN SASH SIDES TO PERMIT OUTWARD OPENING FOR MEANS OF ESCAPE PURPOSES. MINIMUM CLEAR OPENING OF LOWER SASHES TO BE 450MM HIGH X 450MM WIDE.

All ironmongery to be obtained form:
F W architectural Hardware Ltd.
Unit 2B, Spalding Road, Sutterton, Boston,
Lincolnshire PE20 2ET
Tel: 01205 460 872
Fax: 01205 460875

- 5 FEB 2004
062BK

Ref.	date	Description	by
Revisions			

Oglesby & Limb Ltd
Chartered Architects and Building Surveyors
67 London Road
Newark, Notts
NG24 1RZ
Tel: 01636 703030
Fax: 01636 701040
e-mail: design@o-l-ltd.co.uk

Client:
Mr & Mrs D Matthews

Project:
Extension to Farm House
The Firs, Siltside, Gosberton Risegate

Drawing Title:
Window Details Sheet 3 of 3
FOR APPROVAL

Date:	April 2003	Scale:	As shown
Drawn by:	AJO	Checked by:	DAL

Drawing Number: A0026-17
Rev.

DETERMINED
PLAN